




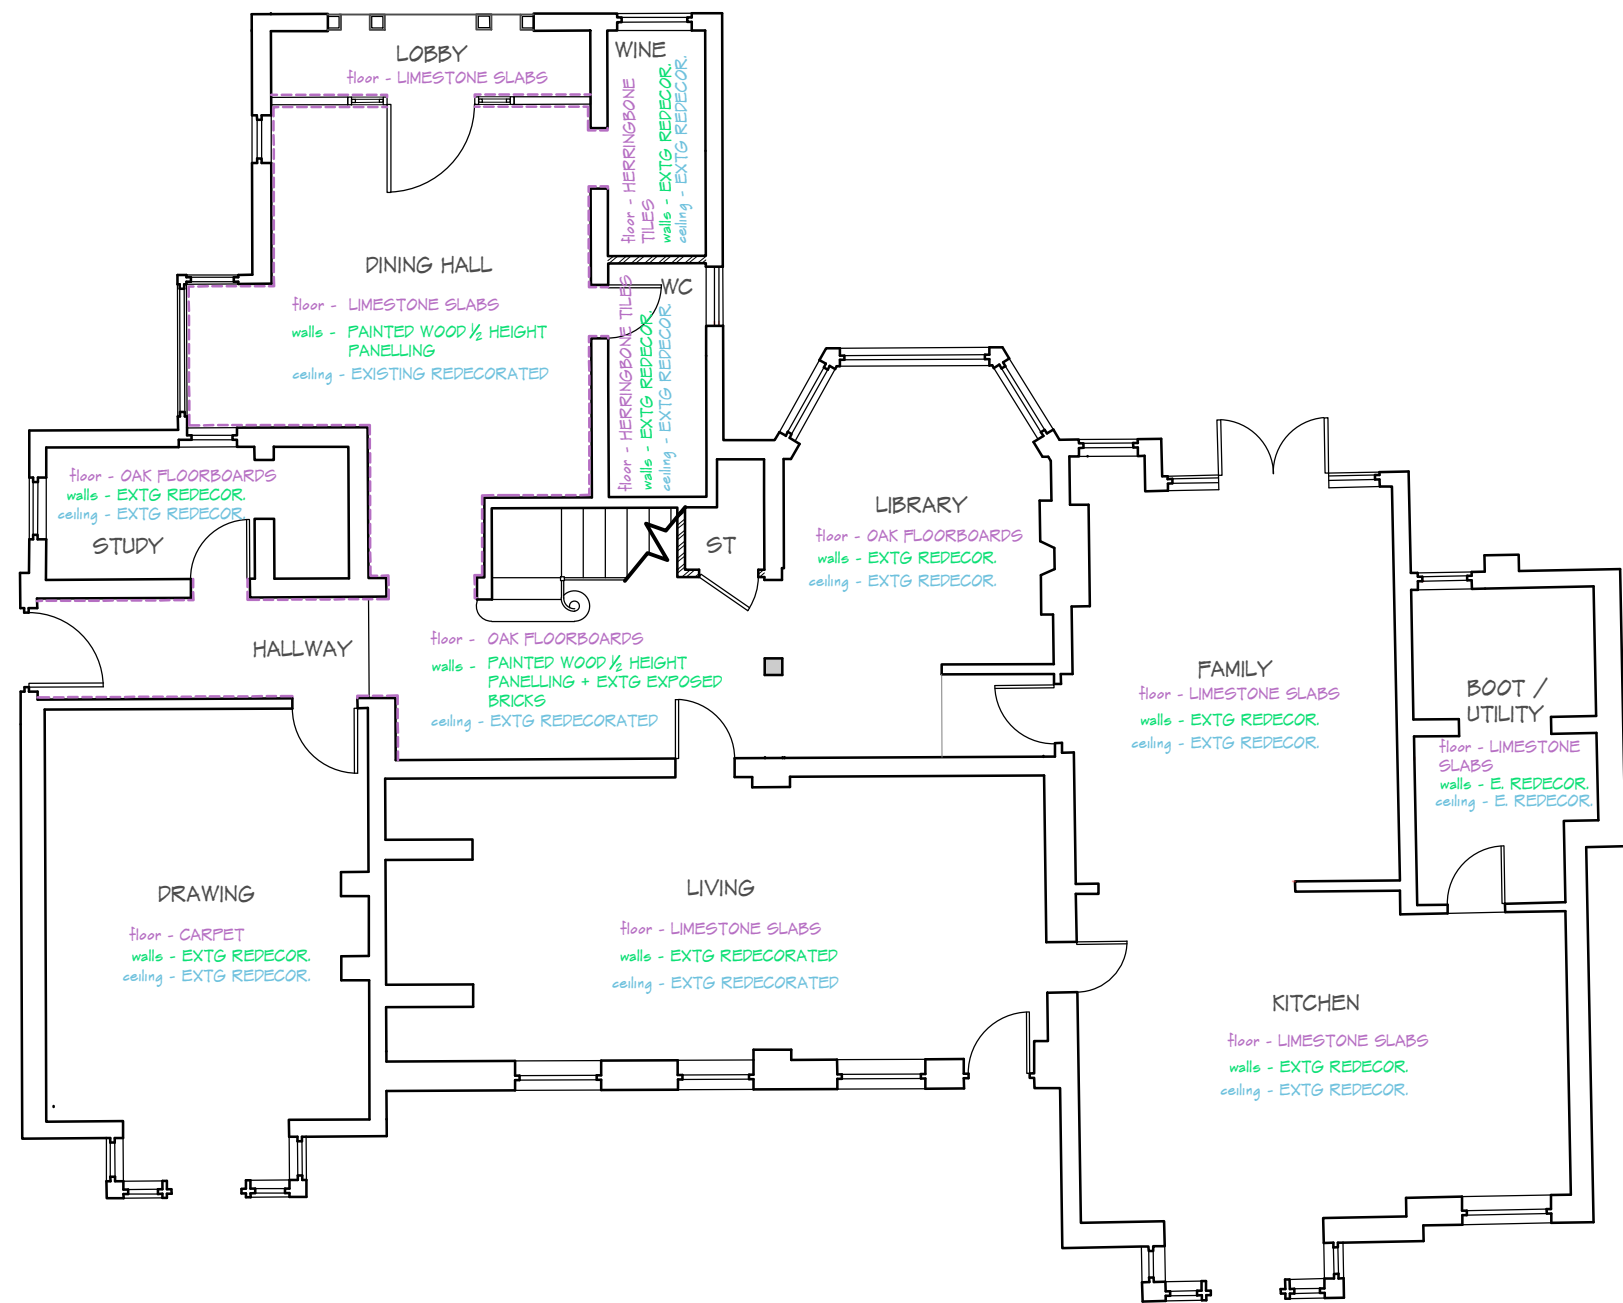

GROUND FLOOR INTERNAL FINISHES  
- 1:100

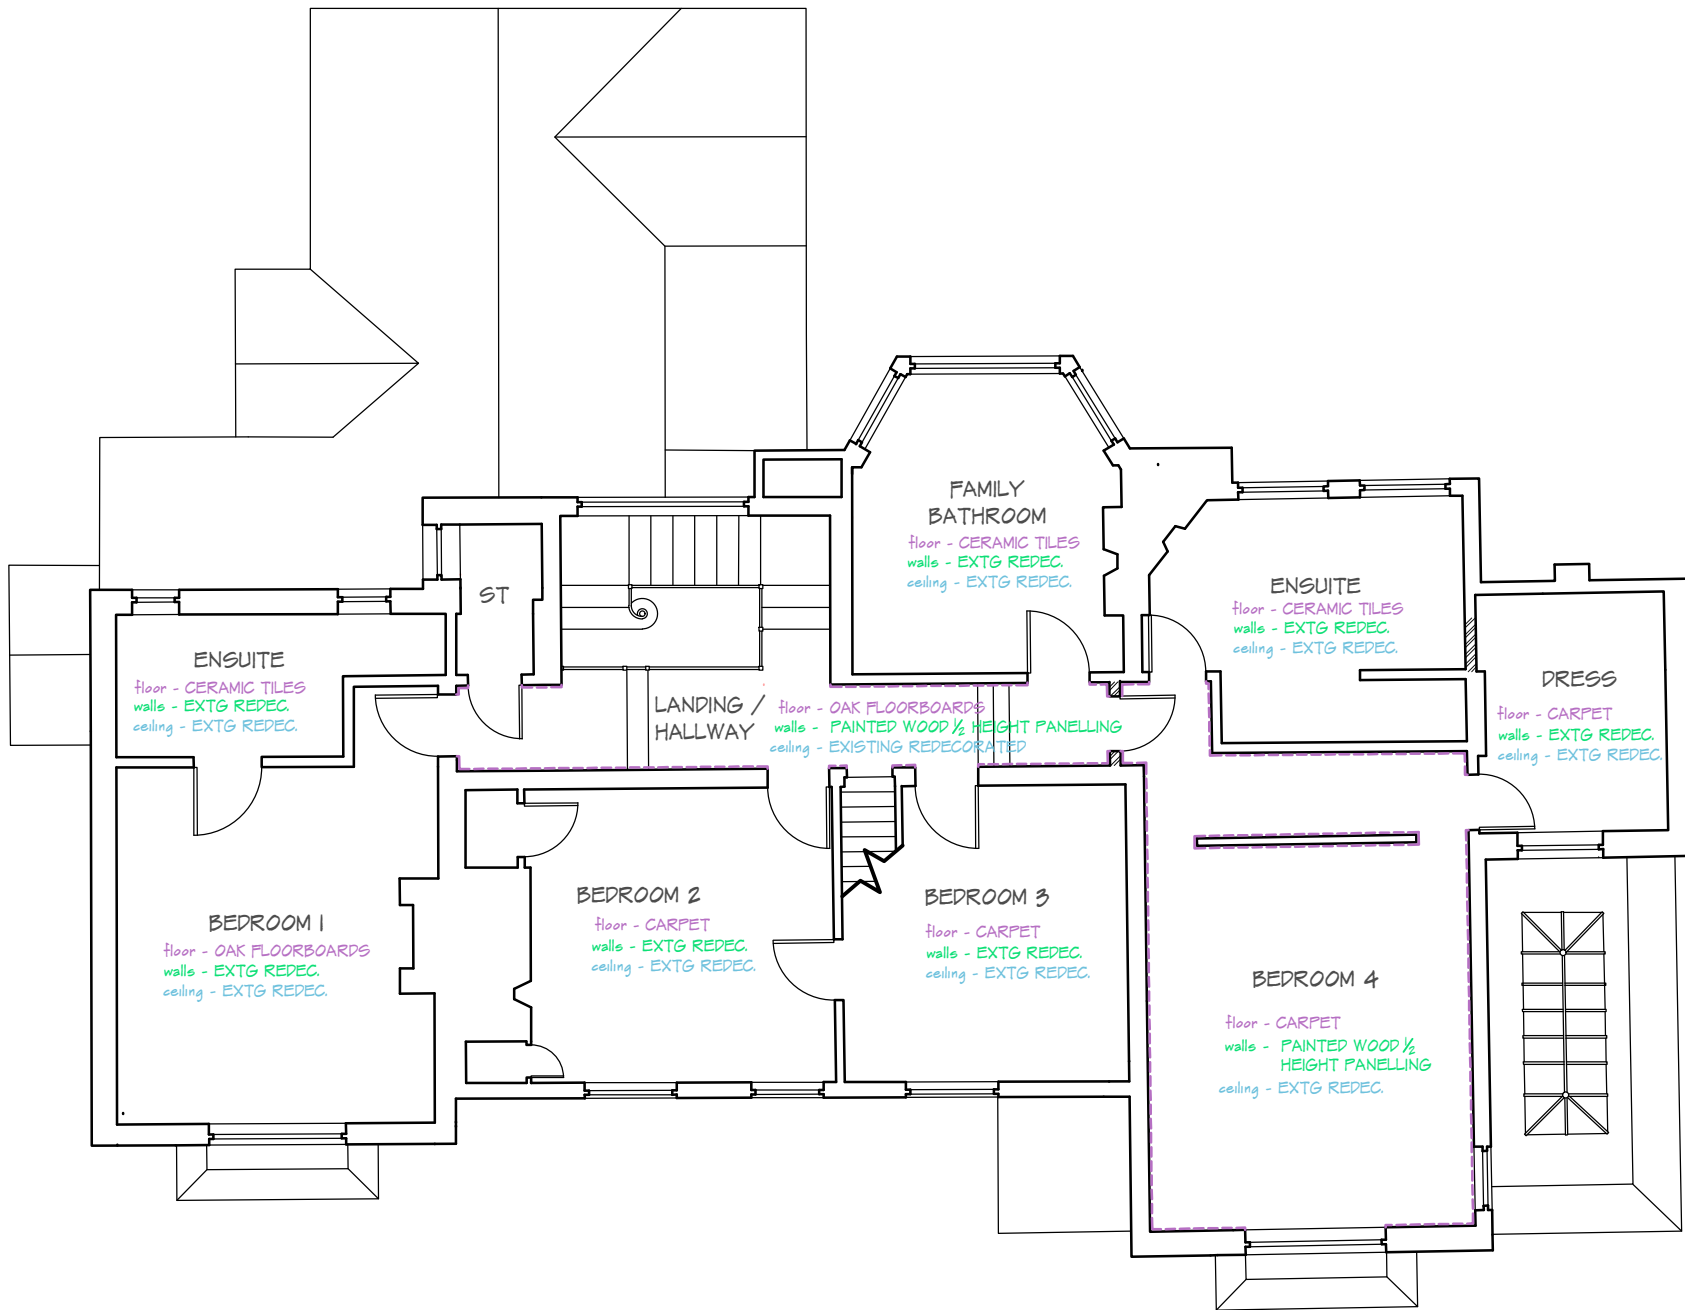

FIRST FLOOR INTERNAL FINISHES  
- 1:100

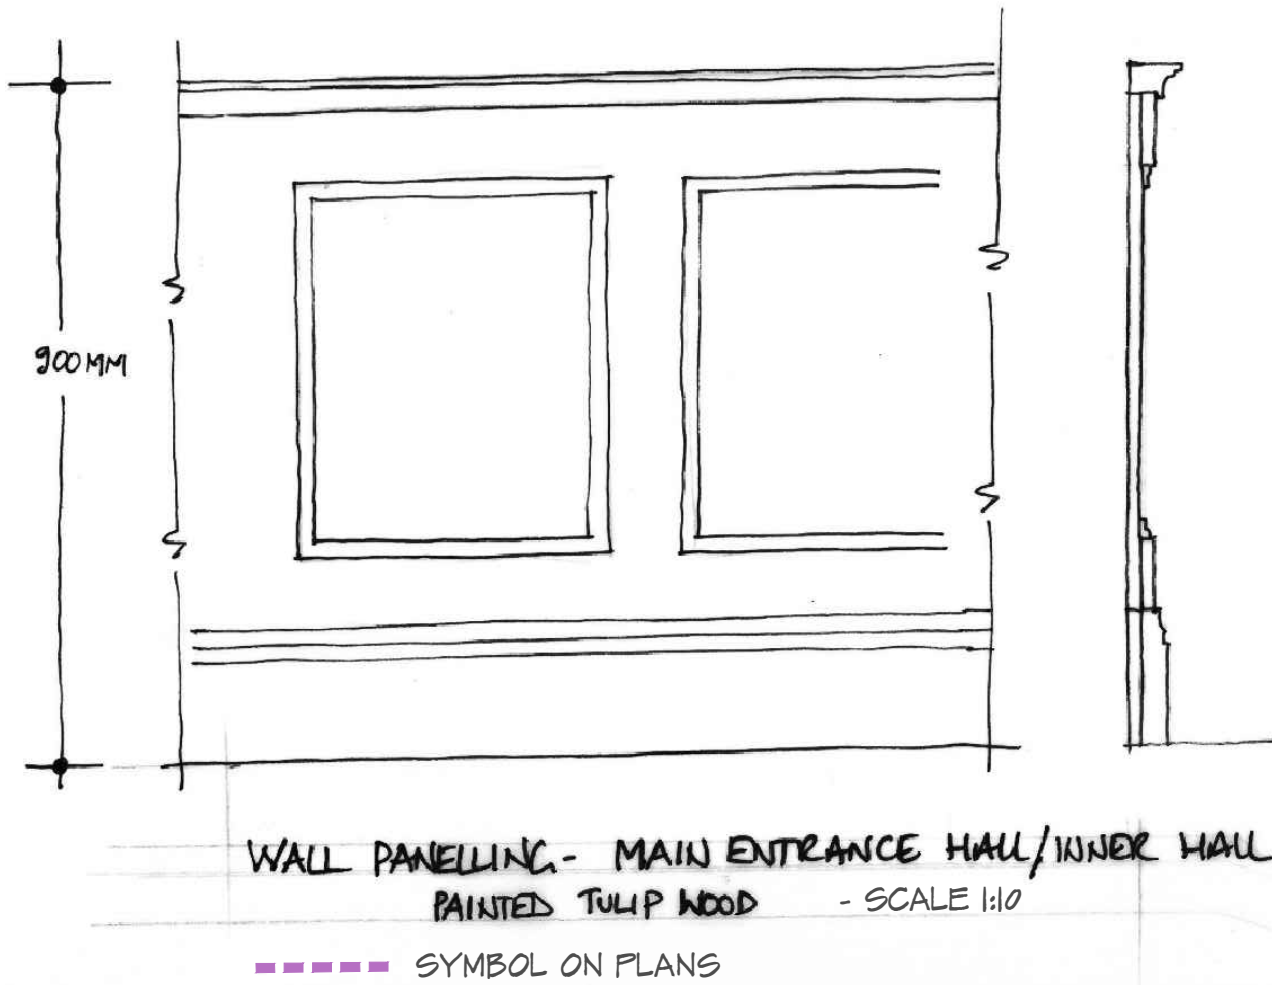

|     |                                                                 |            |
|-----|-----------------------------------------------------------------|------------|
| B   | Proposed ceiling and wall finishes changed to keep as existing. | 02/09/2025 |
| REV | COMMENTS                                                        | DATE       |

**SHAUN TANNER**

ARCHITECTURE & PLANNING

www.stlarchitecture.co.uk    studio@stlarchitecture.co.uk    0118 989 0808

**CLIENT** Mr & Mrs N. Topham  
**PROJECT** The Fishery  
 The Warren, Caversham, Reading - RG4 7TQ  
**DRAWING** Proposed Internal Finishes

**STATUS** Planning **DATE** Jul 2024  
**SCALE** 1:100 @ A2 **DRAWN** RC **CHECKED** NO **3940/213** **REV** B  
THIS DRAWING MUST NOT BE SCALED UNLESS ISSUED FOR PLANNING PURPOSES. ALL DIMENSIONS ARE TO BE VERIFIED PRIOR TO SETTING OUT, COMMENCING WORK, OR PRODUCTION OF FABRICATION DRAWINGS. REPORT ANY DISCREPANCIES TO THE SUPERVISING OFFICER IMMEDIATELY. ©