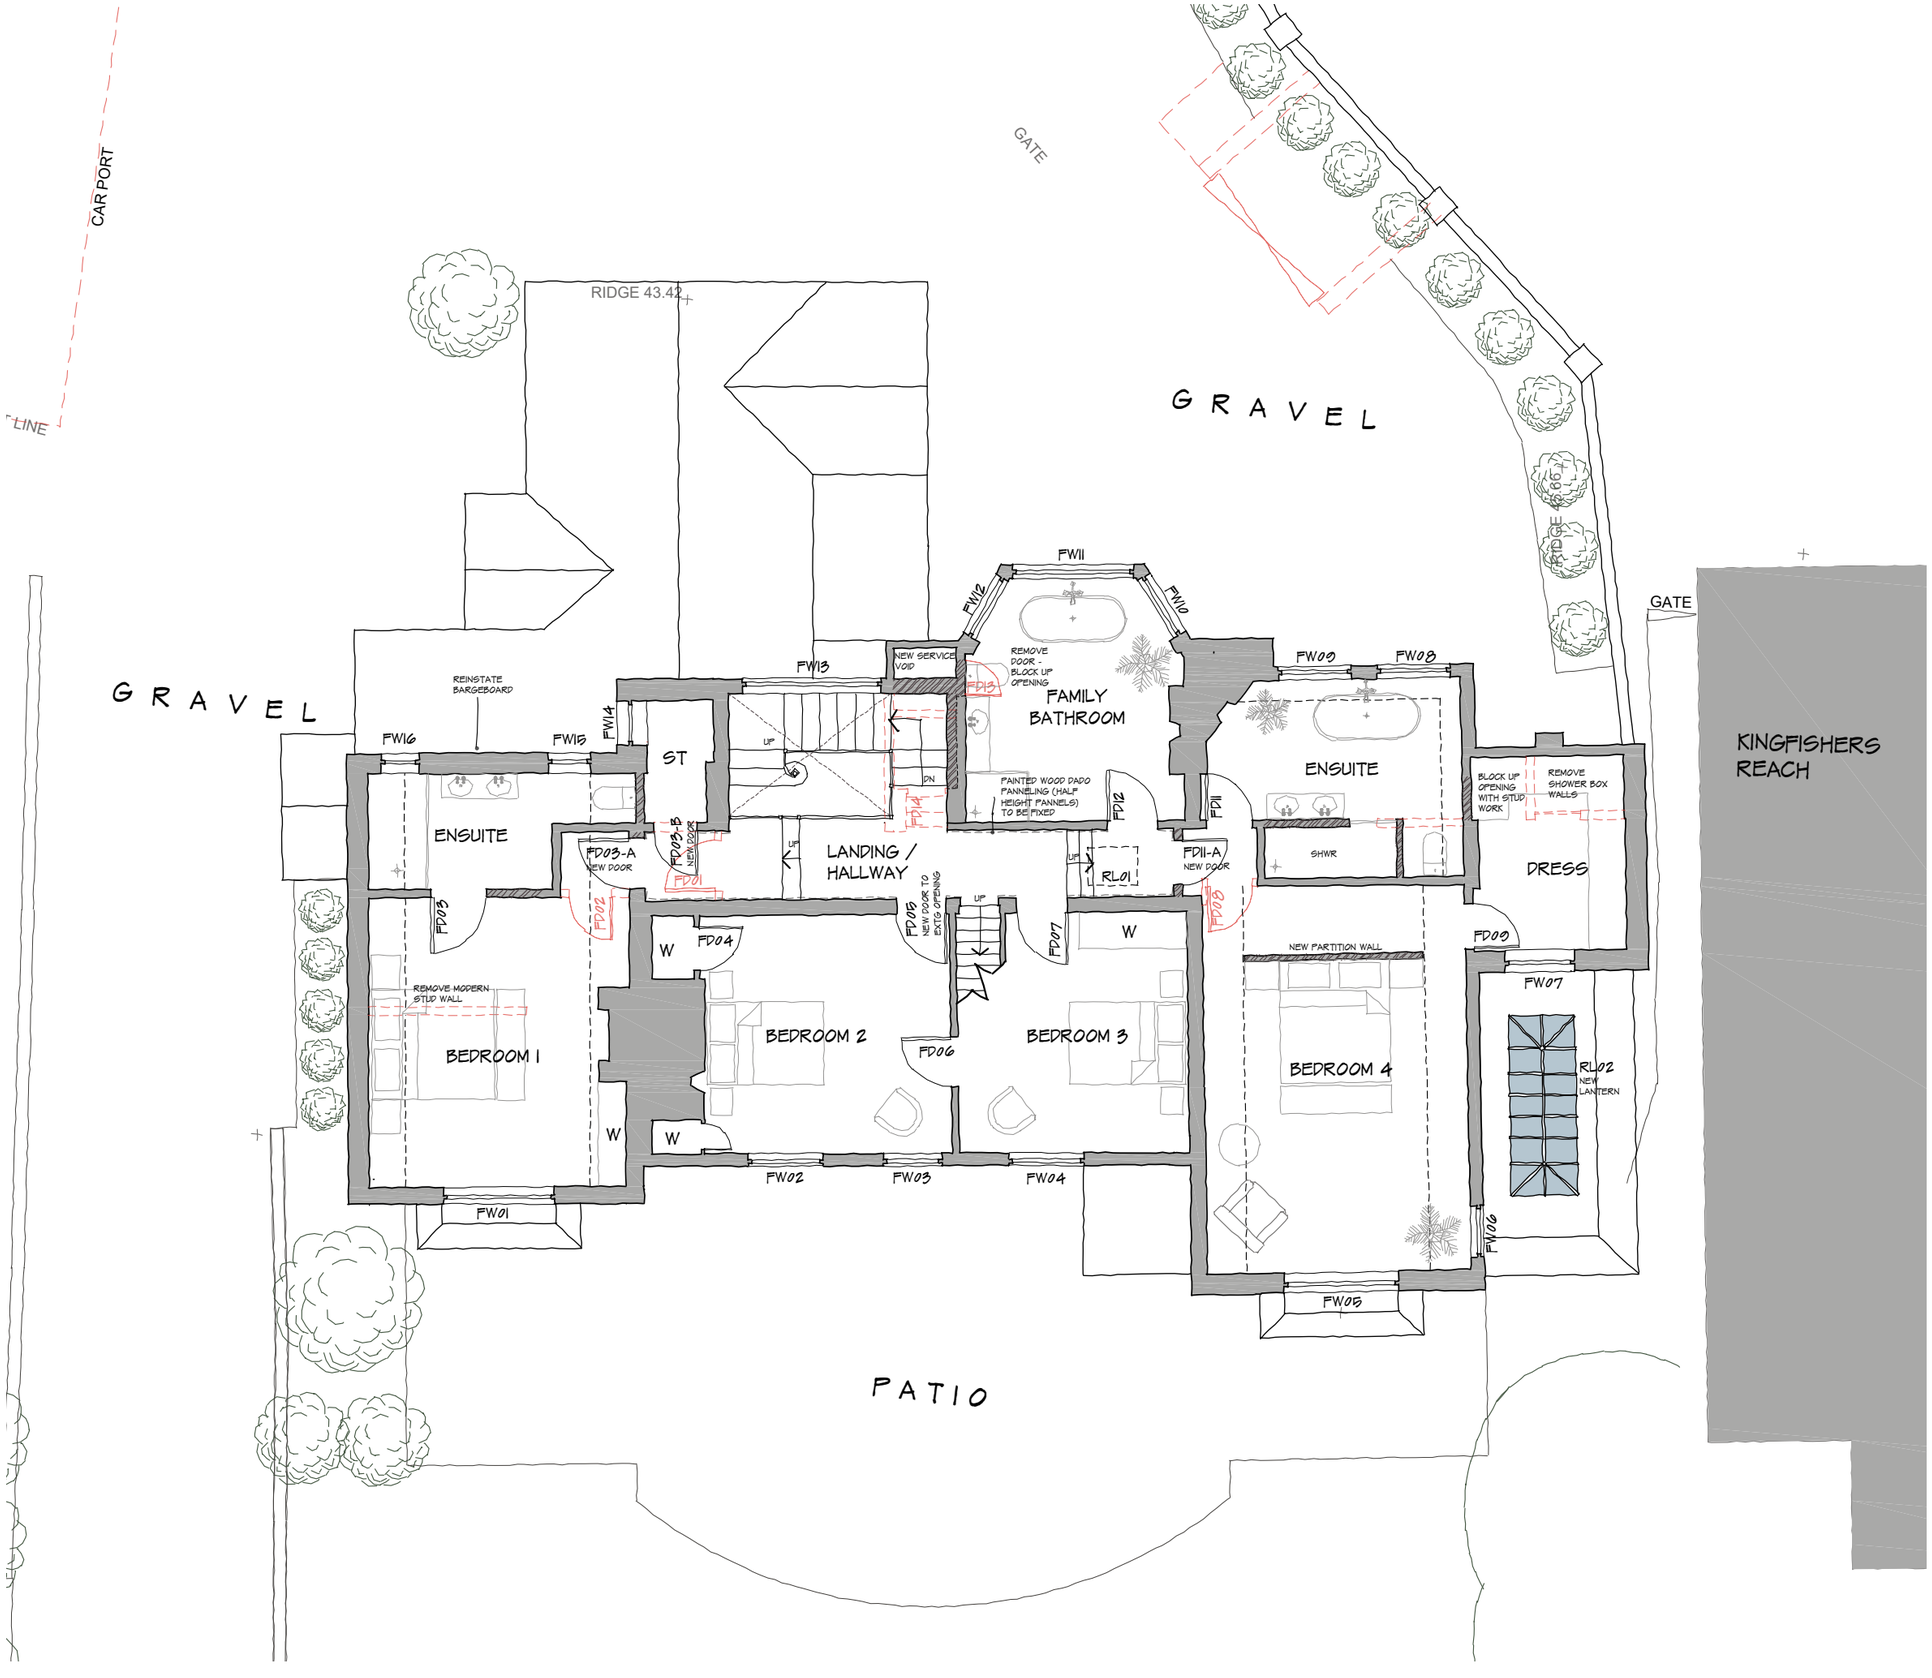

HATCH REPRESENTING NEW WALLS - INTERNAL WALLS STRUCTURE TO BE TIMBER STUDS AS DETAIL

1:100 scale Bar
This Drawing has been produced for printing onto A3 size paper,

0m 0.5m 1m 2m 4m 8m

1:100 on A3

REV	COMMENTS	DATE
J	Proposal amended - Front entrance changed; staircase improved. RLs adjusted	08/09/25

SHAUN·TANNER
ARCHITECTURE & PLANNING
www.stlarchitecture.co.uk studio@stlarchitecture.co.uk 0118 989 0808

CLIENT Mr & Mrs N. Topham
PROJECT The Fishery
The Warren, Caversham, Reading - RG4 7TQ
DRAWING Main House - First Floor Plan

STATUS Planning DATE Jul 2024
SCALE 1:100 @ A3 DRAWN RC CHECKED NO 3940/203 REV J

THIS DRAWING MUST NOT BE SCALED UNLESS ISSUED FOR PLANNING PURPOSES. ALL DIMENSIONS ARE TO BE VERIFIED PRIOR TO SETTING OUT, COMMENCING WORK, OR PRODUCTION OF FABRICATION DRAWINGS. REPORT ANY DISCREPANCIES TO THE SUPERVISING OFFICER IMMEDIATELY. ©