

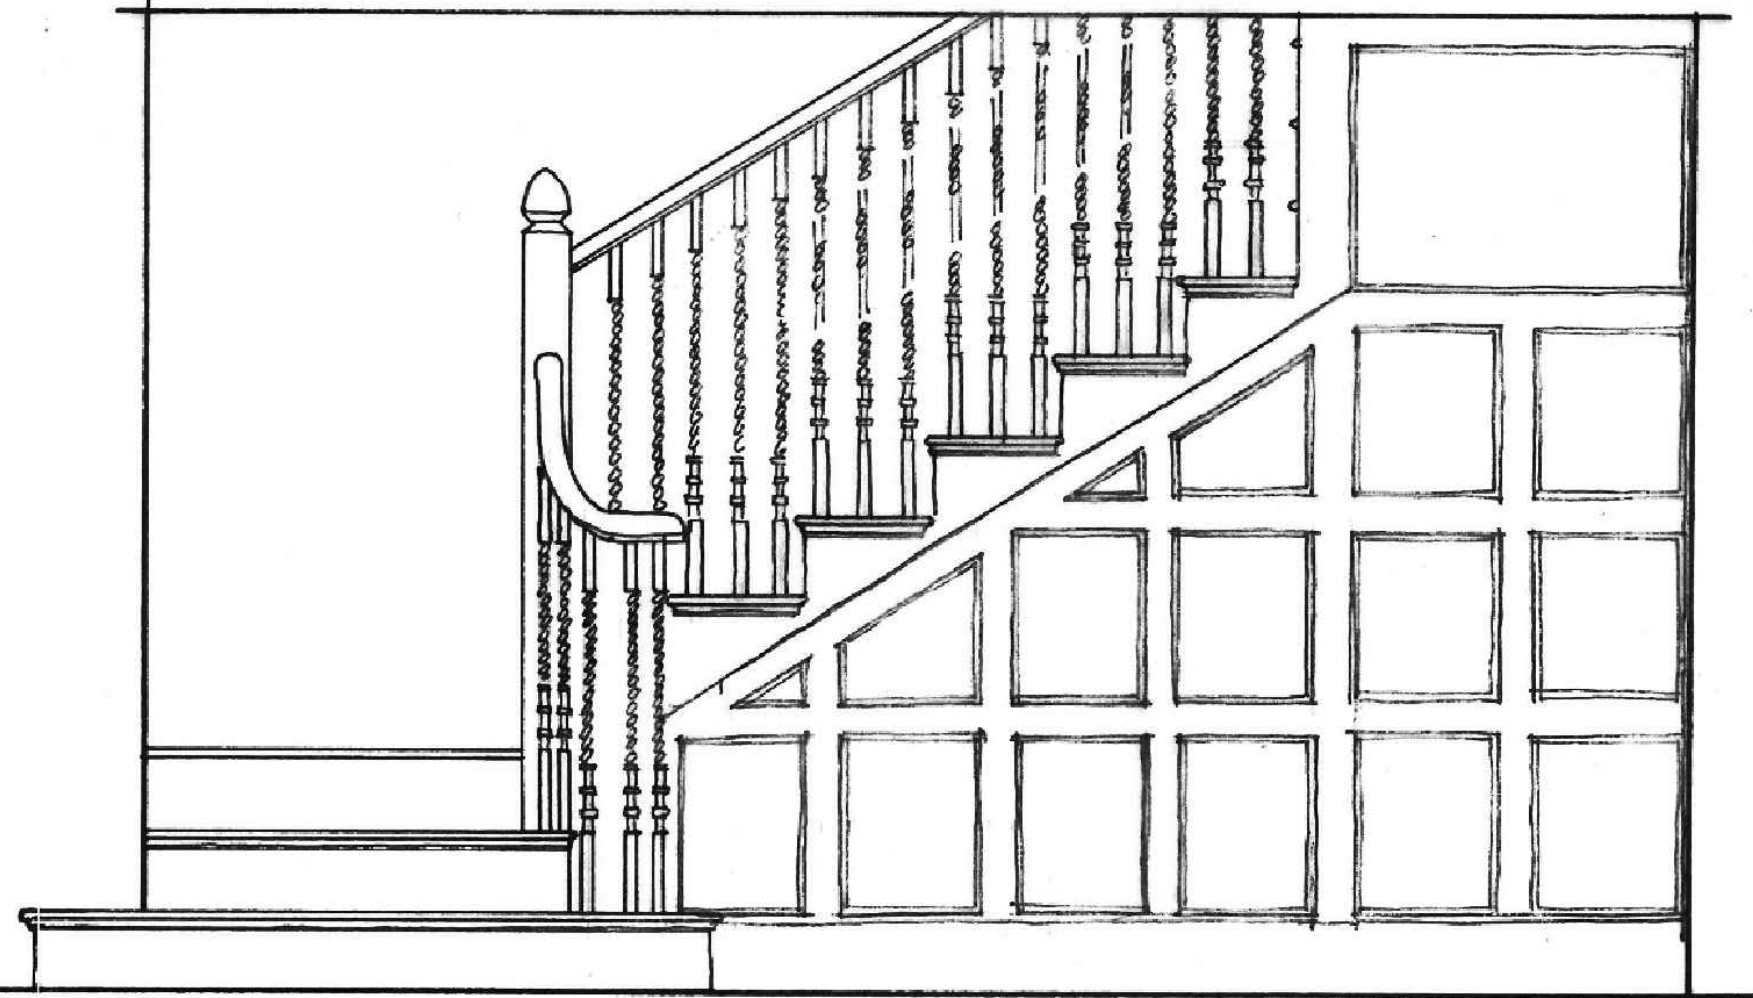



STAIRCASE ELEVATION - 1:20

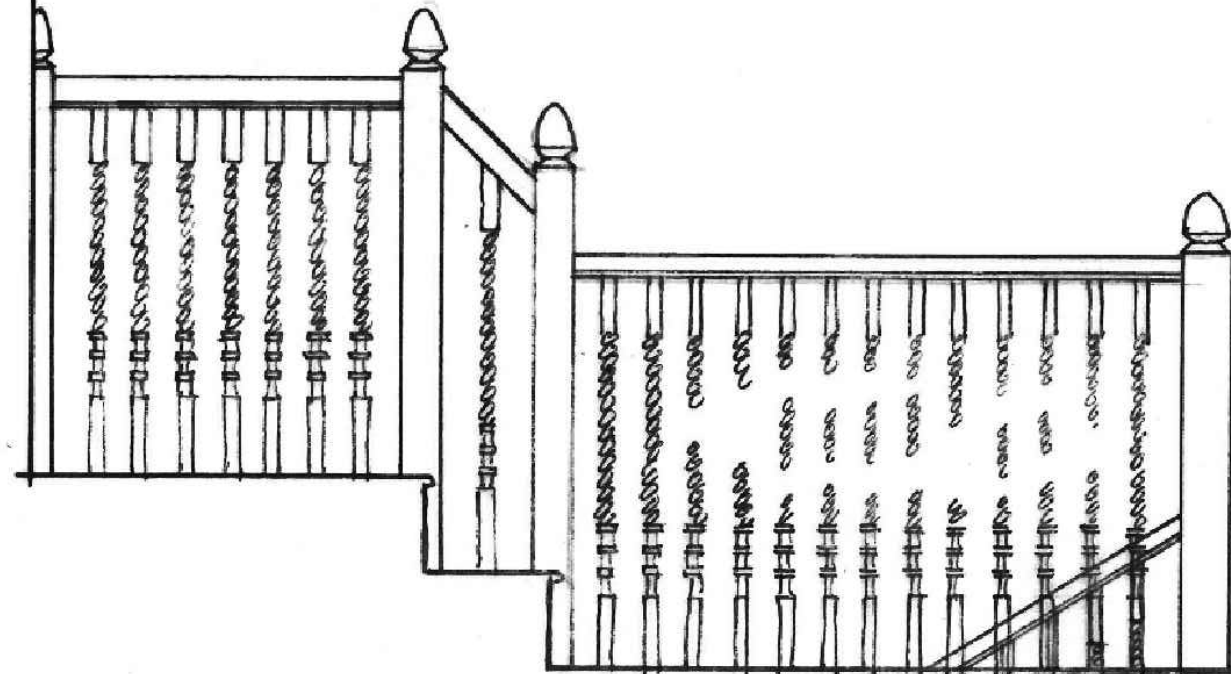

STAIRCASE PLAN - 1:20

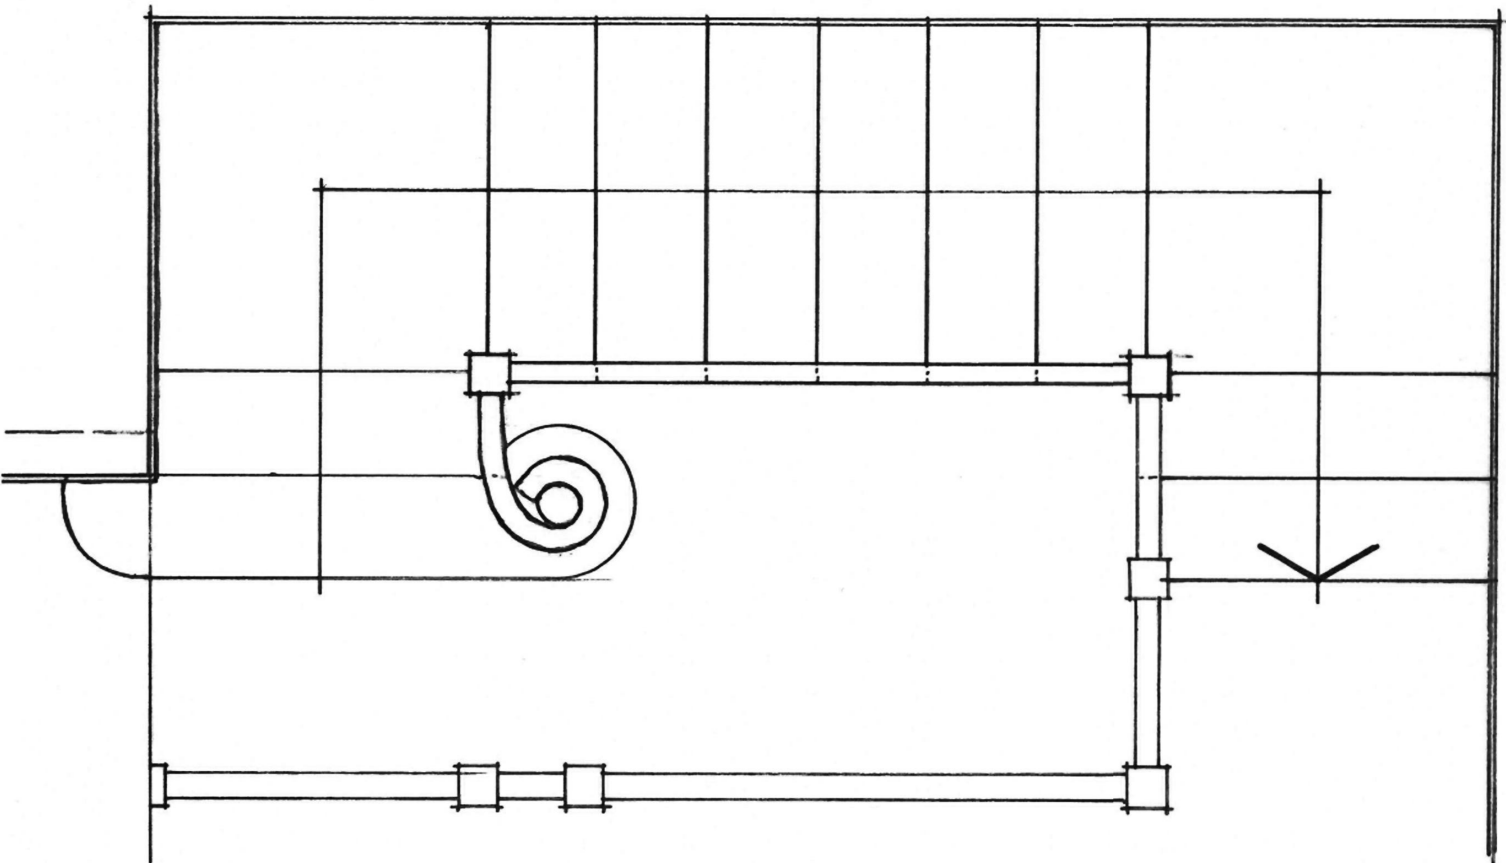

MANUFACTURER STANDARD DETAILS - 1:10

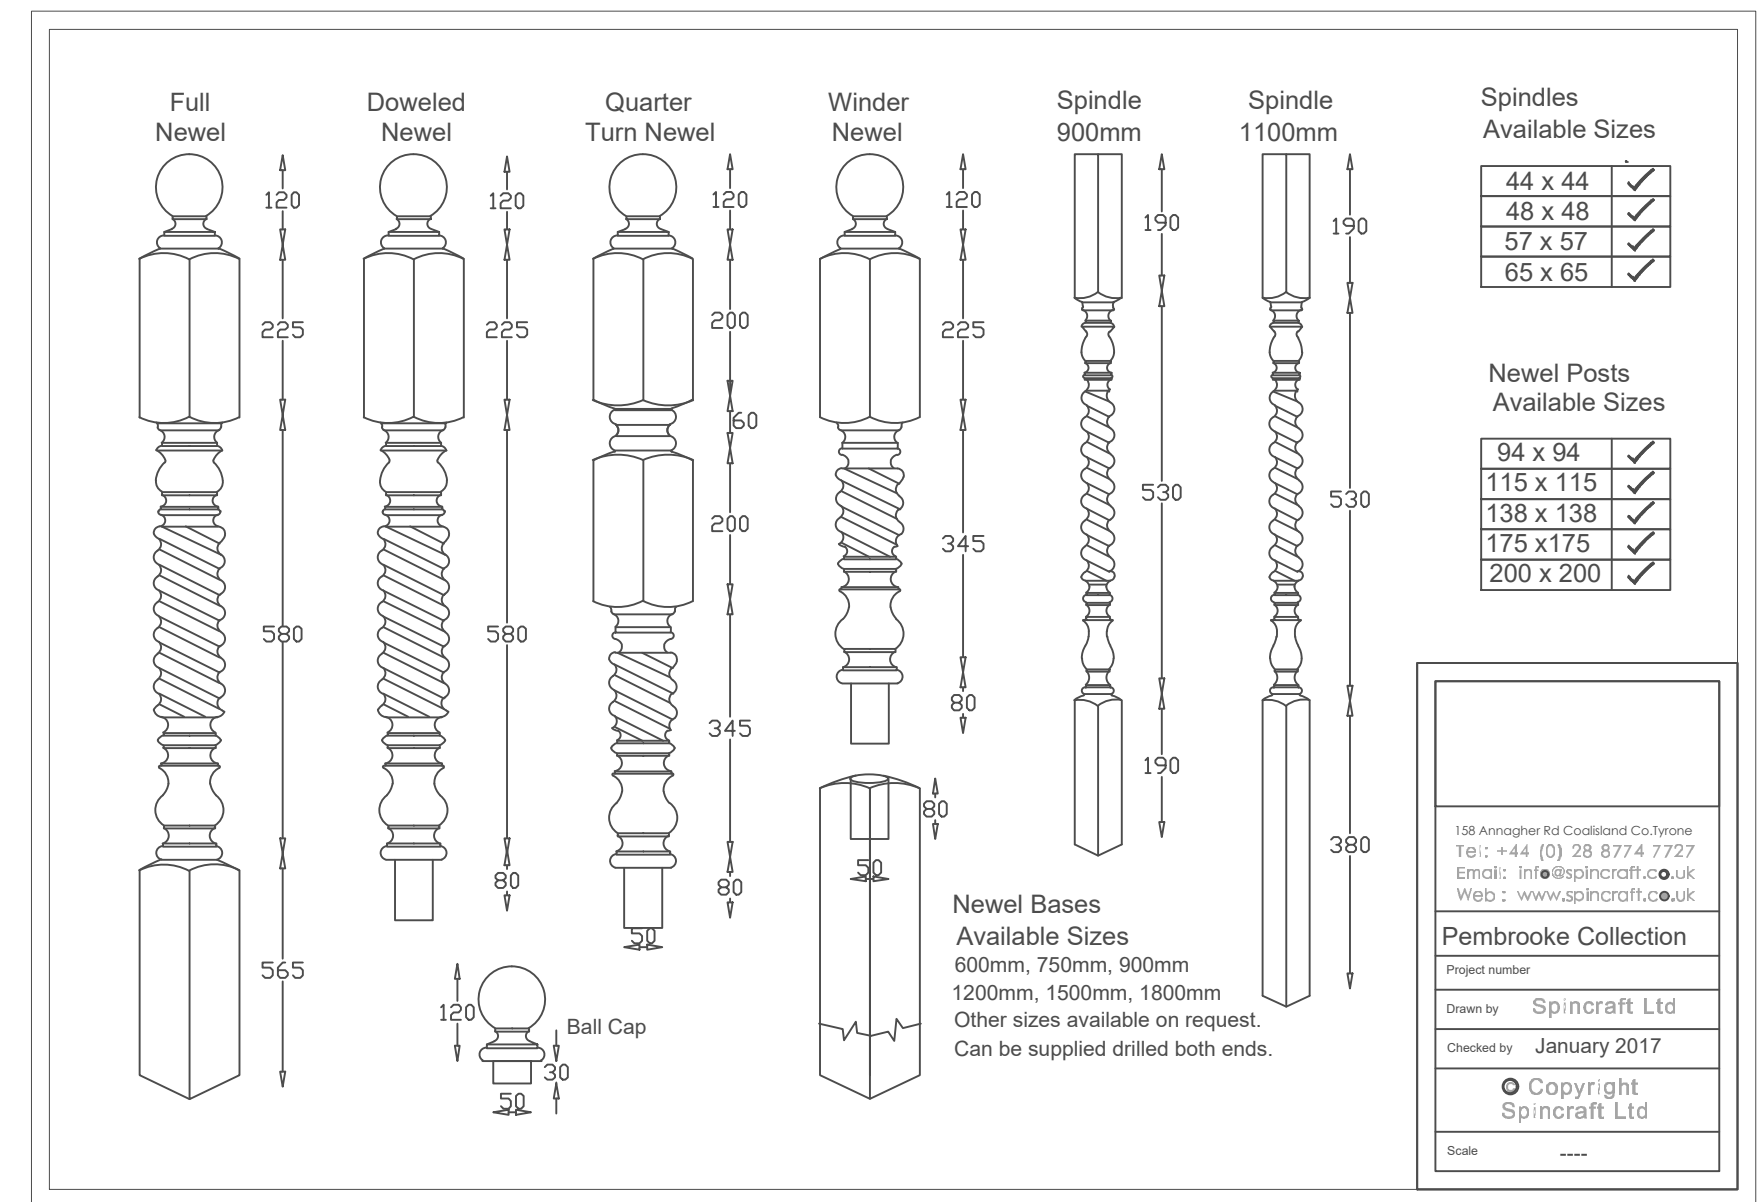

Pembroke

The Traditional range is attractive and popular. Anything but conventional, this collection offers an unmistakably authentic look and feel. Retaining the character of well-established trends, it updates them to suit modern living and tastes.

Newel Posts	Spindles	Newel Bases
94mm x 94mm	44mm x 44mm	600mm
115mm x 115mm	48mm x 48mm	750mm
138mm x 138mm	57mm x 57mm	900mm
175mm x 175mm	65mm x 65mm	1200mm
200mm x 200mm		1500mm
		1800mm

REV	COMMENTS	DATE
-----	----------	------



SHAUN TANNER
ARCHITECTURE & PLANNING
www.stlarchitecture.co.uk studio@stlarchitecture.co.uk 0118 989 0808

CLIENT Mr & Mrs N. Topham
PROJECT The Fishery
The Warren, Caversham, Reading - RG4 7TQ
DRAWING Proposed Staircase & Balustrade Details

STATUS Planning
SCALE As indicated @ A2 DRAWN RC CHECKED NO 3940/212 REV
DATE Jul 2024

THIS DRAWING MUST NOT BE SCALED UNLESS ISSUED FOR PLANNING PURPOSES. ALL DIMENSIONS ARE TO BE VERIFIED PRIOR TO SETTING OUT, COMMENCING WORK, OR PRODUCTION OF FABRICATION DRAWINGS. REPORT ANY DISCREPANCIES TO THE SUPERVISING OFFICER IMMEDIATELY. ©