




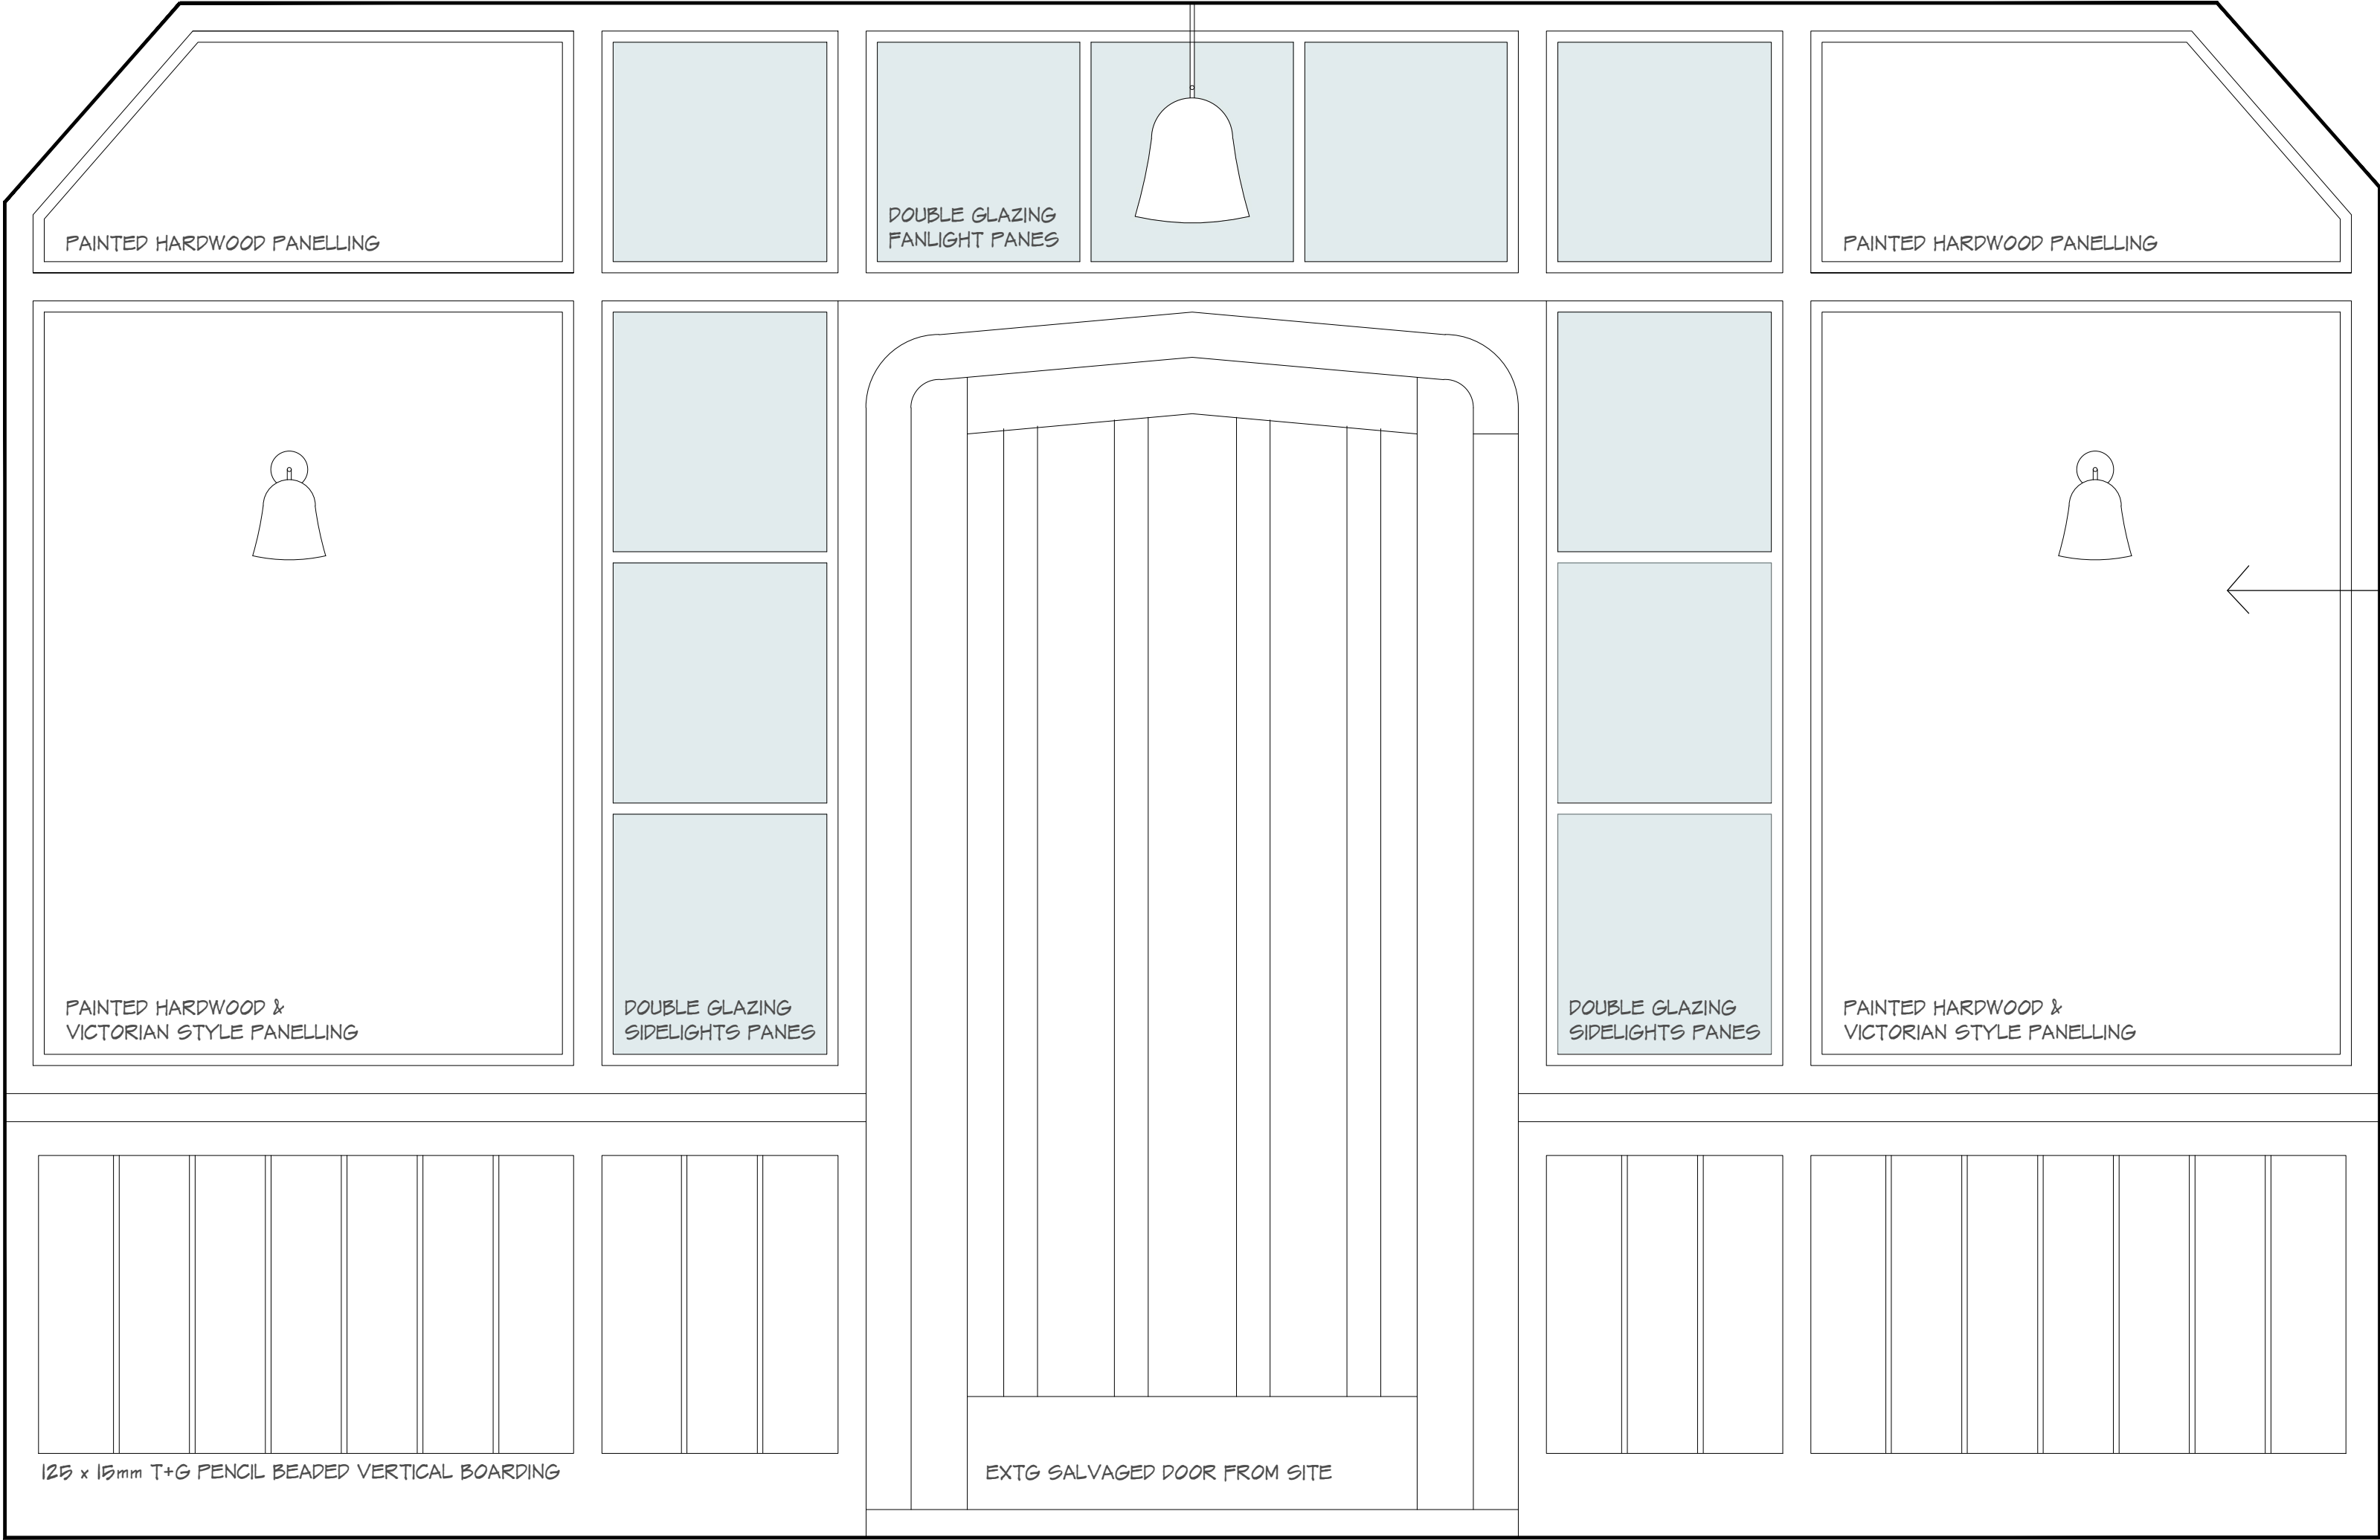


NEW RECESSED ENTRANCE WALL WITH PANELING FINISH
EXTERNAL ELEVATION - 1:10

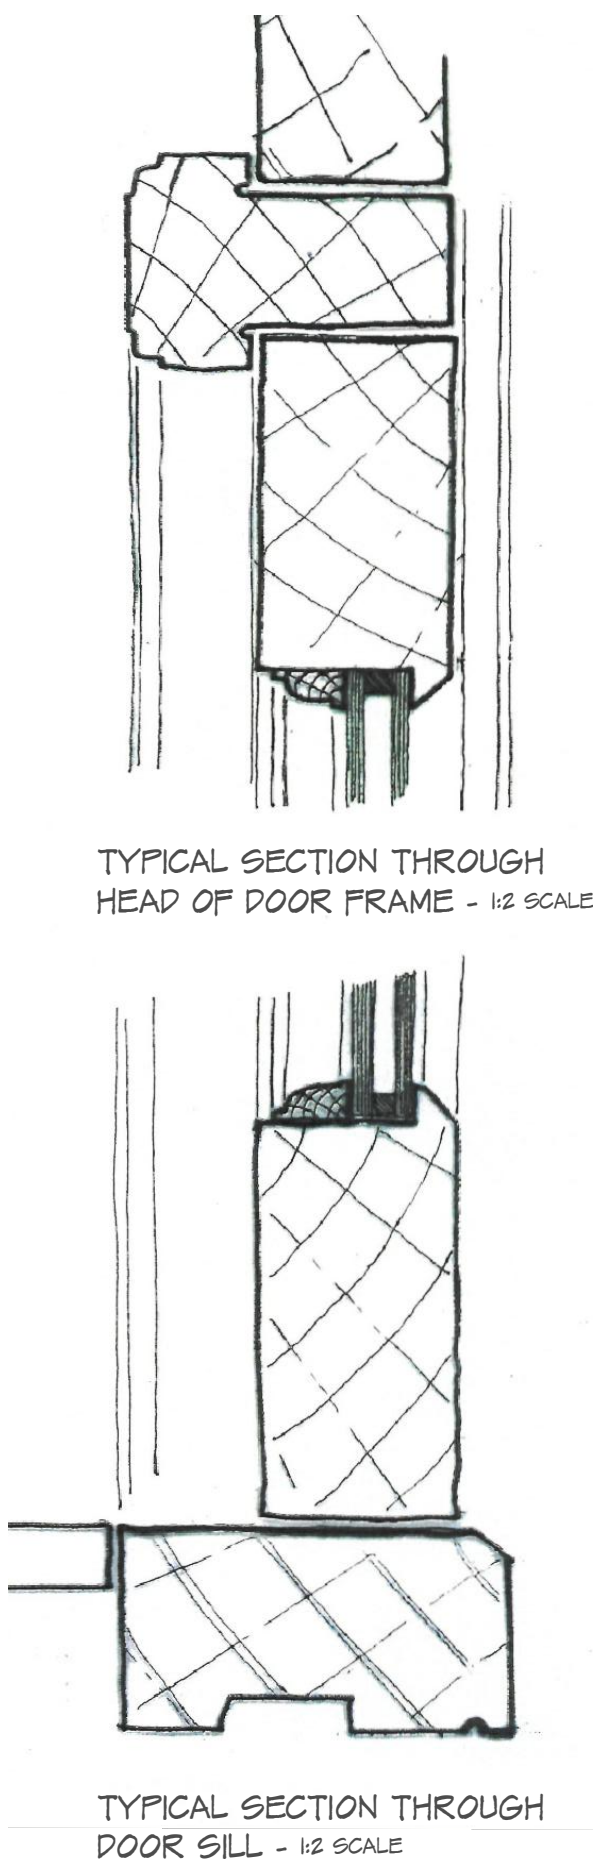

TYPICAL DOUBLE DOOR SECTIONS
WITH GLAZING - 1:2 SCALE

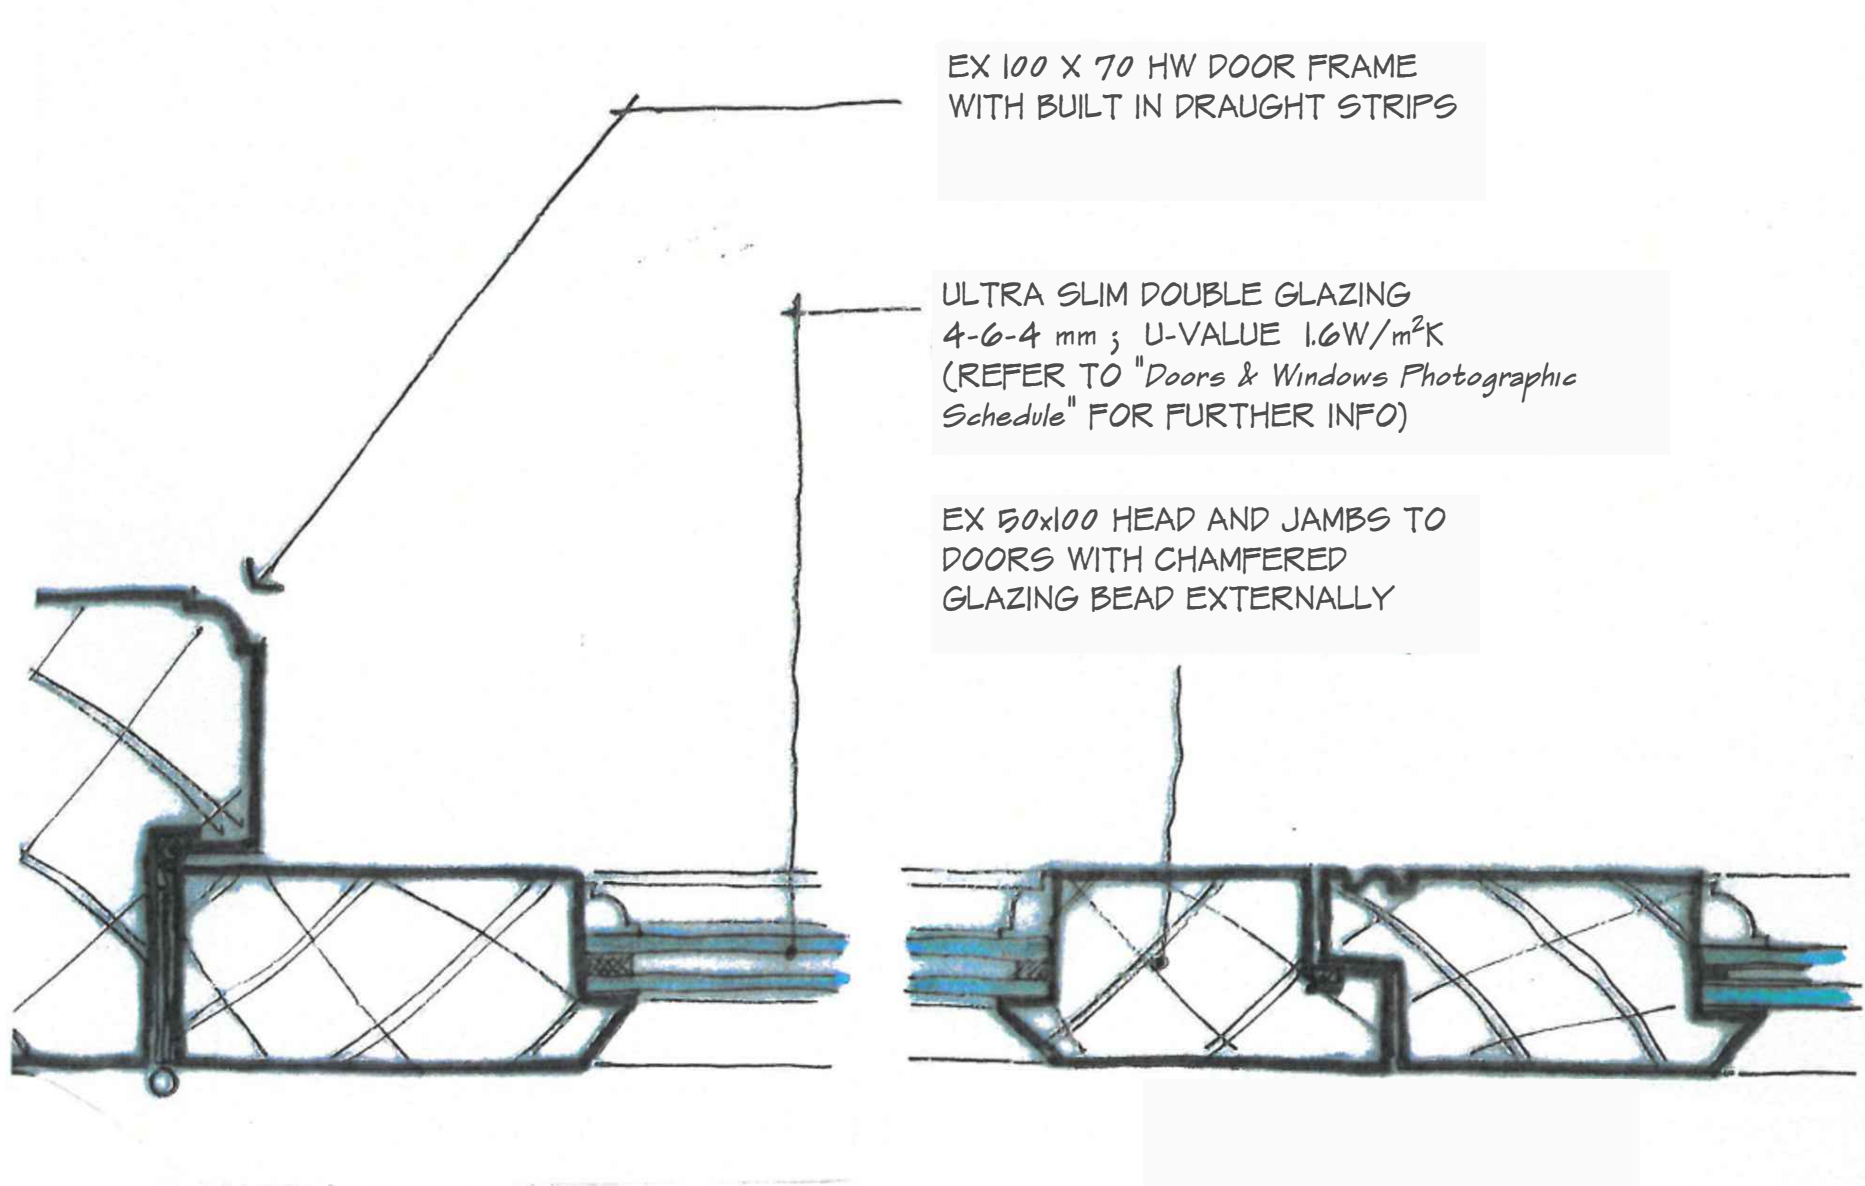

TYPICAL DOUBLE DOOR PLAN
WITH GLAZING - 1:2 SCALE

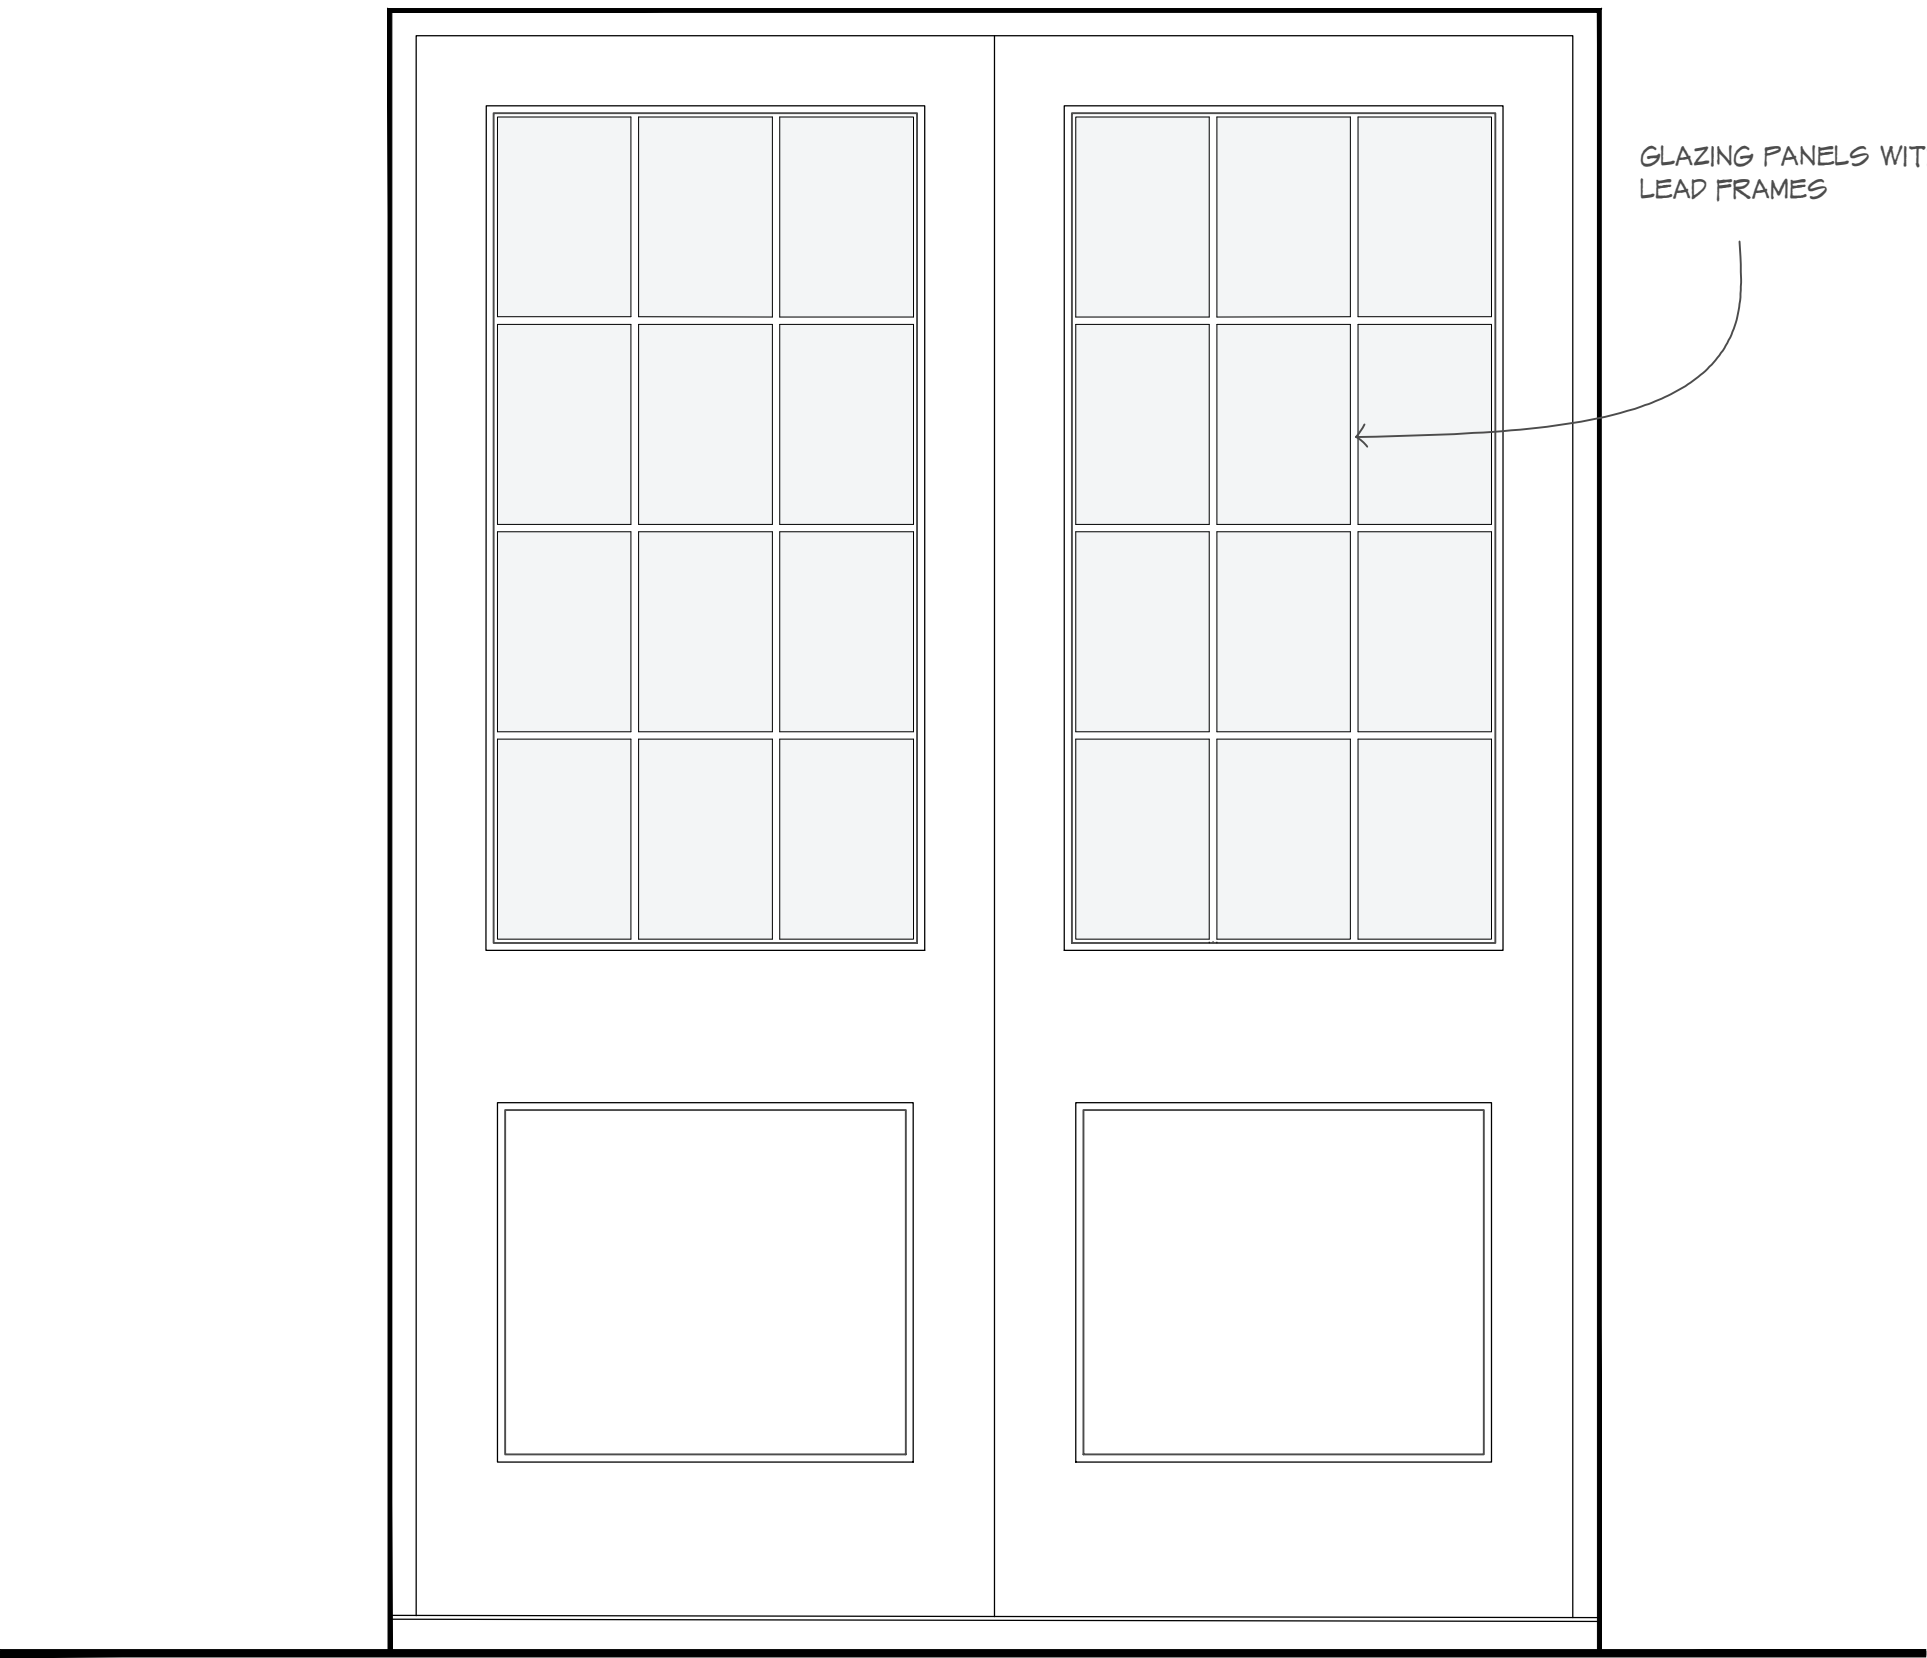

TYPICAL DOUBLE DOOR ELEVATION
WITH GLAZING - 1:2 SCALE



IMAGE OF FORMER FRENCH DOORS
NEW EXTERNAL FRENCH DOOR (GD08-A) TO MATCH



IMAGES OF SALVAGED DOOR PRESENT ON SITE
NEW FRONT DOOR (GD17) STYLE TO MATCH

A	Proposed Glazing details updated.	08/09/25
REV	COMMENTS	DATE

stl **SHAUN TANNER**
ARCHITECTURE & PLANNING
www.stlarchitecture.co.uk studio@stlarchitecture.co.uk 0118 989 0808

CLIENT	Mr & Mrs N. Topham
PROJECT	The Fishery The Warren, Caversham, Reading - RG4 7TQ
DRAWING	Proposed Front Entrance and New Doors Details

STATUS	Planning	DATE	Jul 2024
SCALE	As indicated @ A1	DRAWN	RC
CHECKED	NO	3940/215	REV A

THIS DRAWING MUST NOT BE SCALED UNLESS ISSUED FOR PLANNING PURPOSES. ALL DIMENSIONS ARE TO BE VERIFIED PRIOR TO SETTING OUT, COMMENCING WORK, OR PRODUCTION OF FABRICATION DRAWINGS. REPORT ANY DISCREPANCIES TO THE SUPERVISING OFFICER IMMEDIATELY. ©