
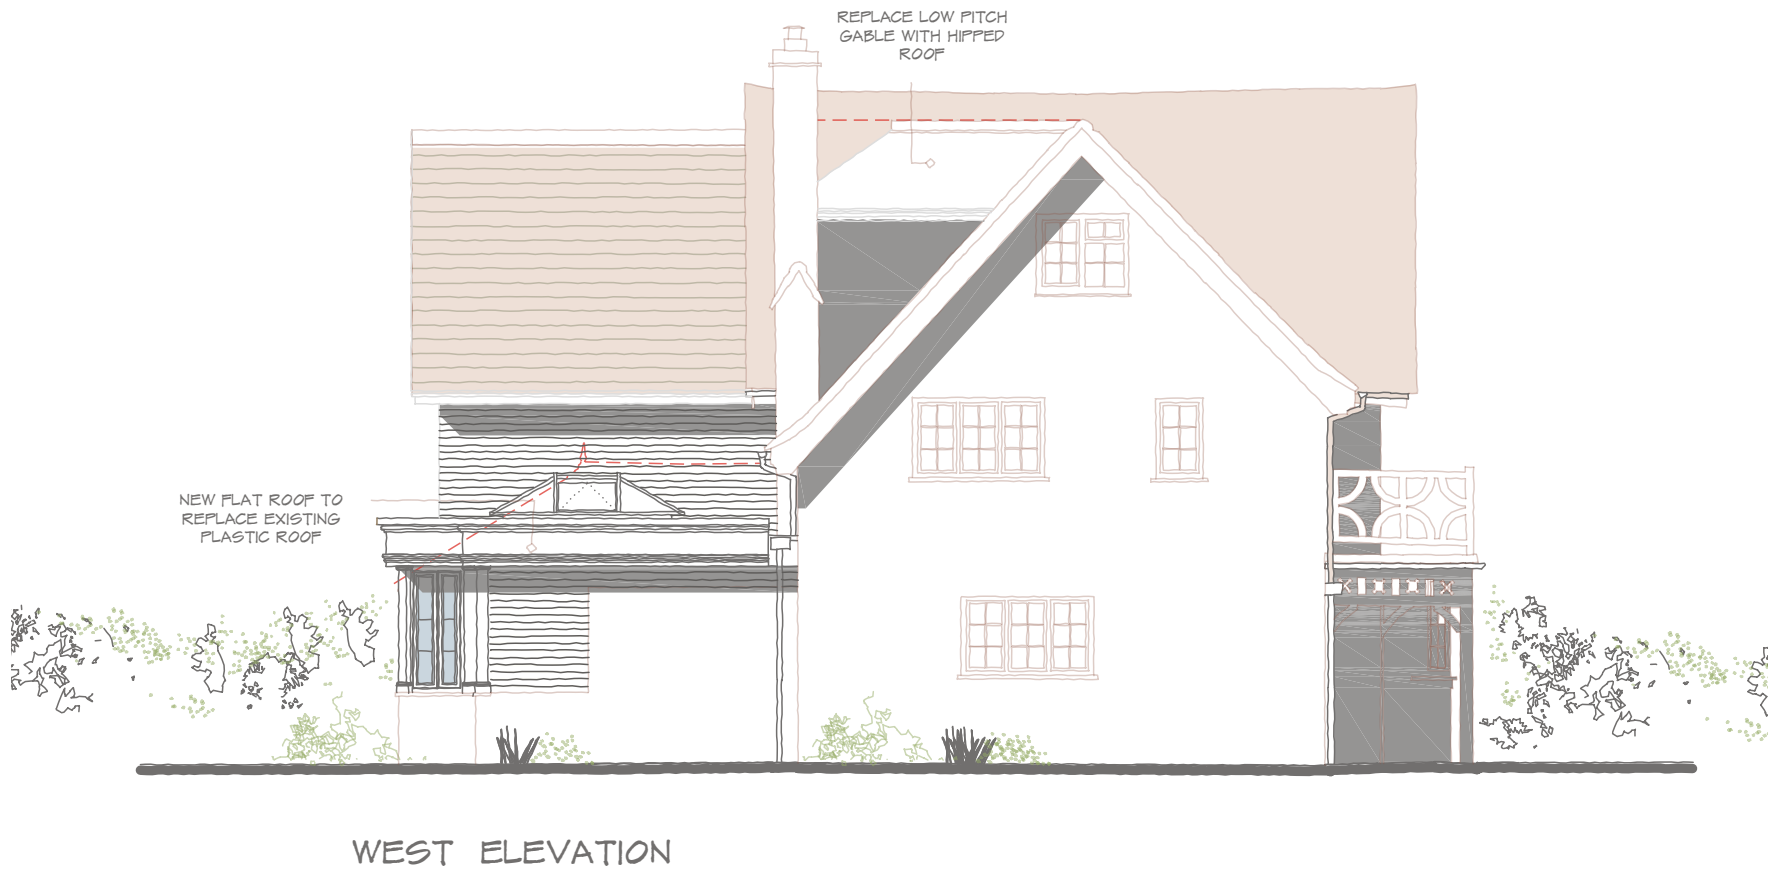


REV	COMMENTS	DATE

1:100 scale Bar
This Drawing has been produced for printing onto A3 size paper,

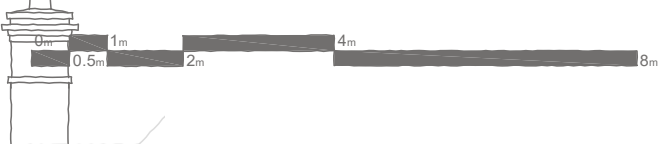

- MATERIALS:
- HANDMADE PLAIN CLAY ROOF TILES
 - PAINTED WHITE BRICKWORK TO MATCH EXISTING
 - PAINTED TIMBER JOINERY

SHAUN TANNER
 ARCHITECTURE & PLANNING
www.stlarchitecture.co.uk
studio@stlarchitecture.co.uk
0118 989 0808

CLIENT	Mr & Mrs L. Antonian				
PROJECT	Lamorna, Upper Warren Avenue, Caversham, Reading, RG4 7EB				
DRAWING	PROPOSED ELEVATIONS 1of2				
STATUS	planning	DATE June 24			
SCALE	1:100@ A3	DRAWN DN	CHECKED NO	3938/205	REV C

THIS DRAWING MUST NOT BE SCALED UNLESS ISSUED FOR PLANNING PURPOSES. ALL DIMENSIONS ARE TO BE VERIFIED PRIOR TO SETTING OUT, COMMENCING WORK, OR PRODUCTION OF FABRICATION DRAWINGS. REPORT ANY DISCREPANCIES TO THE SUPERVISING OFFICER IMMEDIATELY. ©