



REV	COMMENTS	DATE

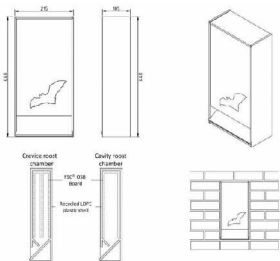

Integrated Eco Bat Box, Cavity

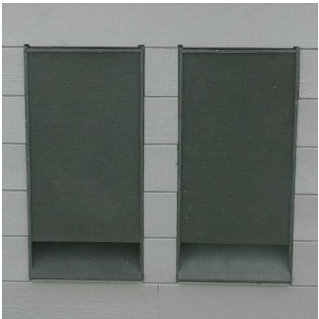

Woodstone Build-In Swift Box
Visible : UK Brick Size

MATERIALS:

-  HANDMADE PLAIN CLAY ROOF TILES
-  PAINTED WHITE BRICKWORK TO MATCH EXISTING
-  PAINTED TIMBER JOINERY



SHAUN TANNER

ARCHITECTURE & PLANNING

www.stlarchitecture.co.uk
studio@stlarchitecture.co.uk
0118 989 0808

CLIENT

Mr & Mrs L. Antonian

PROJECT

Lamorna, Upper Warren Avenue, Caversham, Reading, RG4 7EB

DRAWING

PROPOSED ELEVATIONS 2of2

STATUS

planning

SCALE

1:100@ A3

DRAWN

DN

CHECKED

NO

NO

3938/206



REV

C

DATE

June 24

THIS DRAWING MUST NOT BE SCALED UNLESS ISSUED FOR PLANNING PURPOSES. ALL DIMENSIONS ARE TO BE VERIFIED PRIOR TO SETTING OUT, COMMENCING WORK, OR PRODUCTION OF FABRICATION DRAWINGS. REPORT ANY DISCREPANCIES TO THE SUPERVISING OFFICER IMMEDIATELY. ©

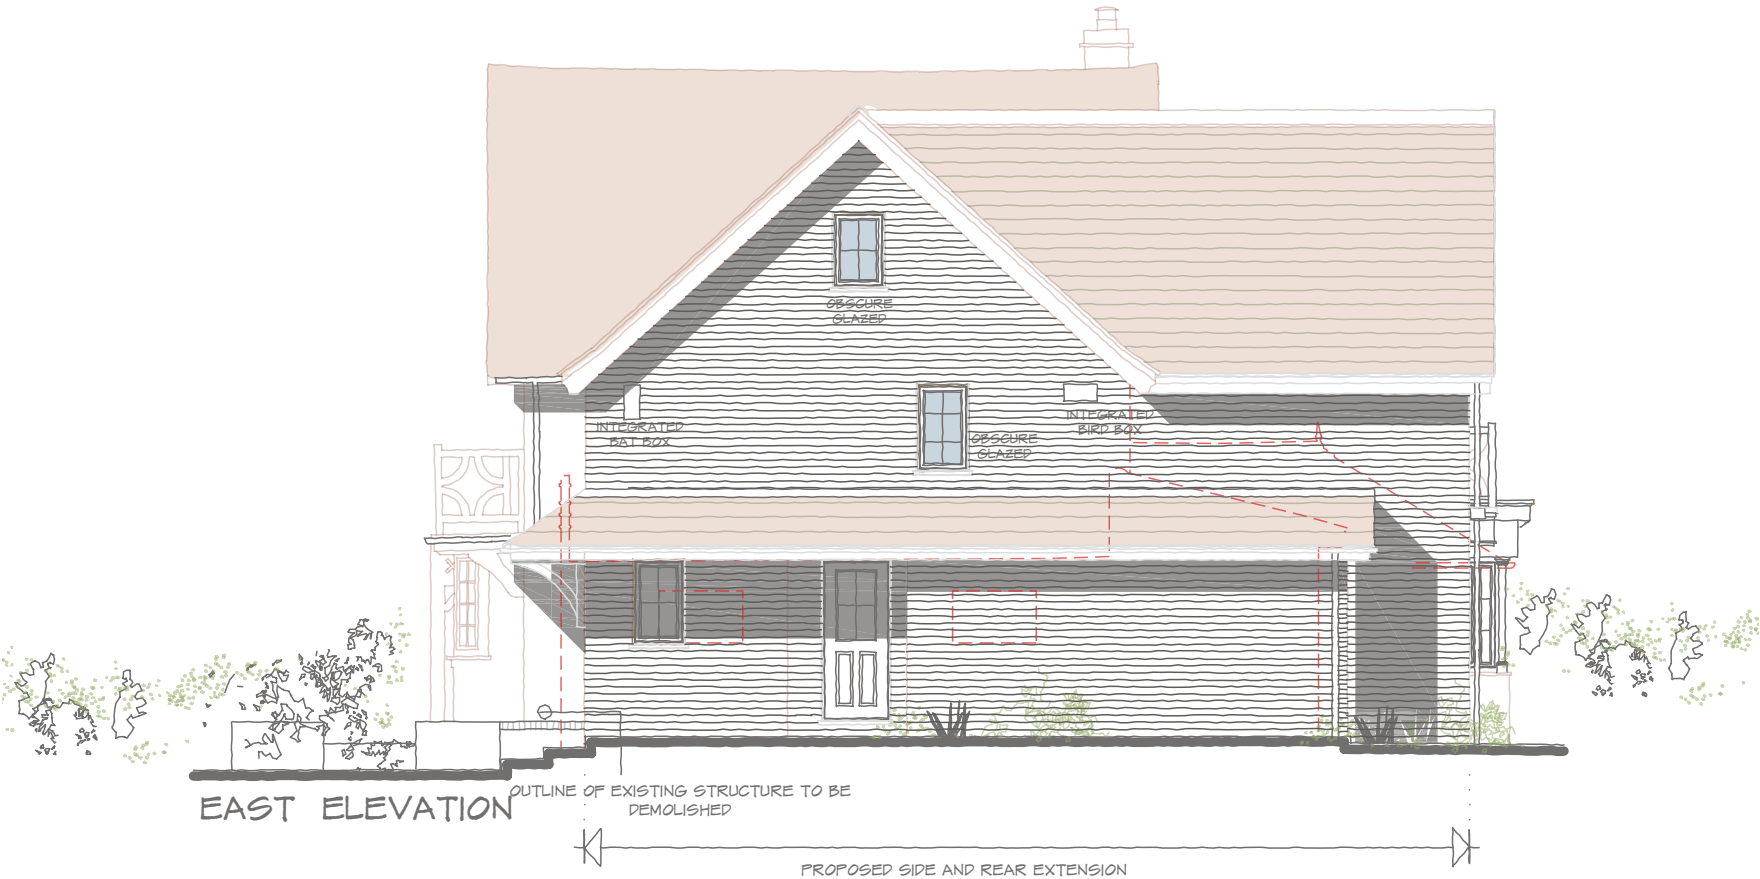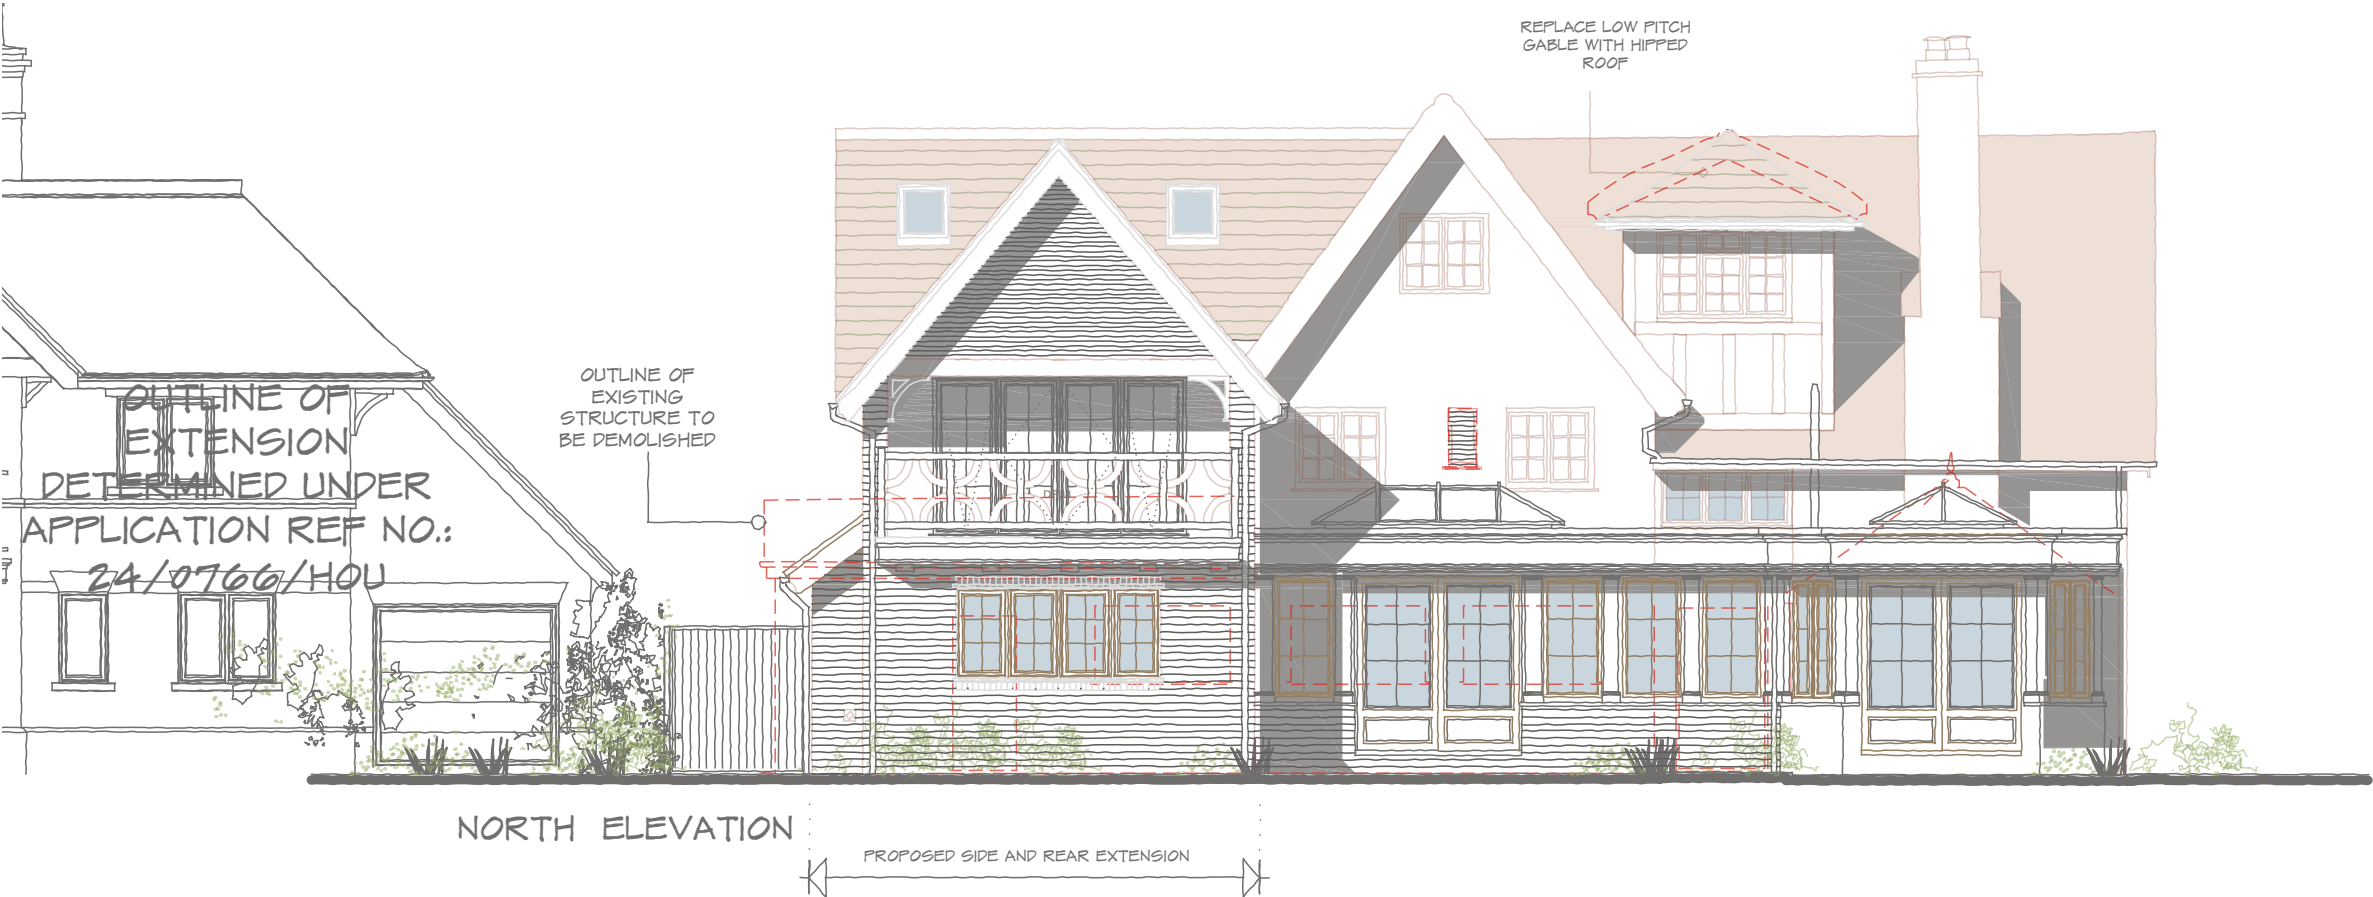

1:100 scale Bar
This Drawing has been produced for printing onto A3 size paper,

