

Notes
This document is © Falconer Chester Hall Limited.
All drawing measurements shall not be obtained by scaling. Any discrepancies on this document to be immediately reported to the Architect. Verify all dimensions and levels prior to construction. This Document shall be read in conjunction with related documents, specifications and associated models.




KEY PLAN



KEY:

- Extent of demolished
- Extent of consented scheme
- Extract Airbrick (Timlock Adapt-Air Single Airbrick Ki 100mm)
- Intake Airbrick (Timlock Adapt-Air Single Airbrick Kit 100mm)
- Extract Vent
- Intake Vent

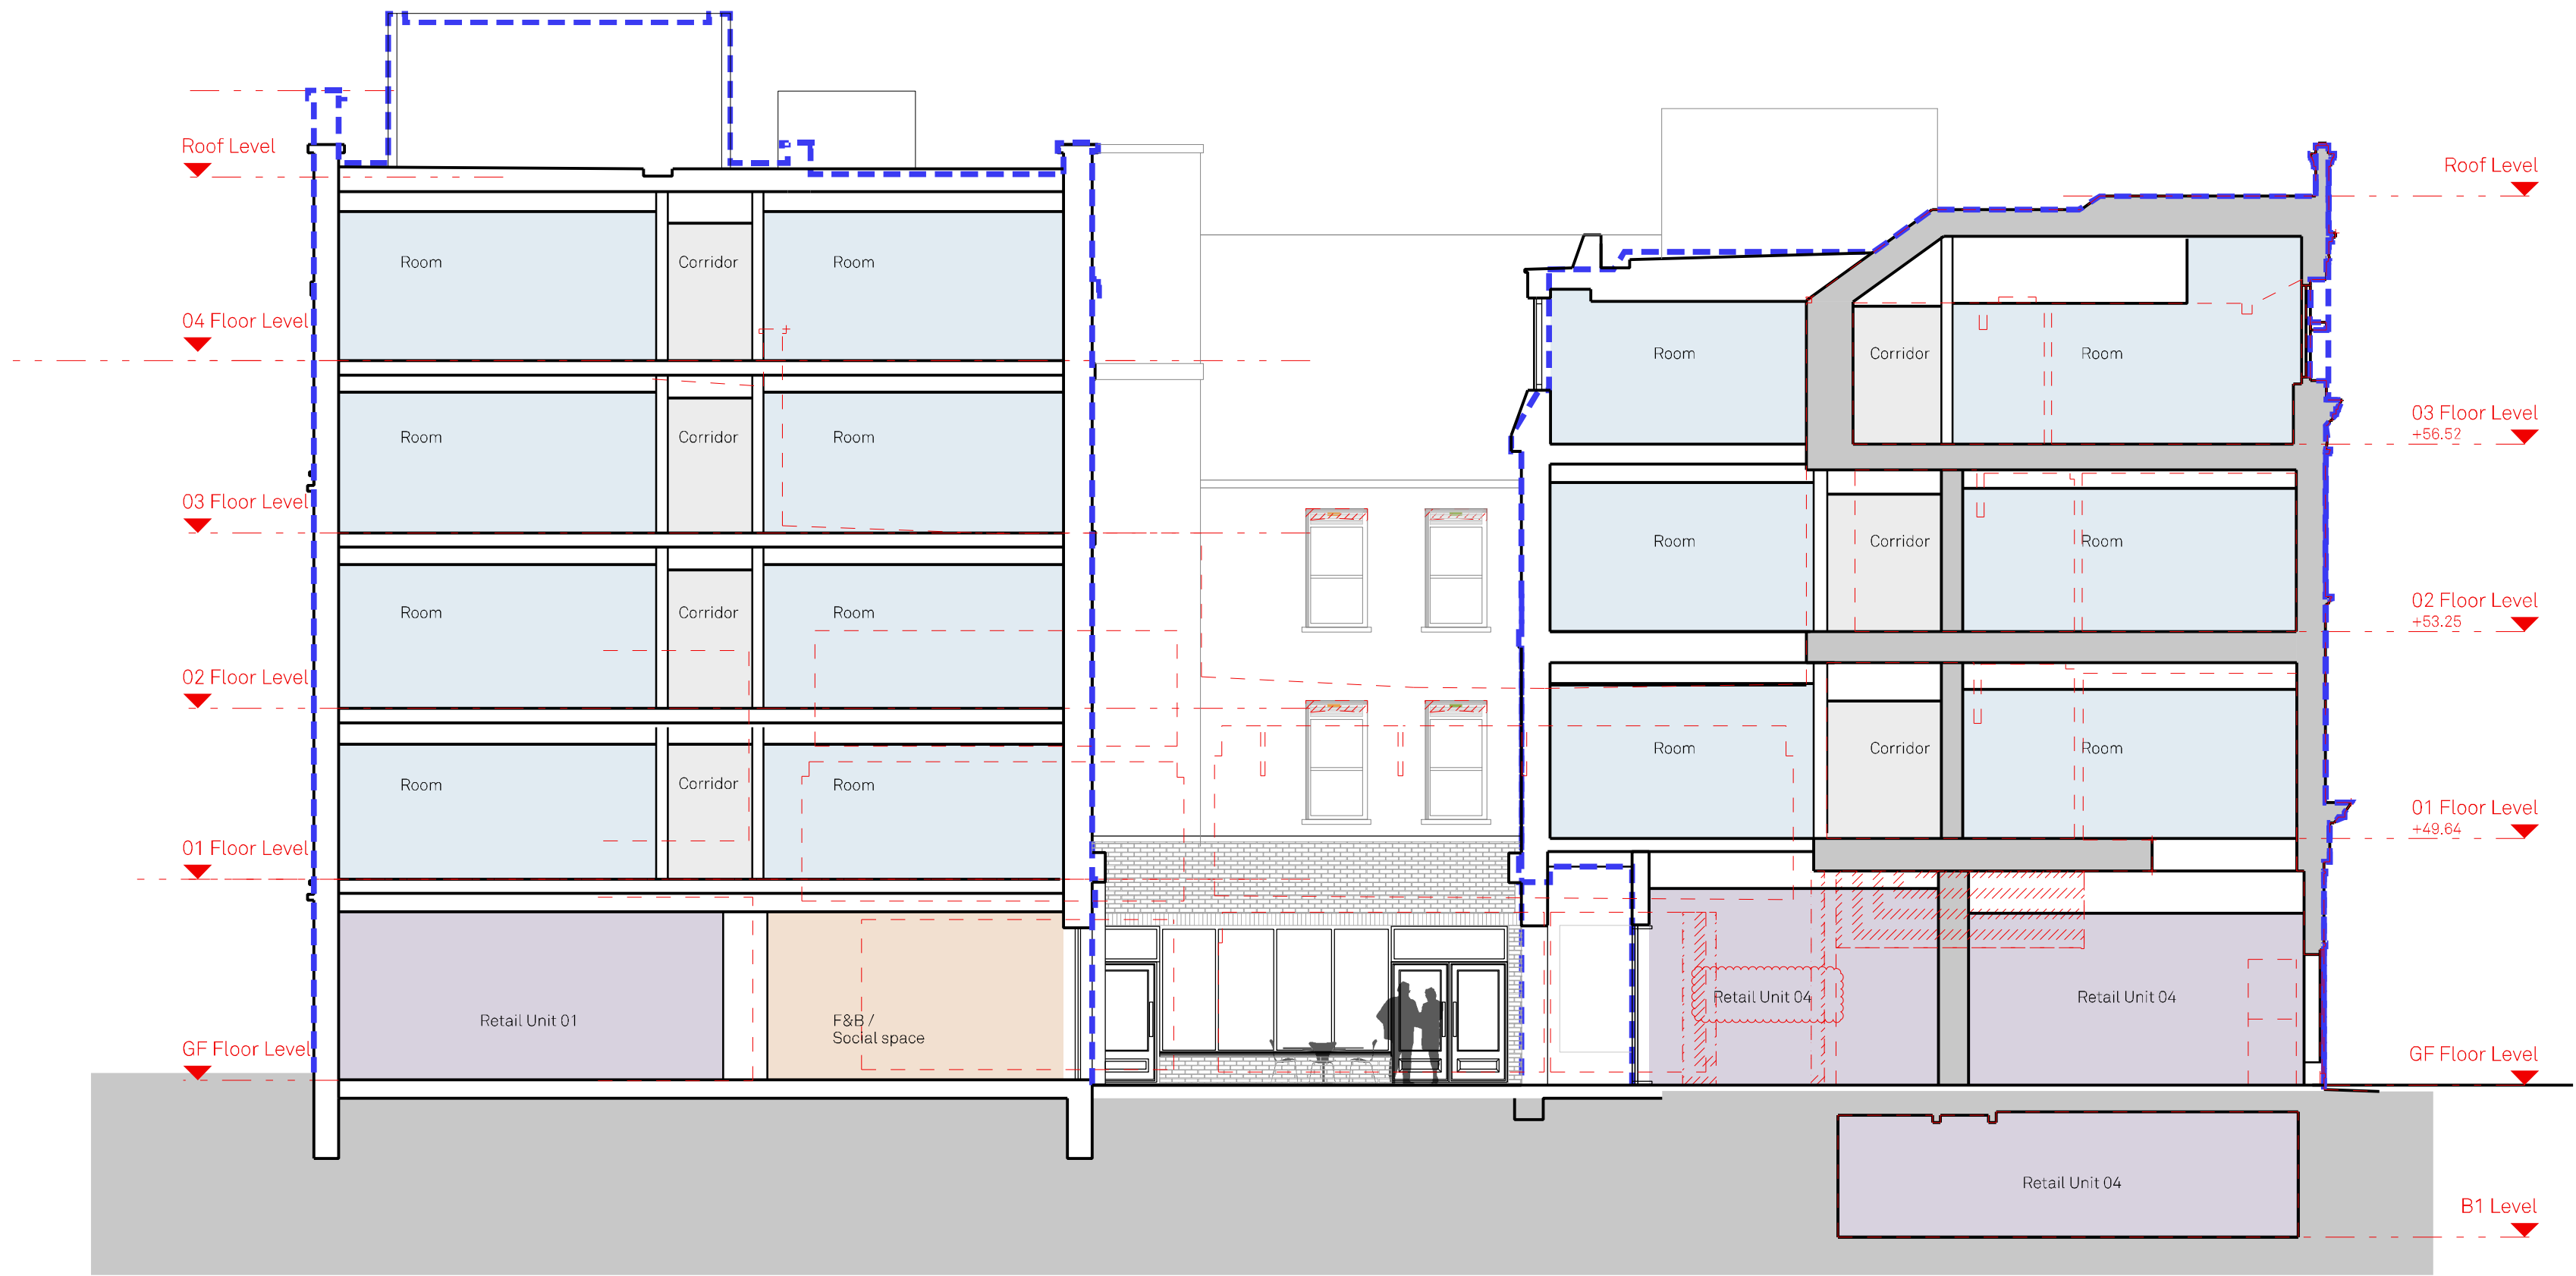

P07	04.09.25	PR	CC	room label updated
P06	25.07.25	PR	CC	general update
P05	26.06.24	PR	CC	update to unit 05
P04	03.07.24	CG	PR	Updated to planning comments
P03	22.03.24	AM	AB	Update to client comments.
P02	15.03.24	AM	AB	General updates.
P01	09.08.22	EF	CC	First Issue

Rev: | Date: | By: | Chk By: | Rev Note:

**FALCONER
CHESTER
HALL**



London | Liverpool | Manchester | www.fcharchitects.com | +44(0)151 243 5800

Project Title
145-148 Friar Street, 1-15 Queen Victoria Street
Client
Thackeray Group
Drawing Title
Proposed Section 01
Drawing No.
P22018-FCH-BA-XX-DR-A-1500
Status
S3
Job No.
P22-018
Issue suitable for:
Information
Drawing Stage
Planning
Date
09.08.22
Scale
1:100 @ A1
Rev
P07
Drawn By
EF
Checked By
CC