



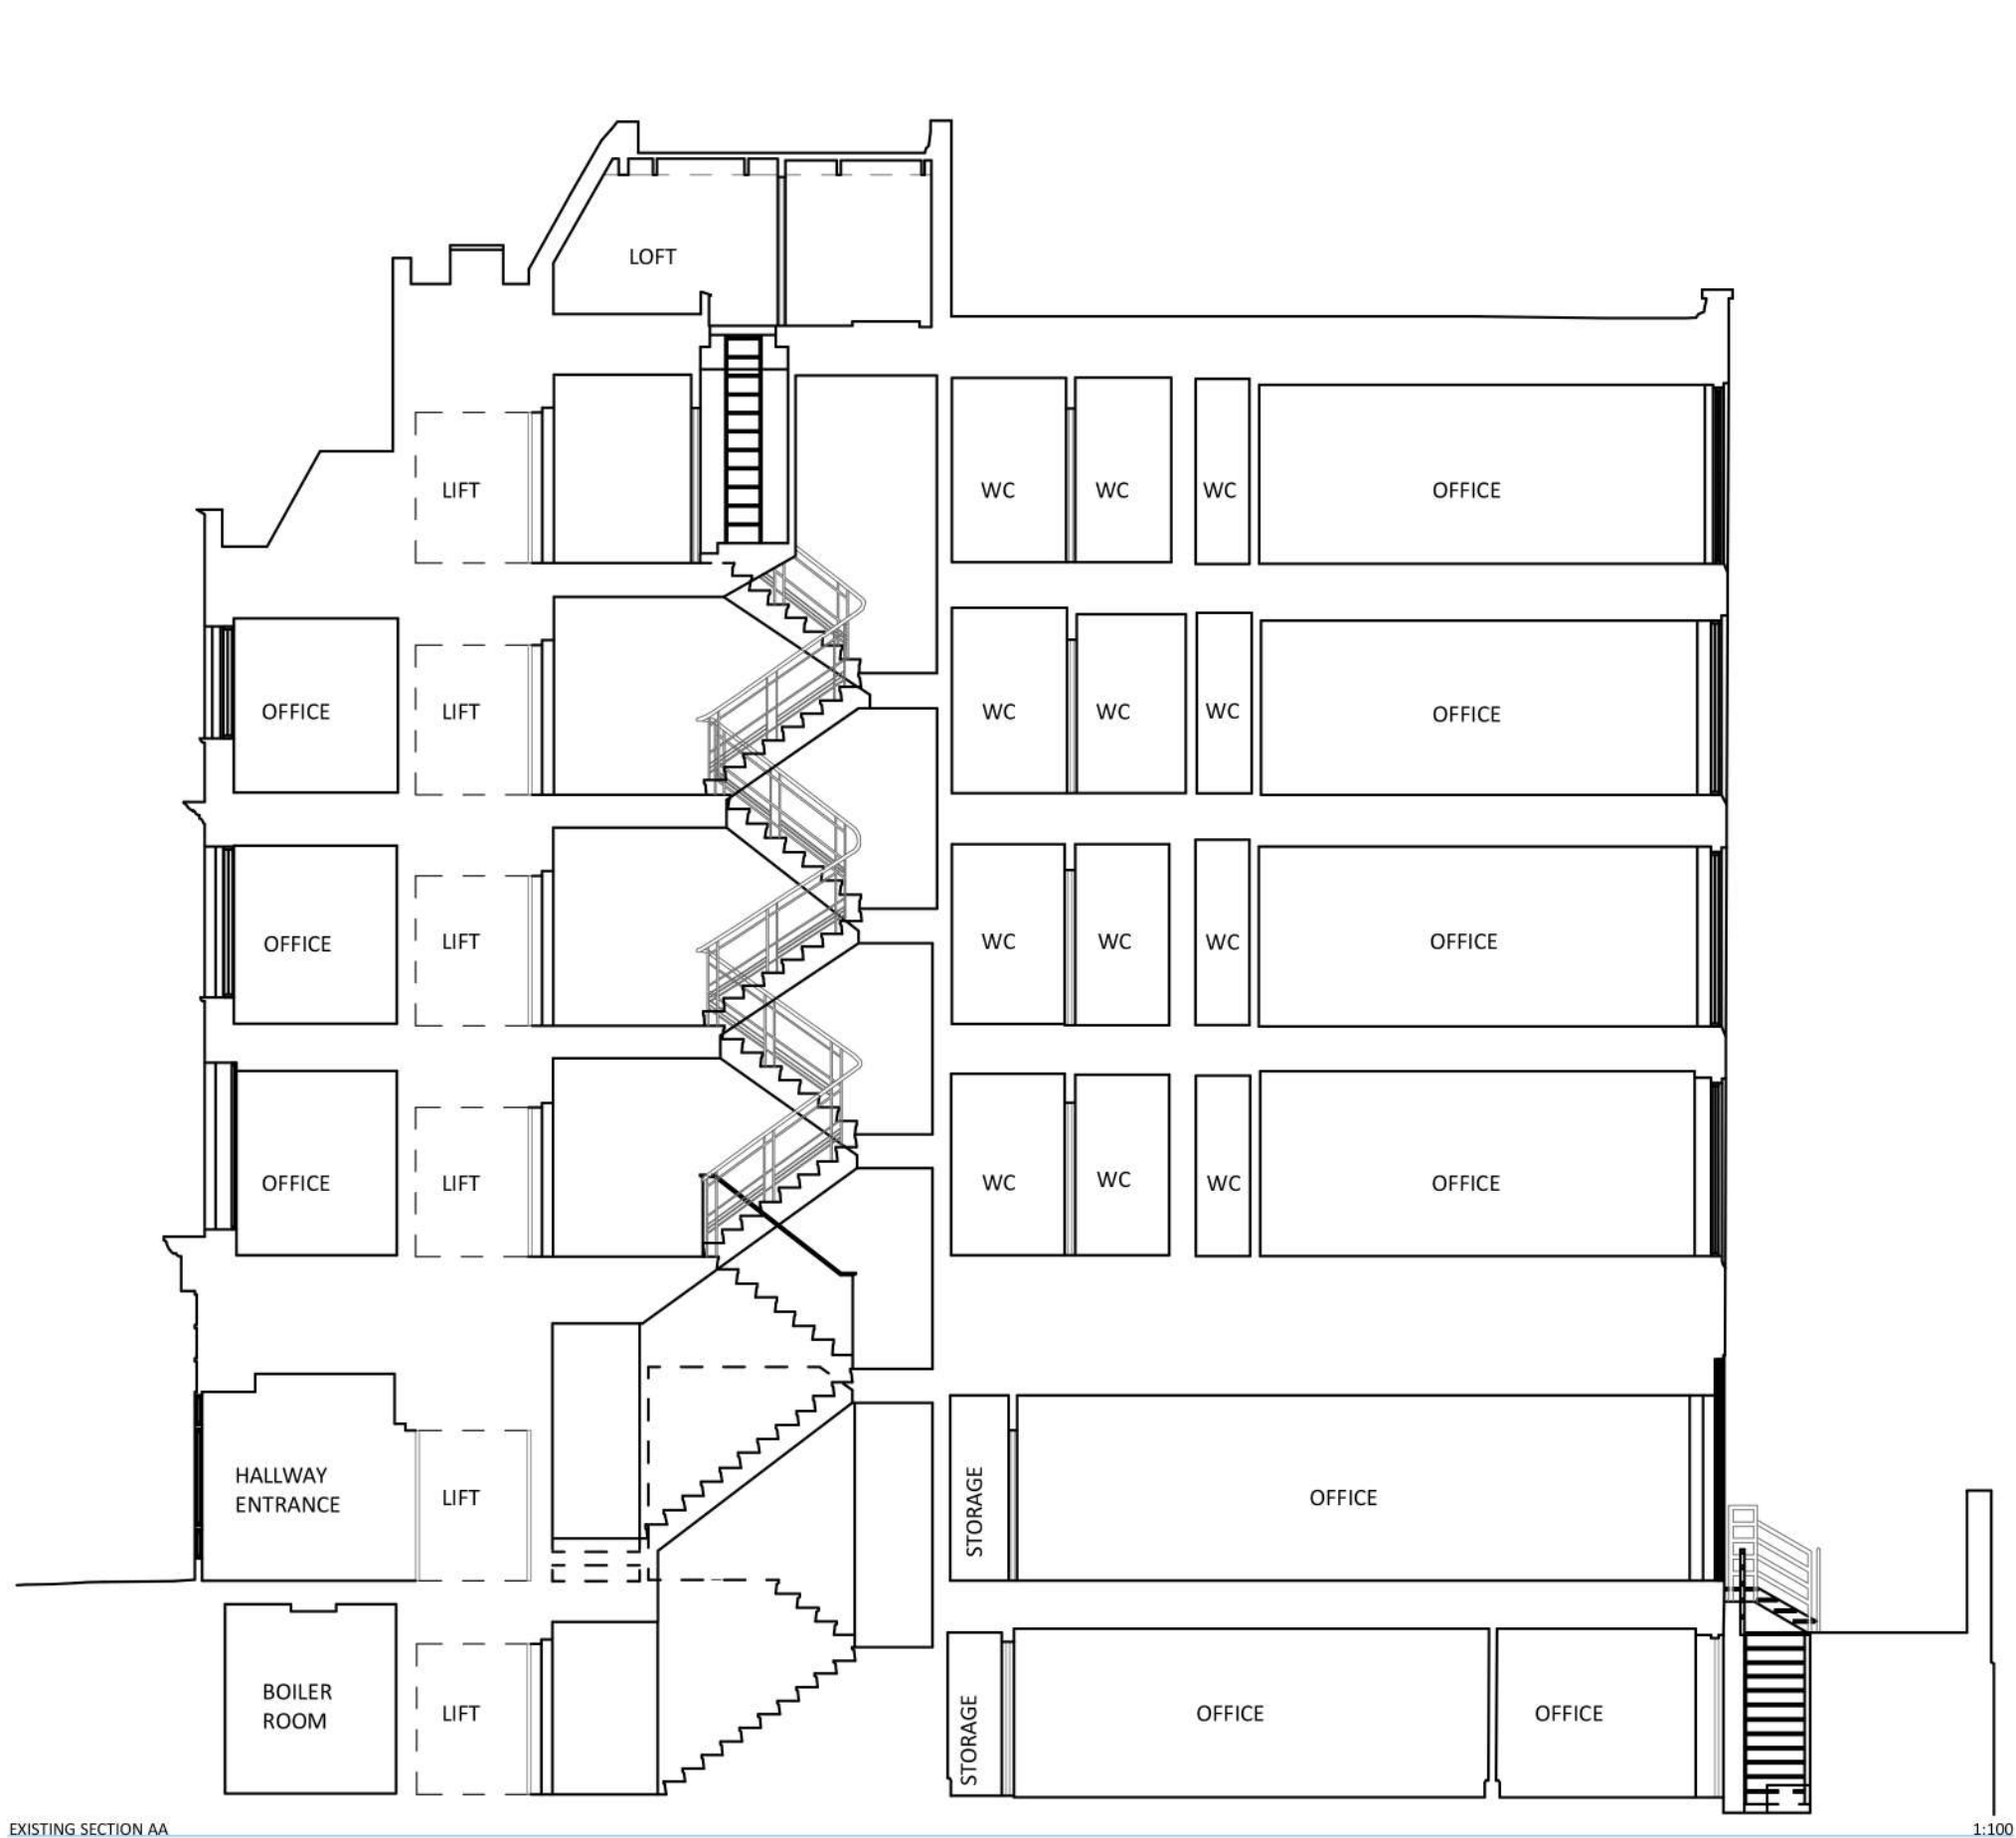

EXISTING SECTION AA

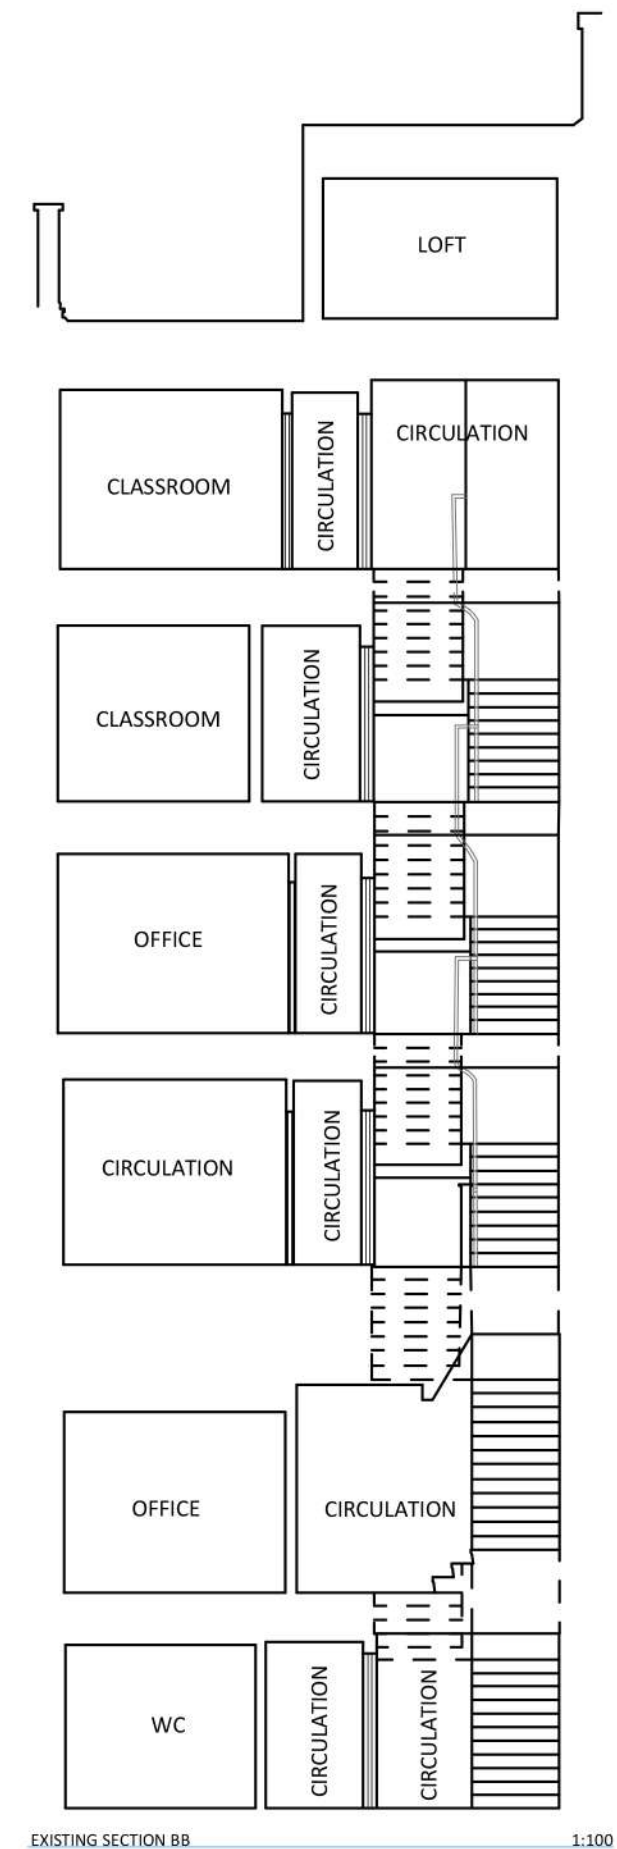

EXISTING SECTION BB



Project **13-15 Station Road**
Station Road, Reading

Client **Faye and Yara Limited**

Drawing **Existing Sections**

Scale **1:100 @ A3**

Date **16/02/2023**

Drawn by **JS**

Status **Planning**

Drawing Number **2209 - PL08-A**



© ibarchitects Ltd