


4 Woolacombe Drive

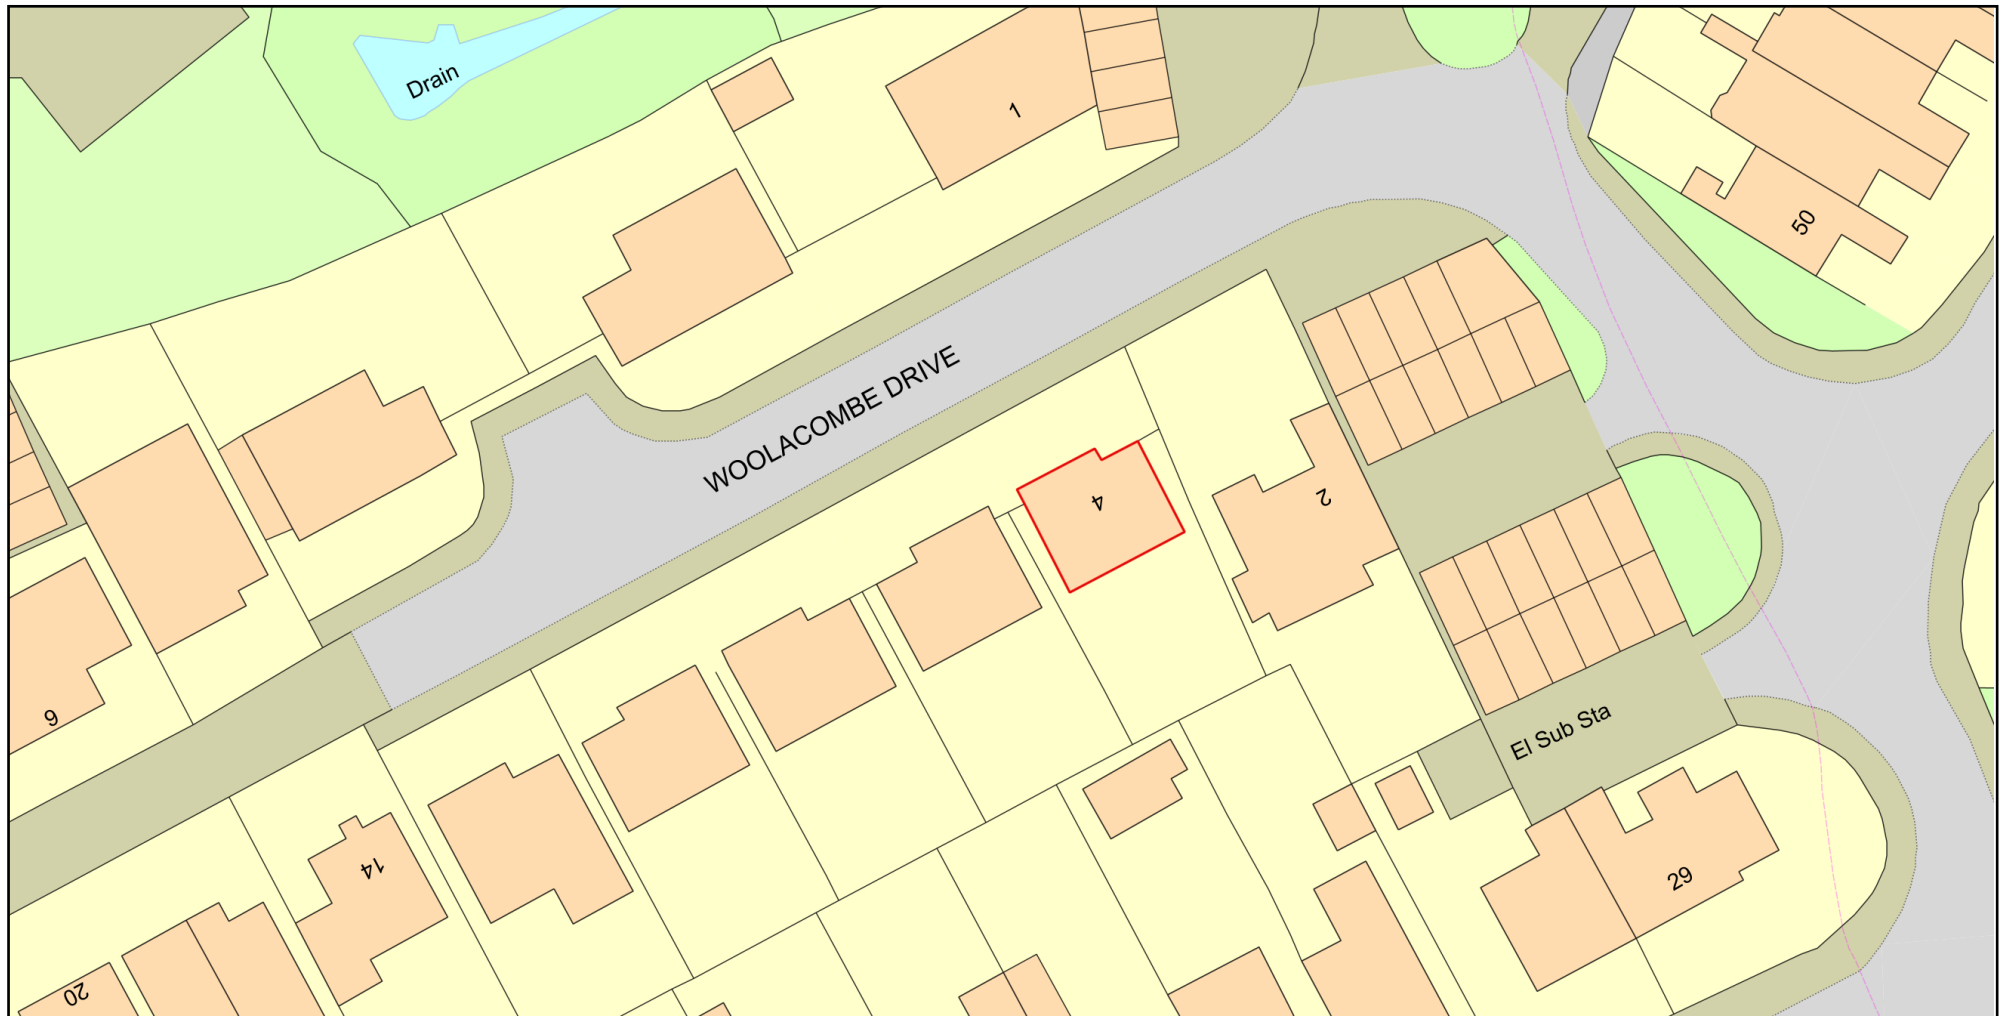

0 20
Metres



Plan Produced for: Mr and Mrs D Walters

Date Produced: 16 Sep 2025

Plan Reference Number: TQRQM25259204039162

Scale: 1:500 @ A4

© Crown copyright and database rights 2025 OS 100042766

