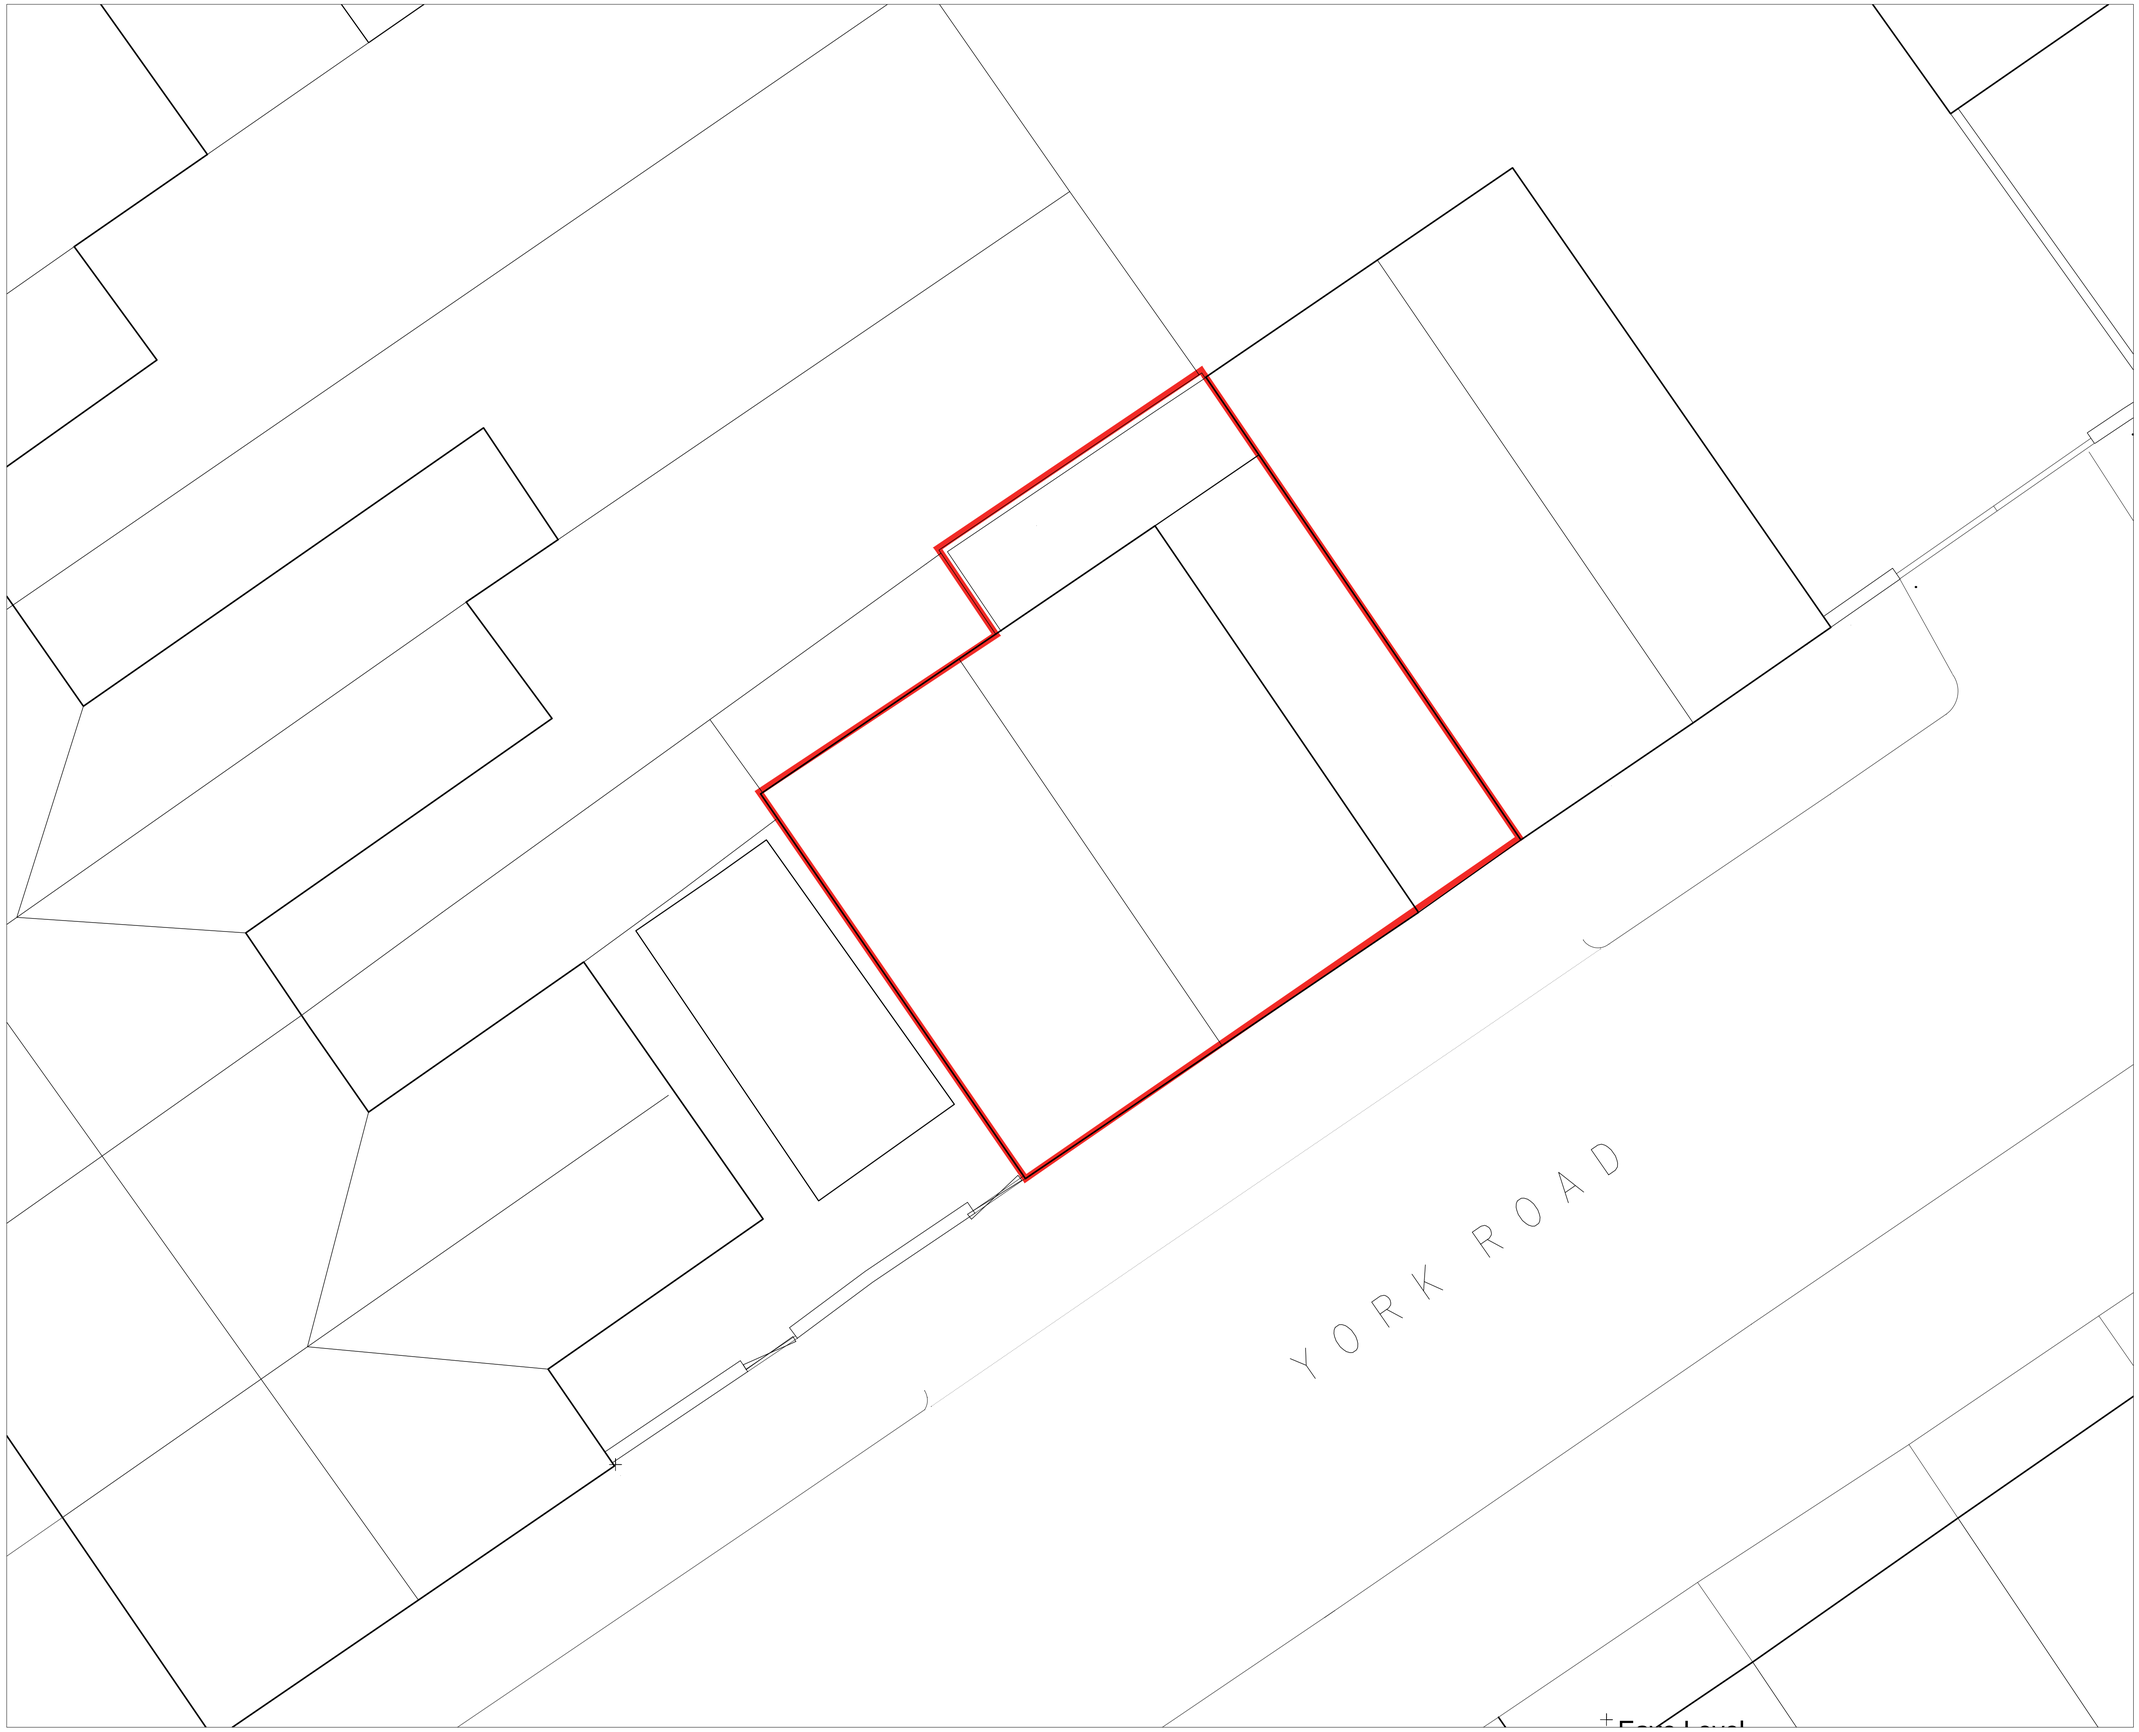

ALL DIMENSIONS MUST BE CHECKED ON SITE, INFORM THE ARCHITECT OF ANY DISCREPANCIES PRIOR TO CONSTRUCTION
INTERNAL LAYOUTS INDICATIVE

NOTES

SITE BOUNDARY

0 1 2 3 4 5

SCALE BAR

N

REV	DATE	DESCRIPTION	DRN
P02	15.07.25	MINOR AMENDMENTS	DG
P01	12.02.25	FIRST ISSUE	DG

Gouldstone and Co.

CLIENT
BLUE INFINITY PROPERTY

PROJECT
YORK ROAD,
READING

DRAWING TITLE
EXISTING ROOF GA

SCALE 1:50@A1 SHEET

STATUS
INFORMATION

DRAWING NO YR_P_080 REV P02

©2025 GOULDSTONE AND CO. all rights reserved