



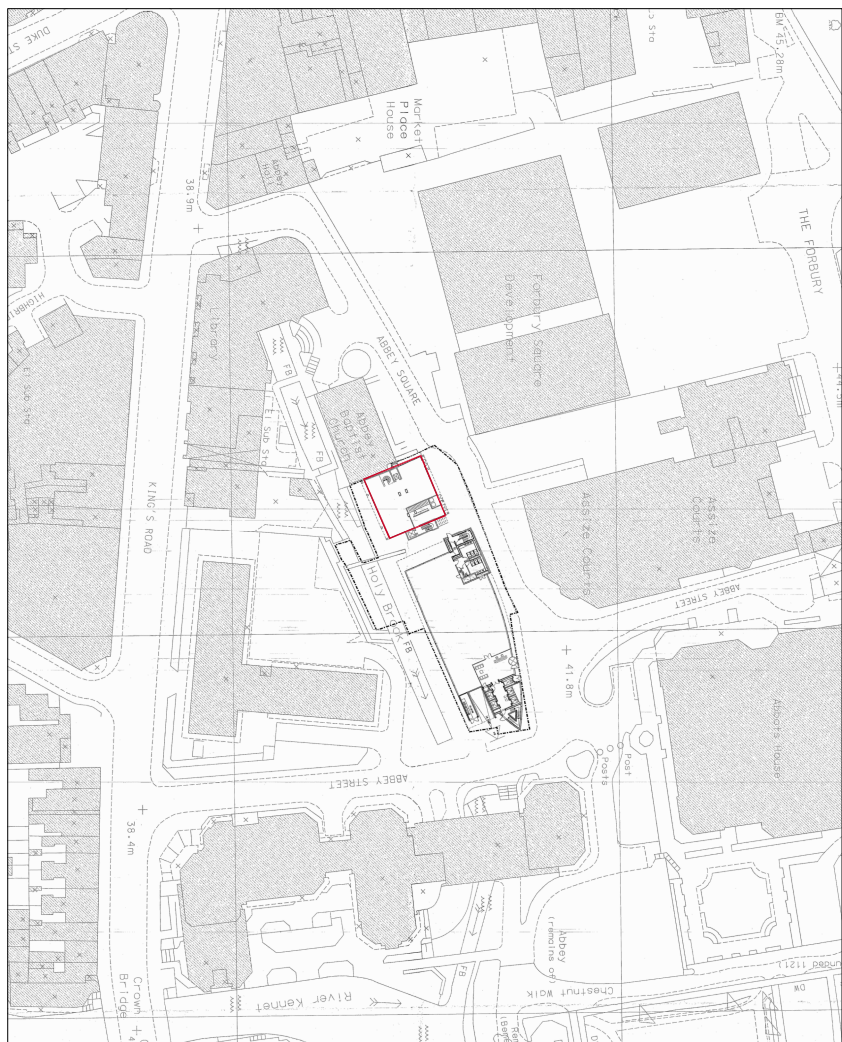


SITE PHOTO

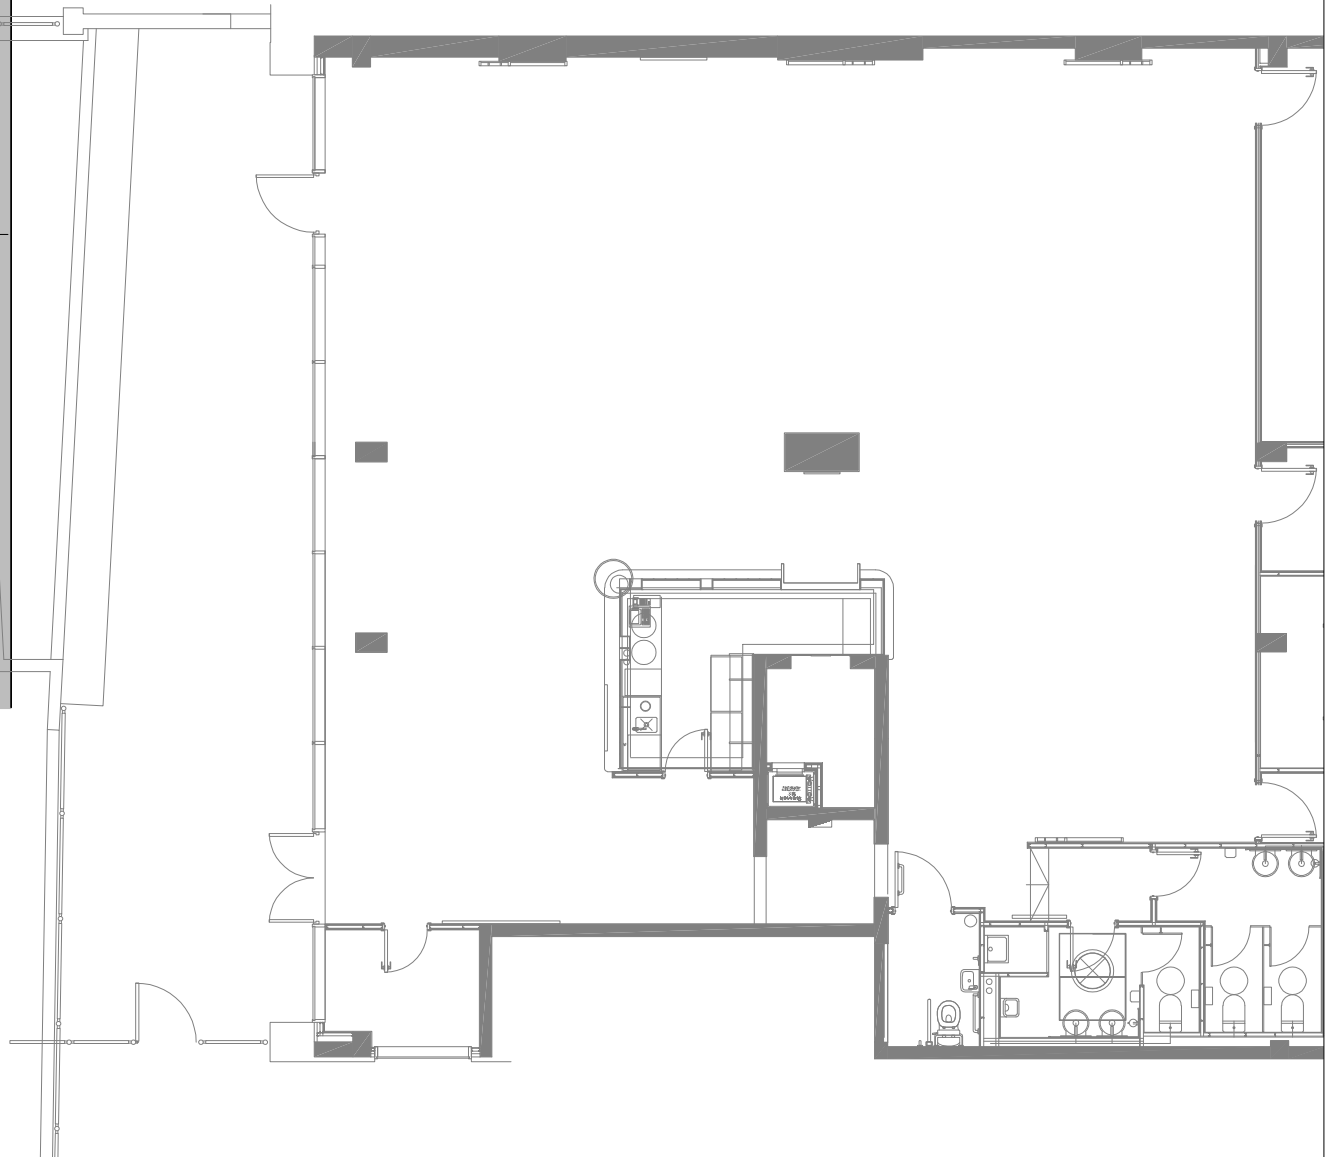


LOCATION PLAN

SITE BOUNDARY

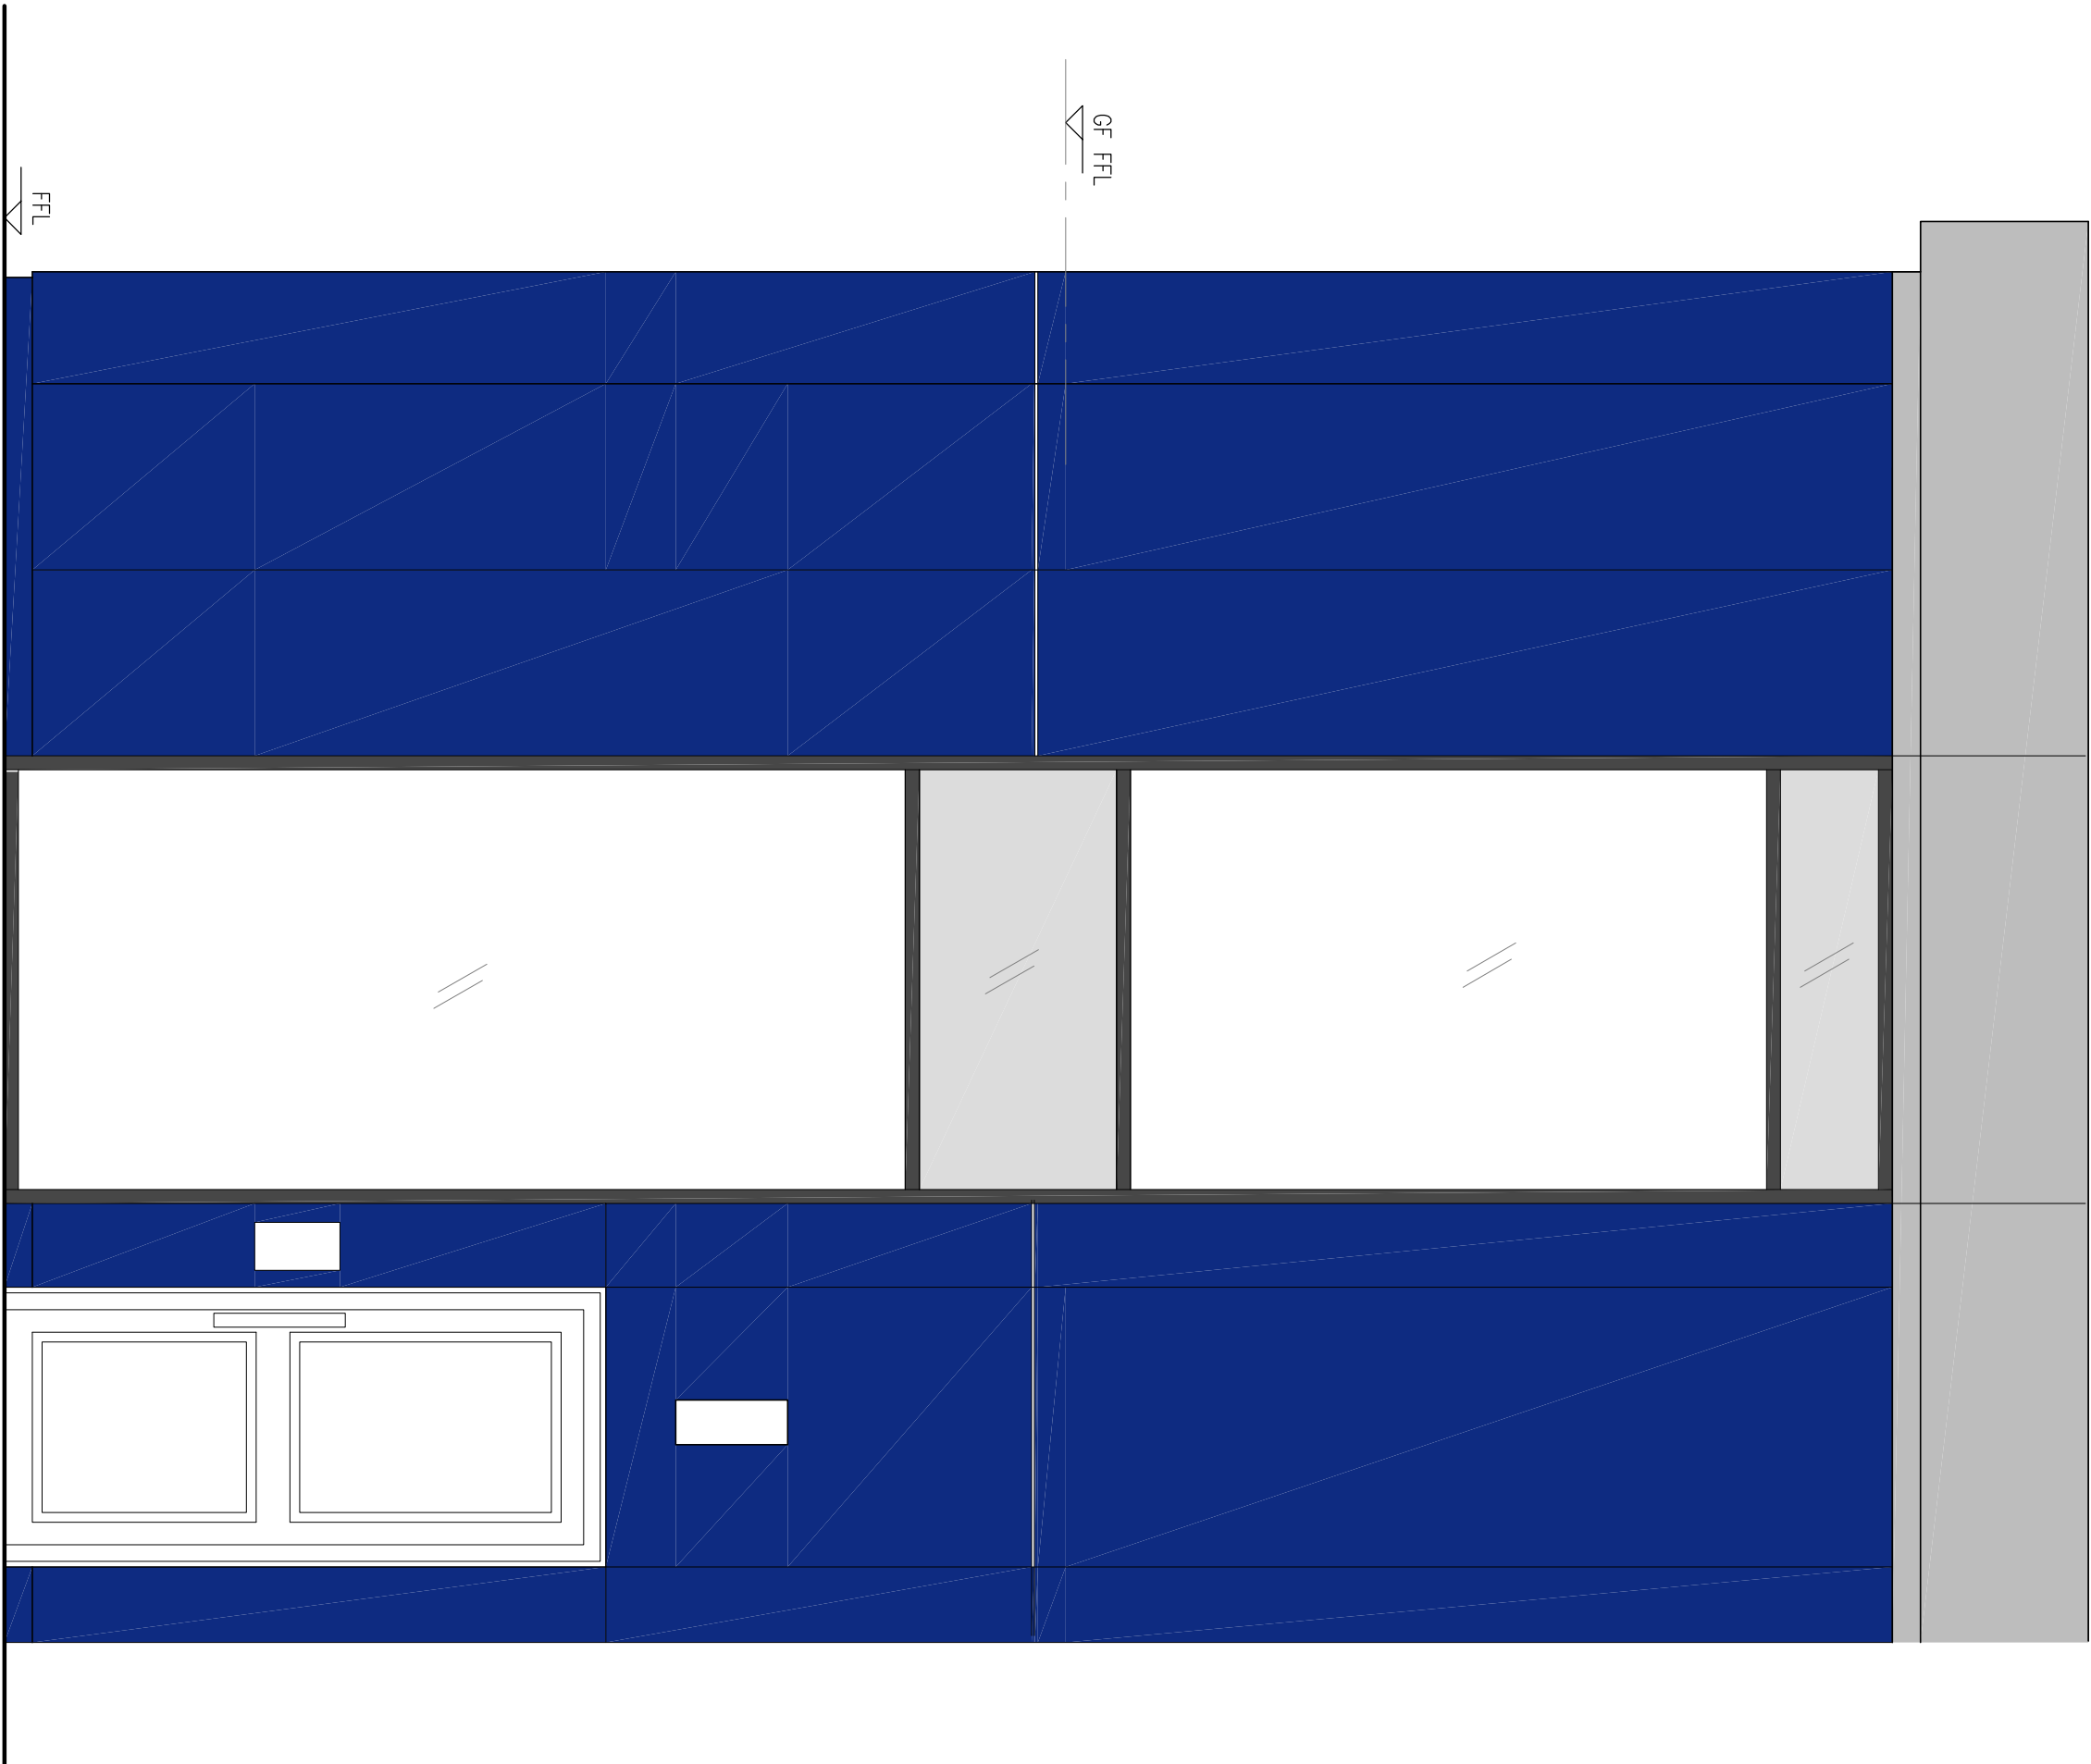

D EXISTING ELEVATION D
1:50

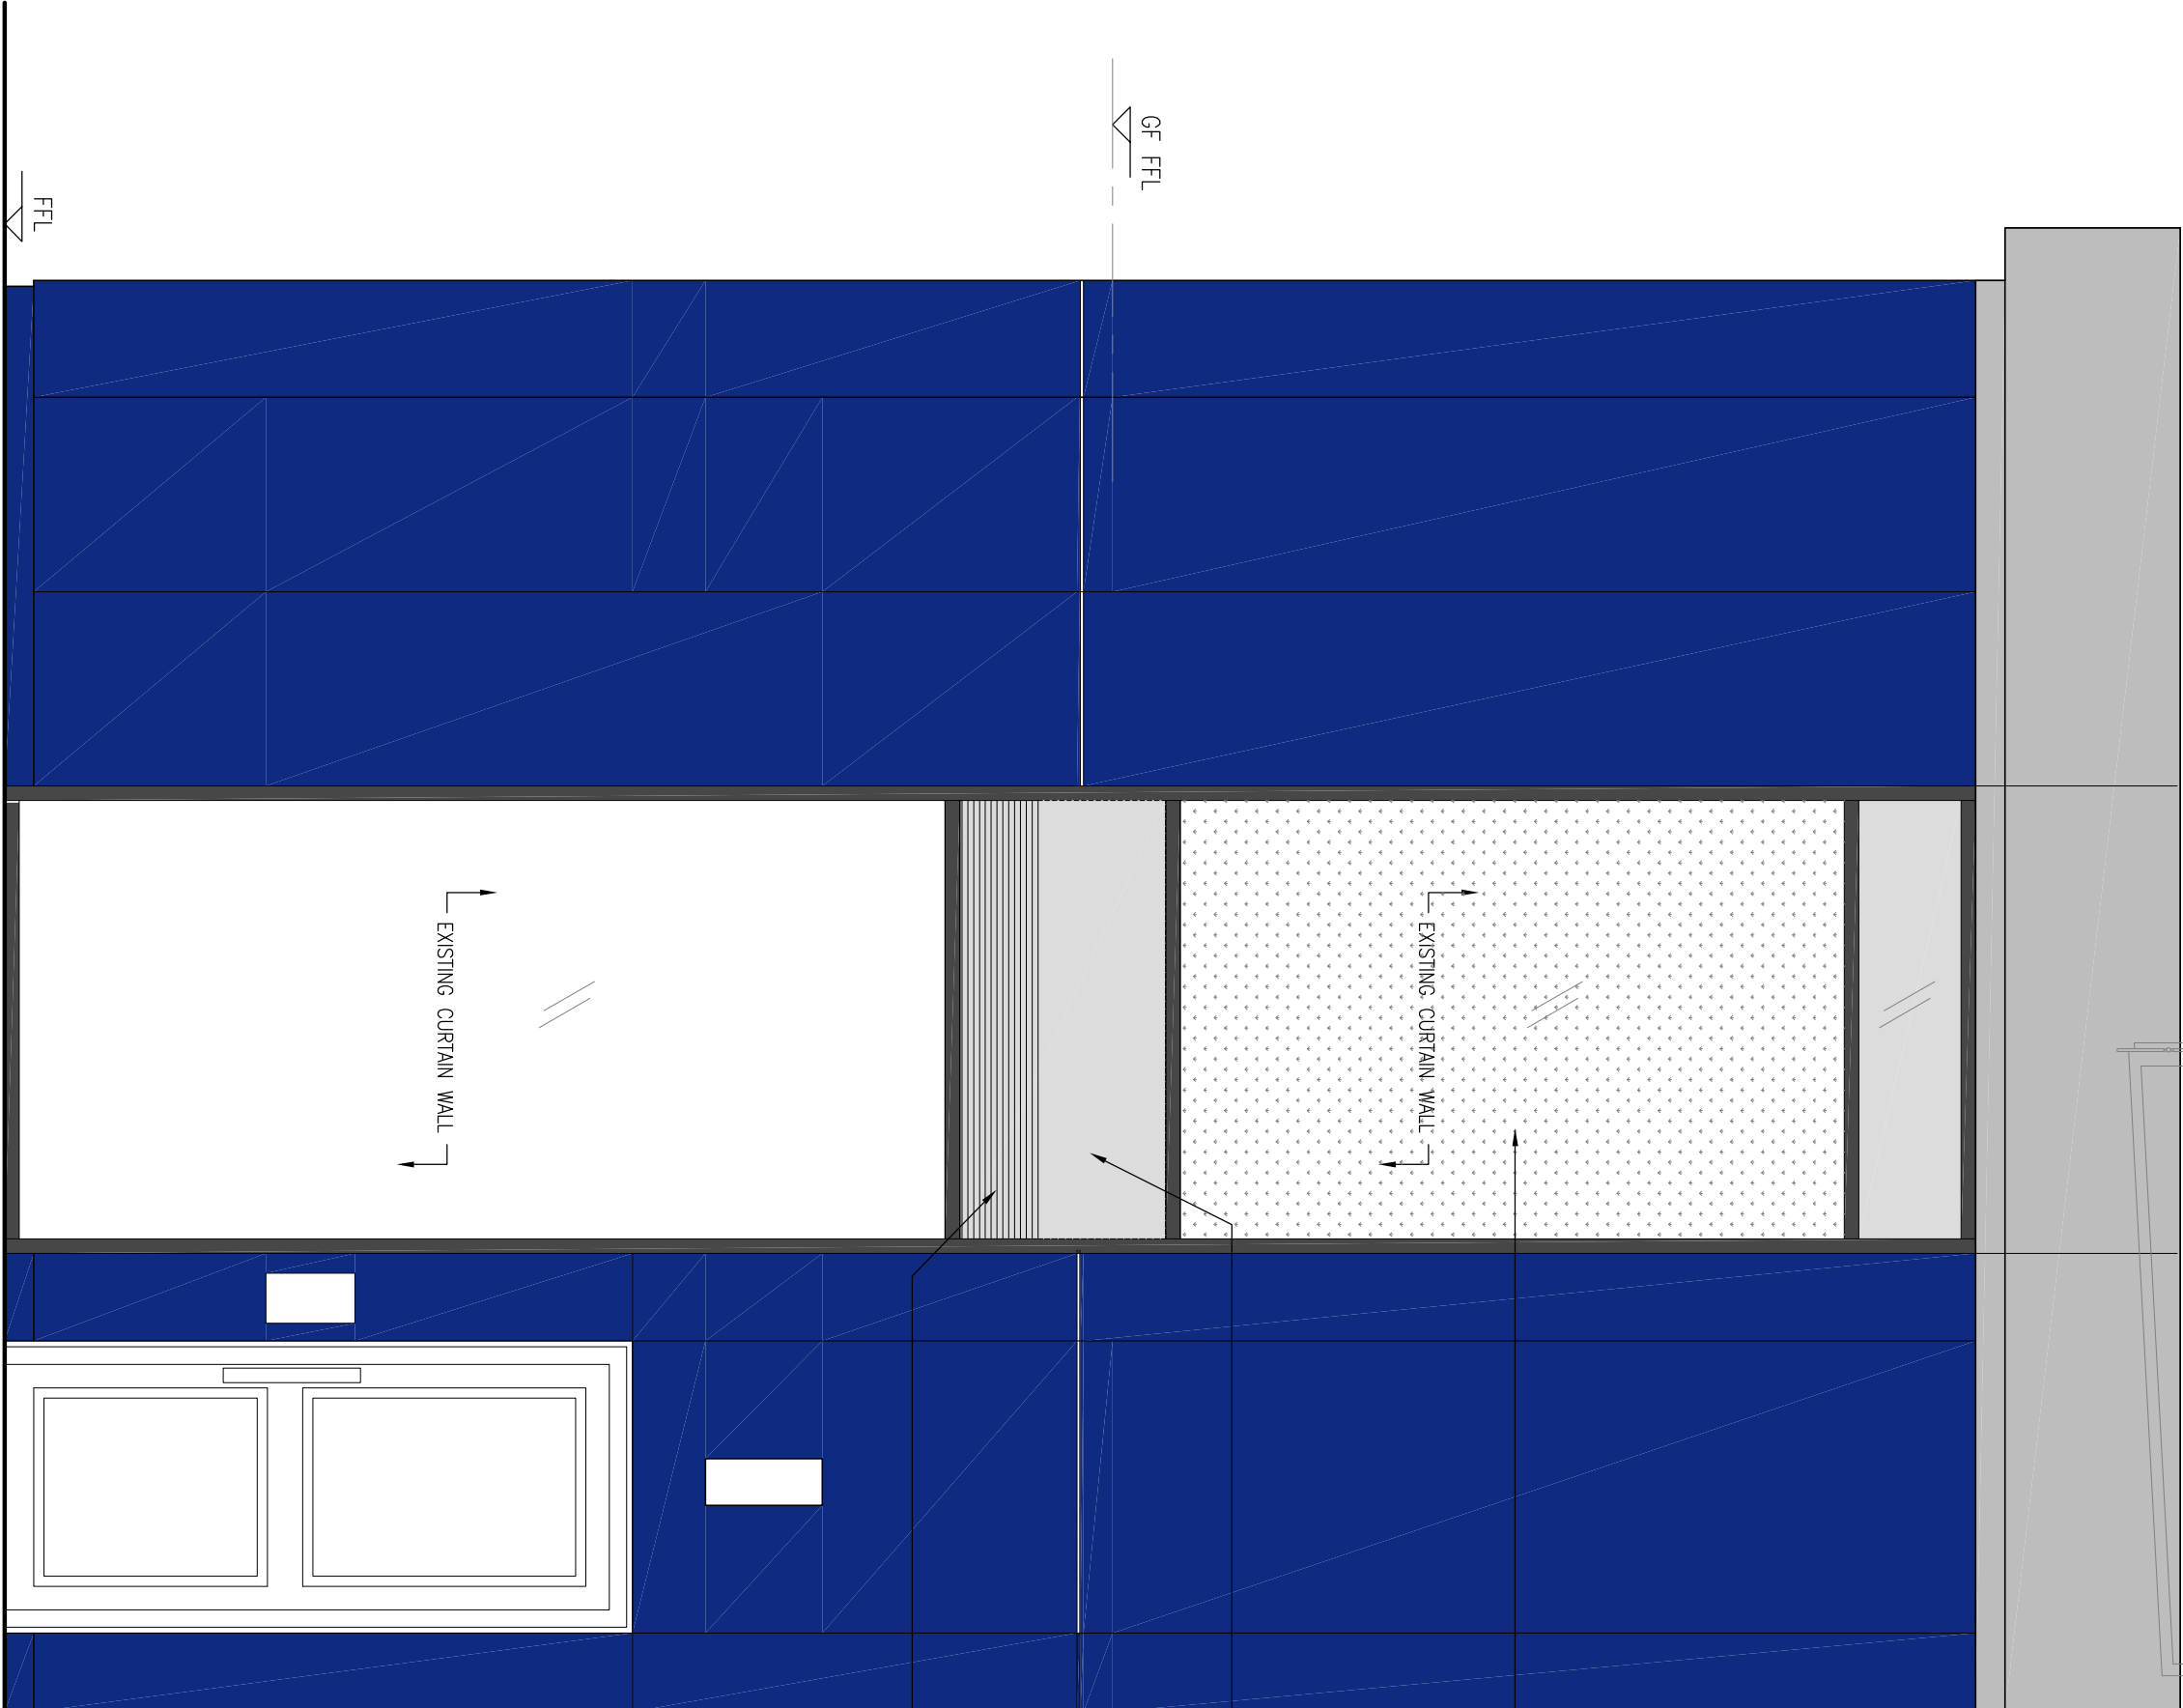

D PROPOSED ELEVATION D
1:50

SITE PHOTO

PLANNING SUBMISSION

Revision/Submission No.	Date	Description
-------------------------	------	-------------

Drawing Title
**PROPOSED – L GROUND FLOOR
SIDE ELEVATION**

Project
**Lower Ground and Ground Floor,
St Lawrence House, Abbey Square,
Reading, RG1 3AG**

Scale
1:25 (A1)


Drawn
AF

Project no.

Date
28.07.2025

Drawing No.
EL-13

Revision

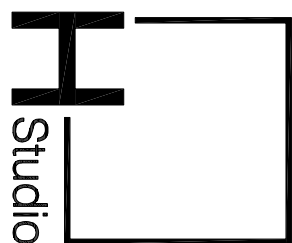

H SQUARE STUDIO LIMITED