
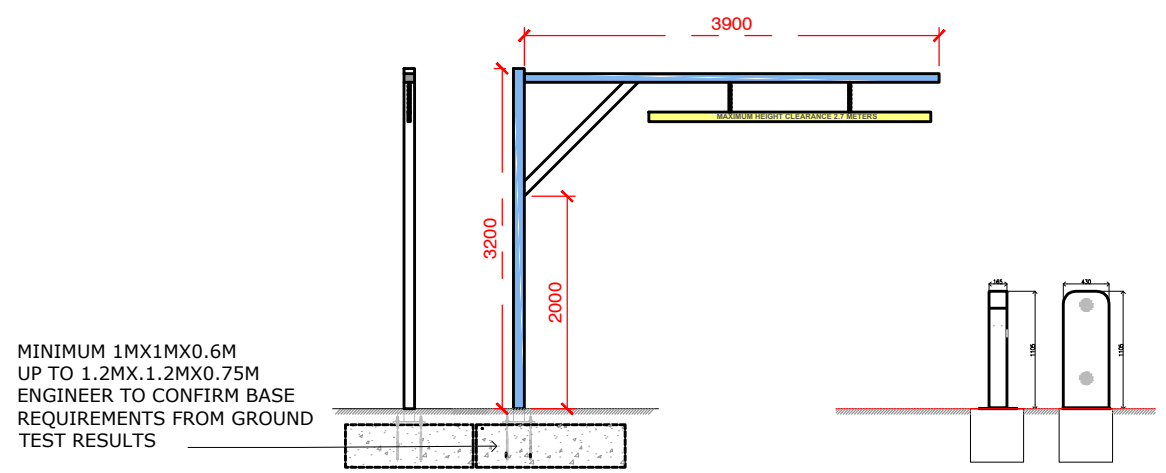
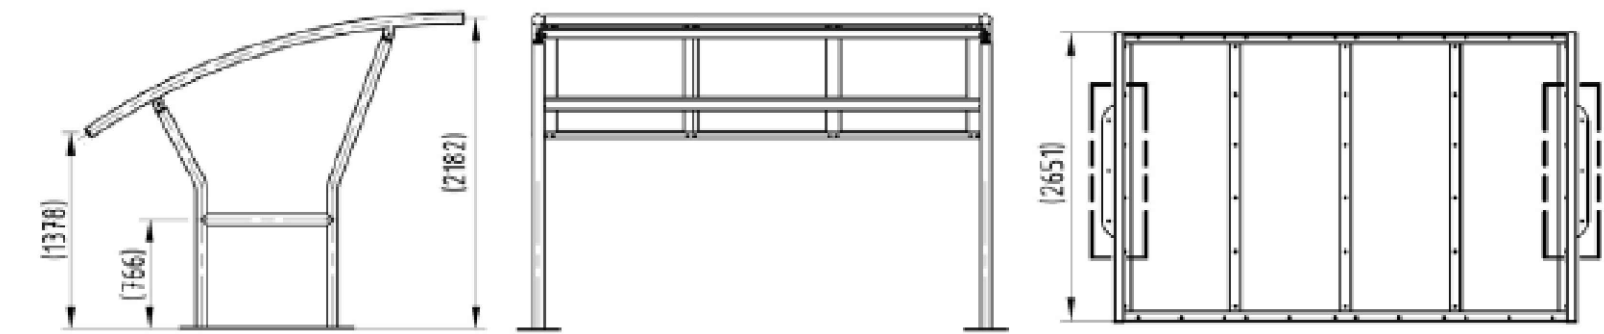
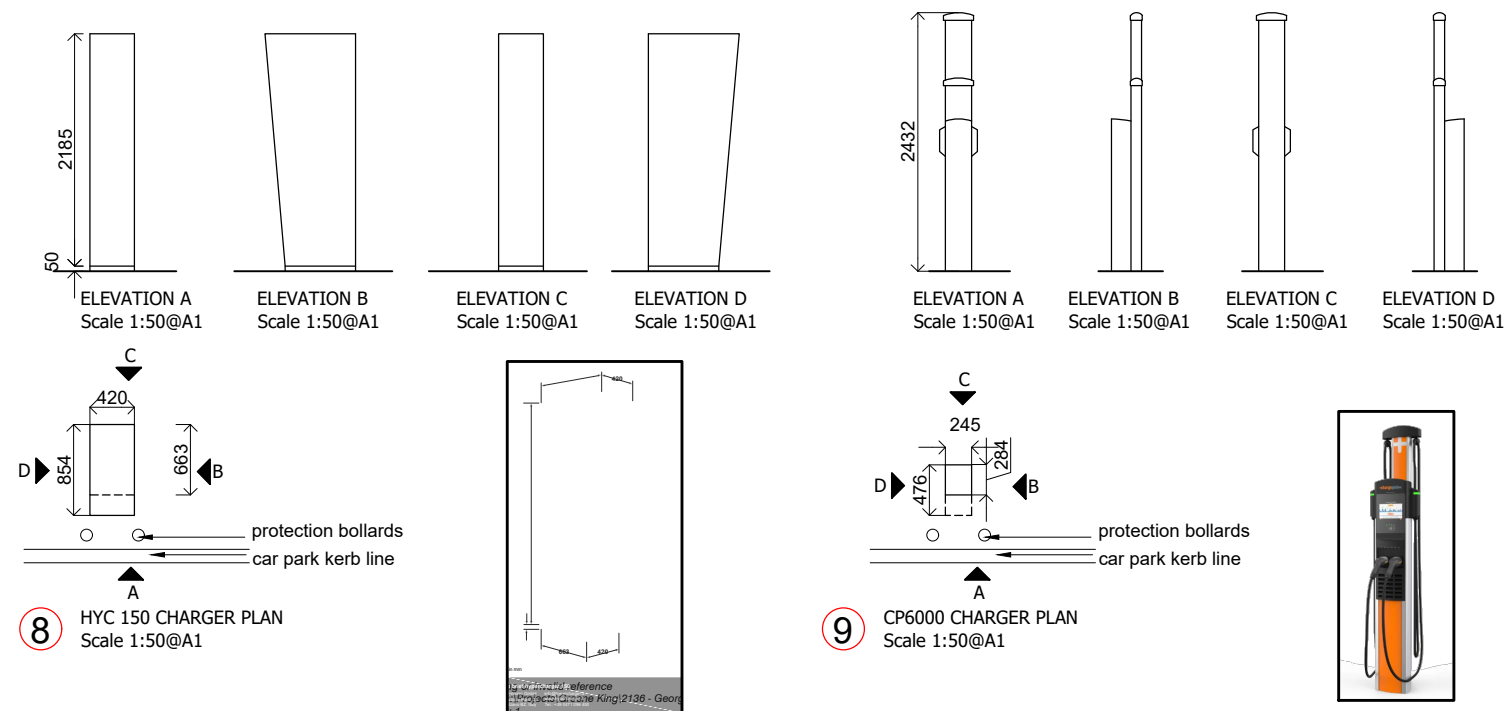
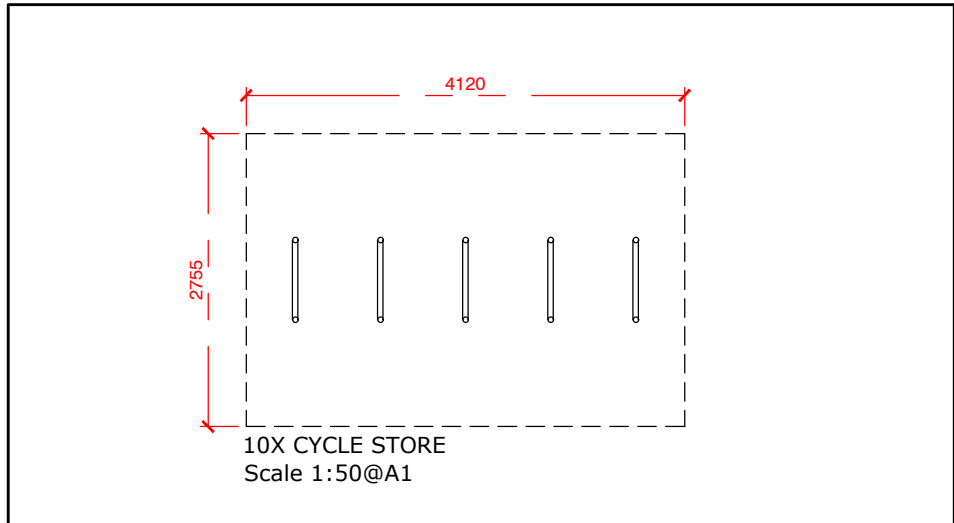



NOTES
The designers and details on this drawing are copyright and must not be reproduced without the written permission of the designer.
Contractors are to check all sizes and dimensions before setting out any site or dispoval. Any errors or discrepancies to be reported to the designer.
Do not scale off this drawing.

REVISIONS	DATE
REV - A Updated to show plan & furnishings	Mar 2023 ML
REV - B Item 7, 8, 9 & 10 added with details, item 6 reference added	23.23 MT
REV - C Charging points updated	28.23 MT
REV - D Bin Store Arrangement	30.23 MT
REV - E Plant store amended	05.07.23 ML
REV - F Layout plan amended	22.09.23 ML
REV - G Layout plan amended to suit Aston Elvins	22.11.23 CP
REV - H Layout plan amended to suit updated landscaping plan	24.11.23 JAA
REV - I Landscaping tilted up, notes/lines removed	28.11.23 JAA
REV - J MMA Alterations, side door removed and replaced with 4 panel window. 1No. Jumbrella removed	13.02.24 CP
REV - K Glazed Entrance Canopy Shown	14.02.24 CP
REV - L Lighting column replaced with lighting bollard	17.09.25 CP

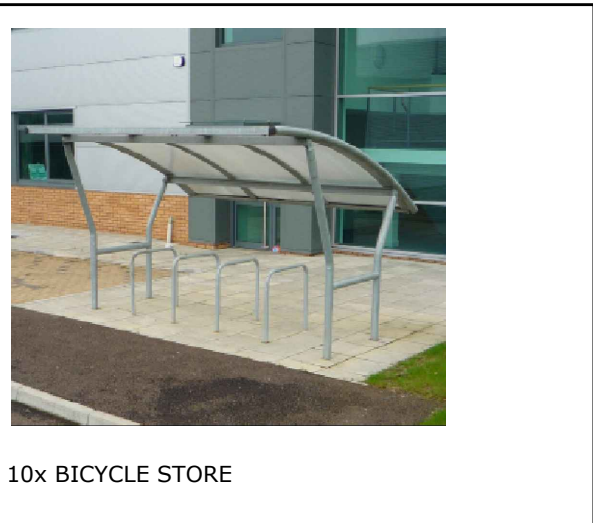


ELECTRIC VEHICLE CHARGING


BARRIER & SPEAKER POST

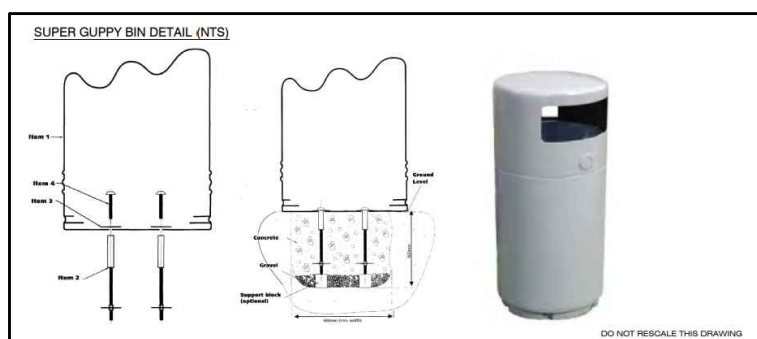


6 Customer Bin Scale 1:25@A1

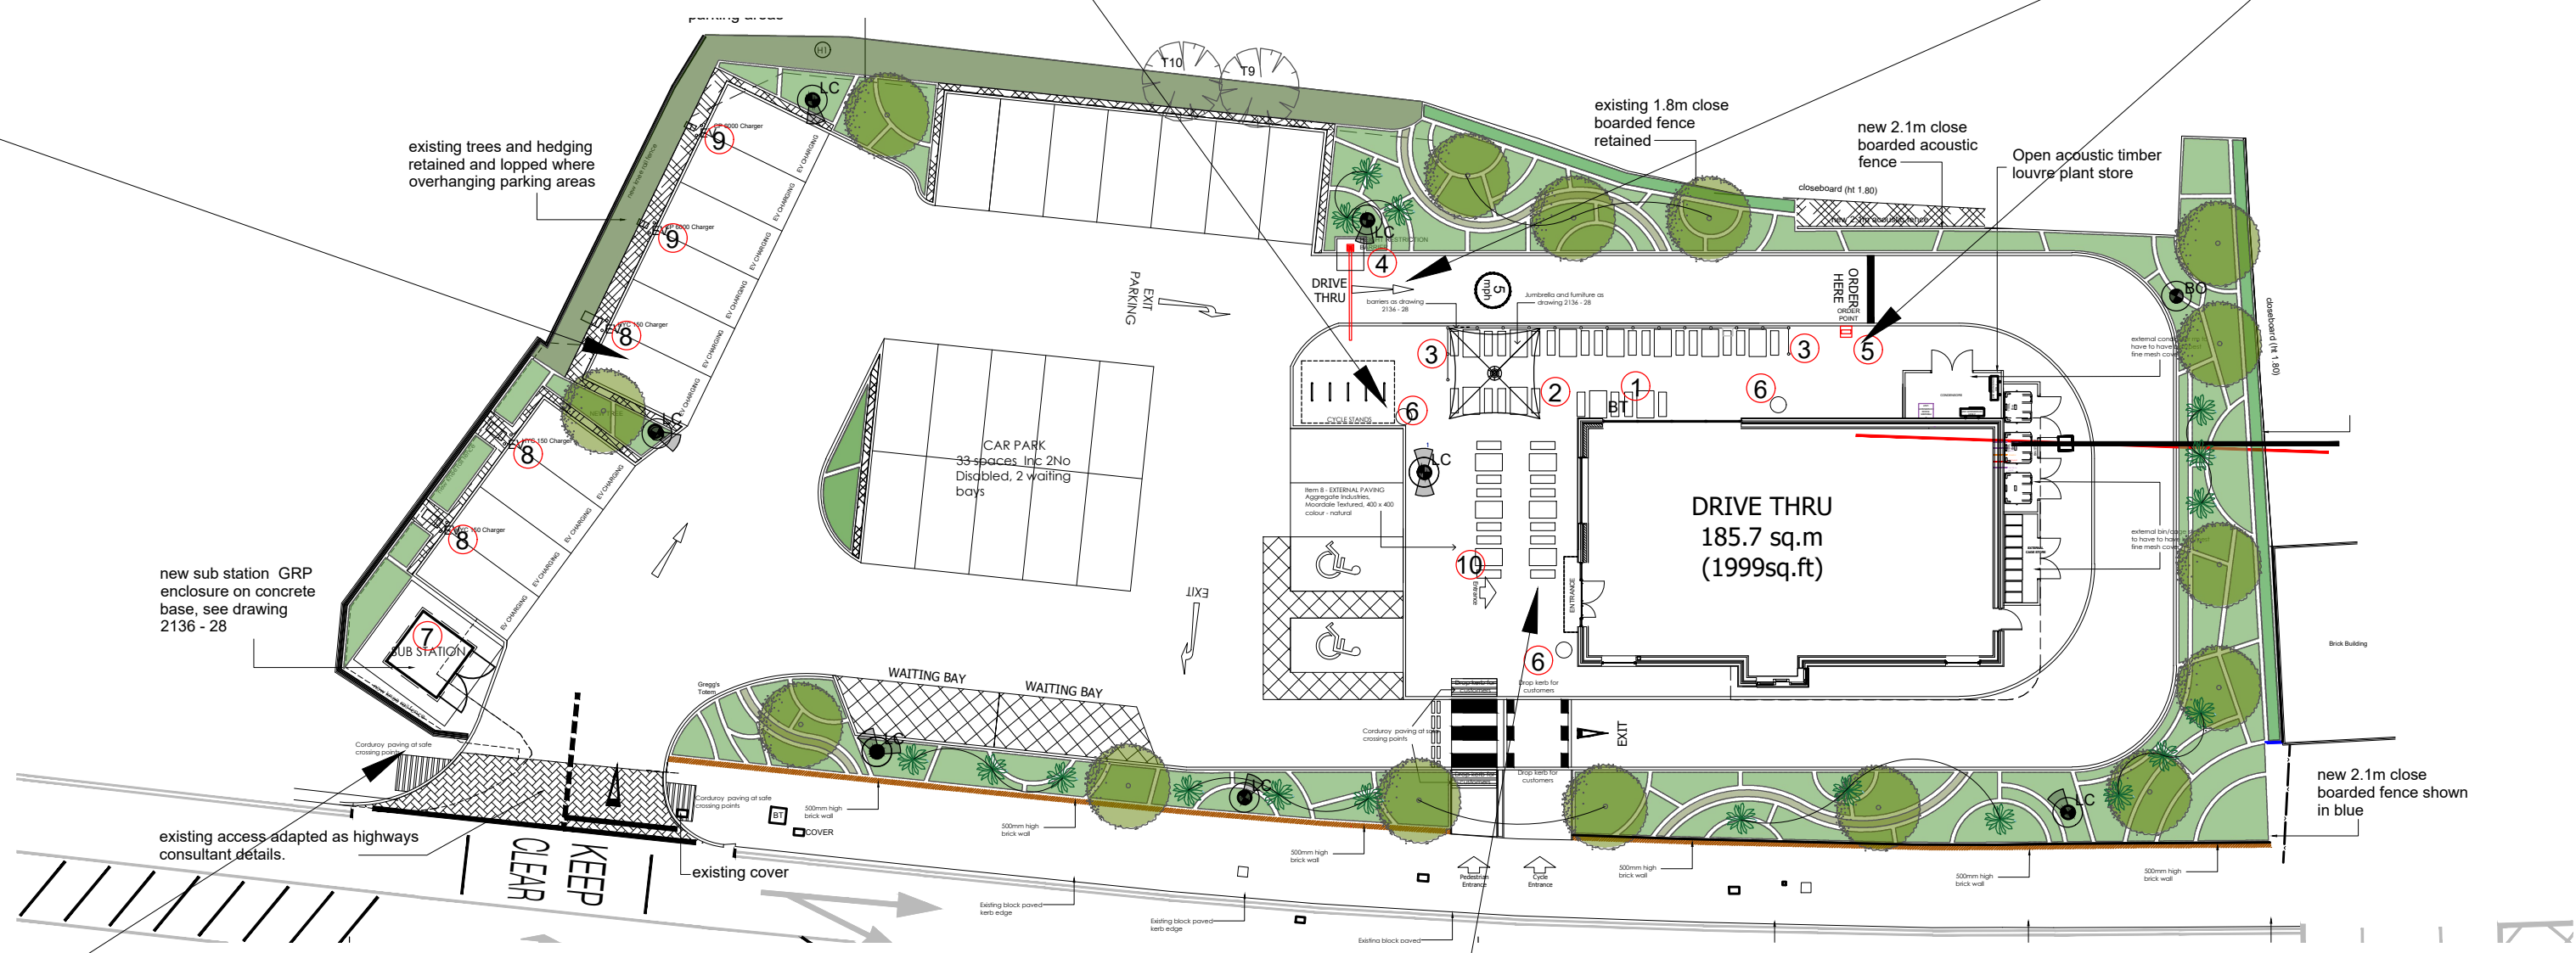


EXTERNAL FURNITURE

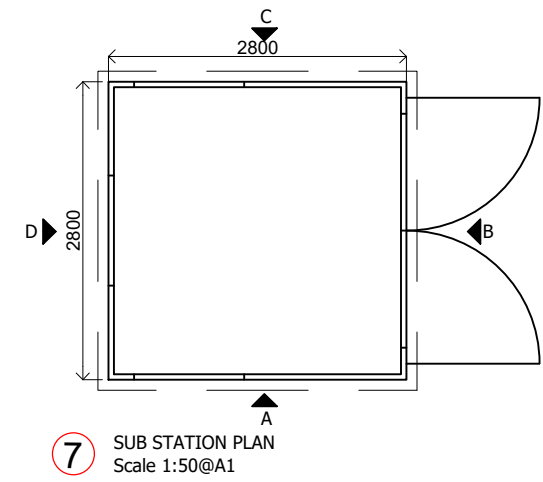


SUB STATION

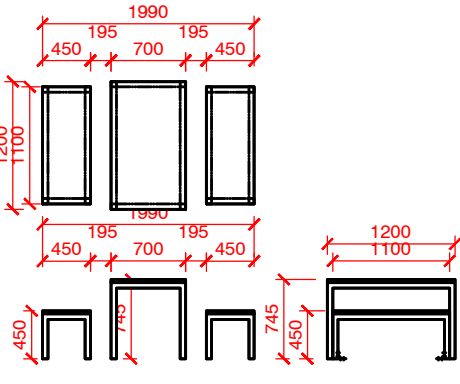


1 EXTERNAL FURNITURE Scale 1:50@A1

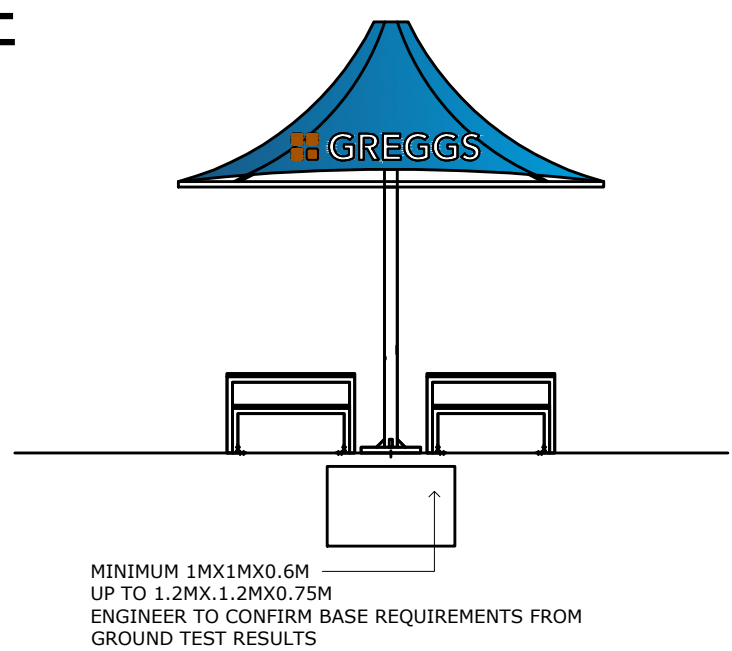

2 TYPICAL JUMBRELLA Scale 1:50@A1

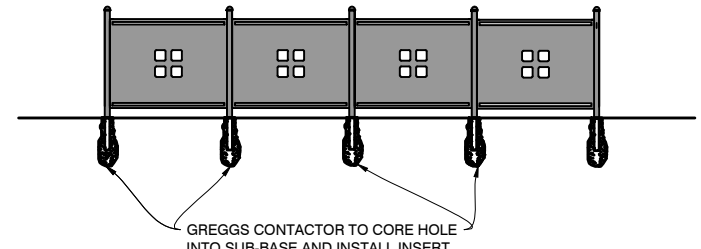

3 TYPICAL BARRIERS Scale 1:50@A1

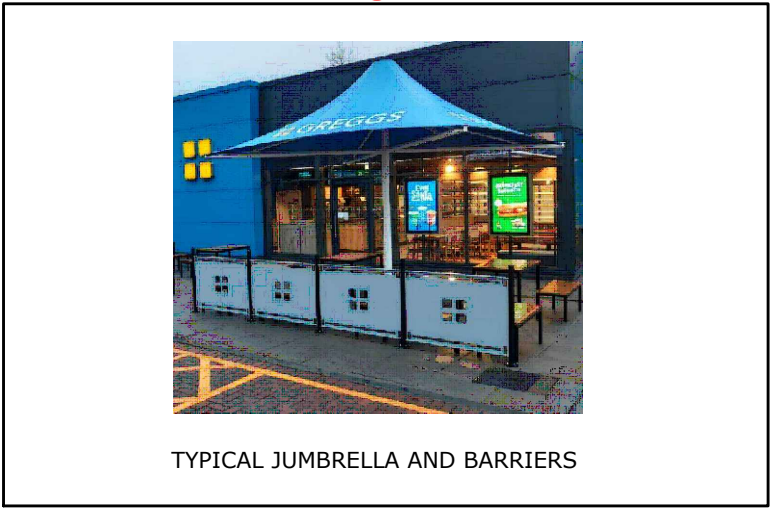

PLANNING

DRAWING DESCRIPTION
PROPOSED EXTERNAL ITEMS
GREGGS DRIVE THRU

JOB TITLE
GEORGE & DRAGON
162 BATH ROAD
READING RG30 2HA
CLIENT
GREENE KING

DRAWN BY M. Taylor SCALE 1:50@A0
DATE MAR 2023 DRAWING NO. 2136 - 28 REVISION L

John Dixon & Associates Ltd,
Unit 211
Chambers Business Centre,
Chapel Road,
Oxham
OX5 4QG
TEL : 0161 682 0964
FAX : 0161 683 4106
E-MAIL : info@johndixon.co.uk
WEB : www.johndixon.co.uk

