


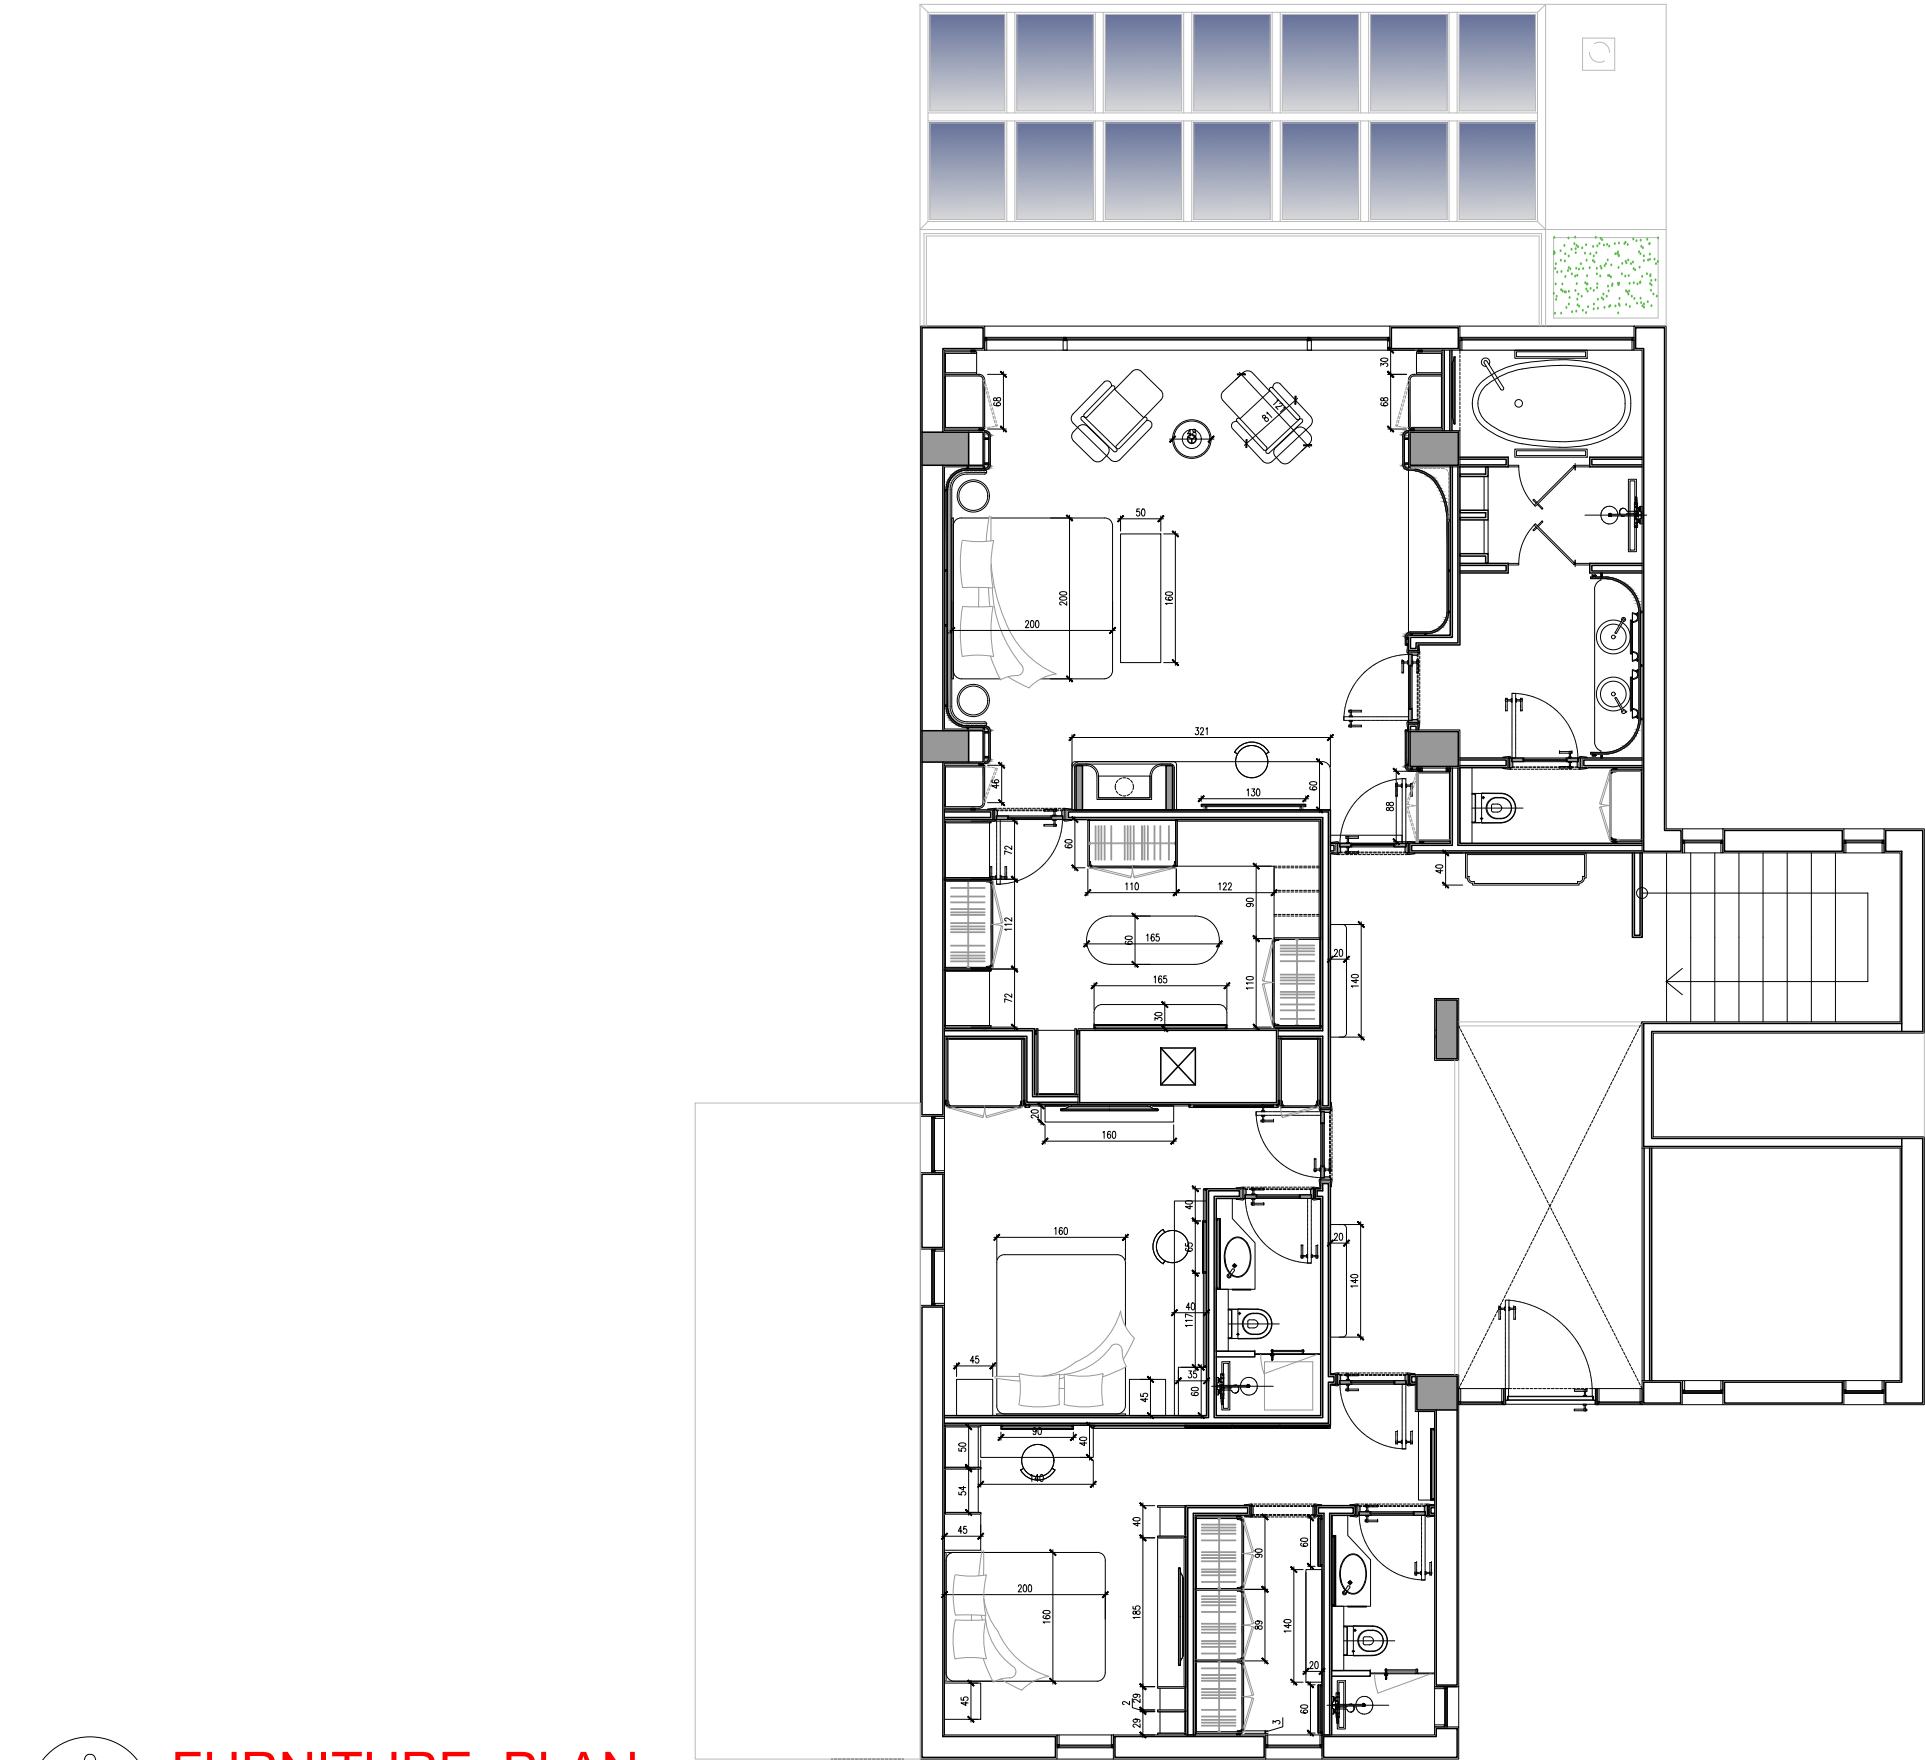

Client:

Project:

PRIVATE VILLA

Area:

LONDON

rg

concept

Lebanon - Jounieh

Jounieh Highway - Kallassy Bldg - RDC

Tel +961 9 916 303

rggrouplb@gmail.com

U.A.E - Dubai

Retro Gama Concept Interior Design LLC

Business Bay Tamani Arts Tower - 8th floor

mob +971 50 654 48 42 rgconcept@gmail.com

Syria - Damascus

Al Mazzeh Eastern Villas - Al Farabi street

tel +963 11 6133413

rggroupsyria@gmail.com

www.rggrp.me

Remarks :

Drawing title:


FIRST FLOOR

Revision:

1:50

Scale:

Sheet no:

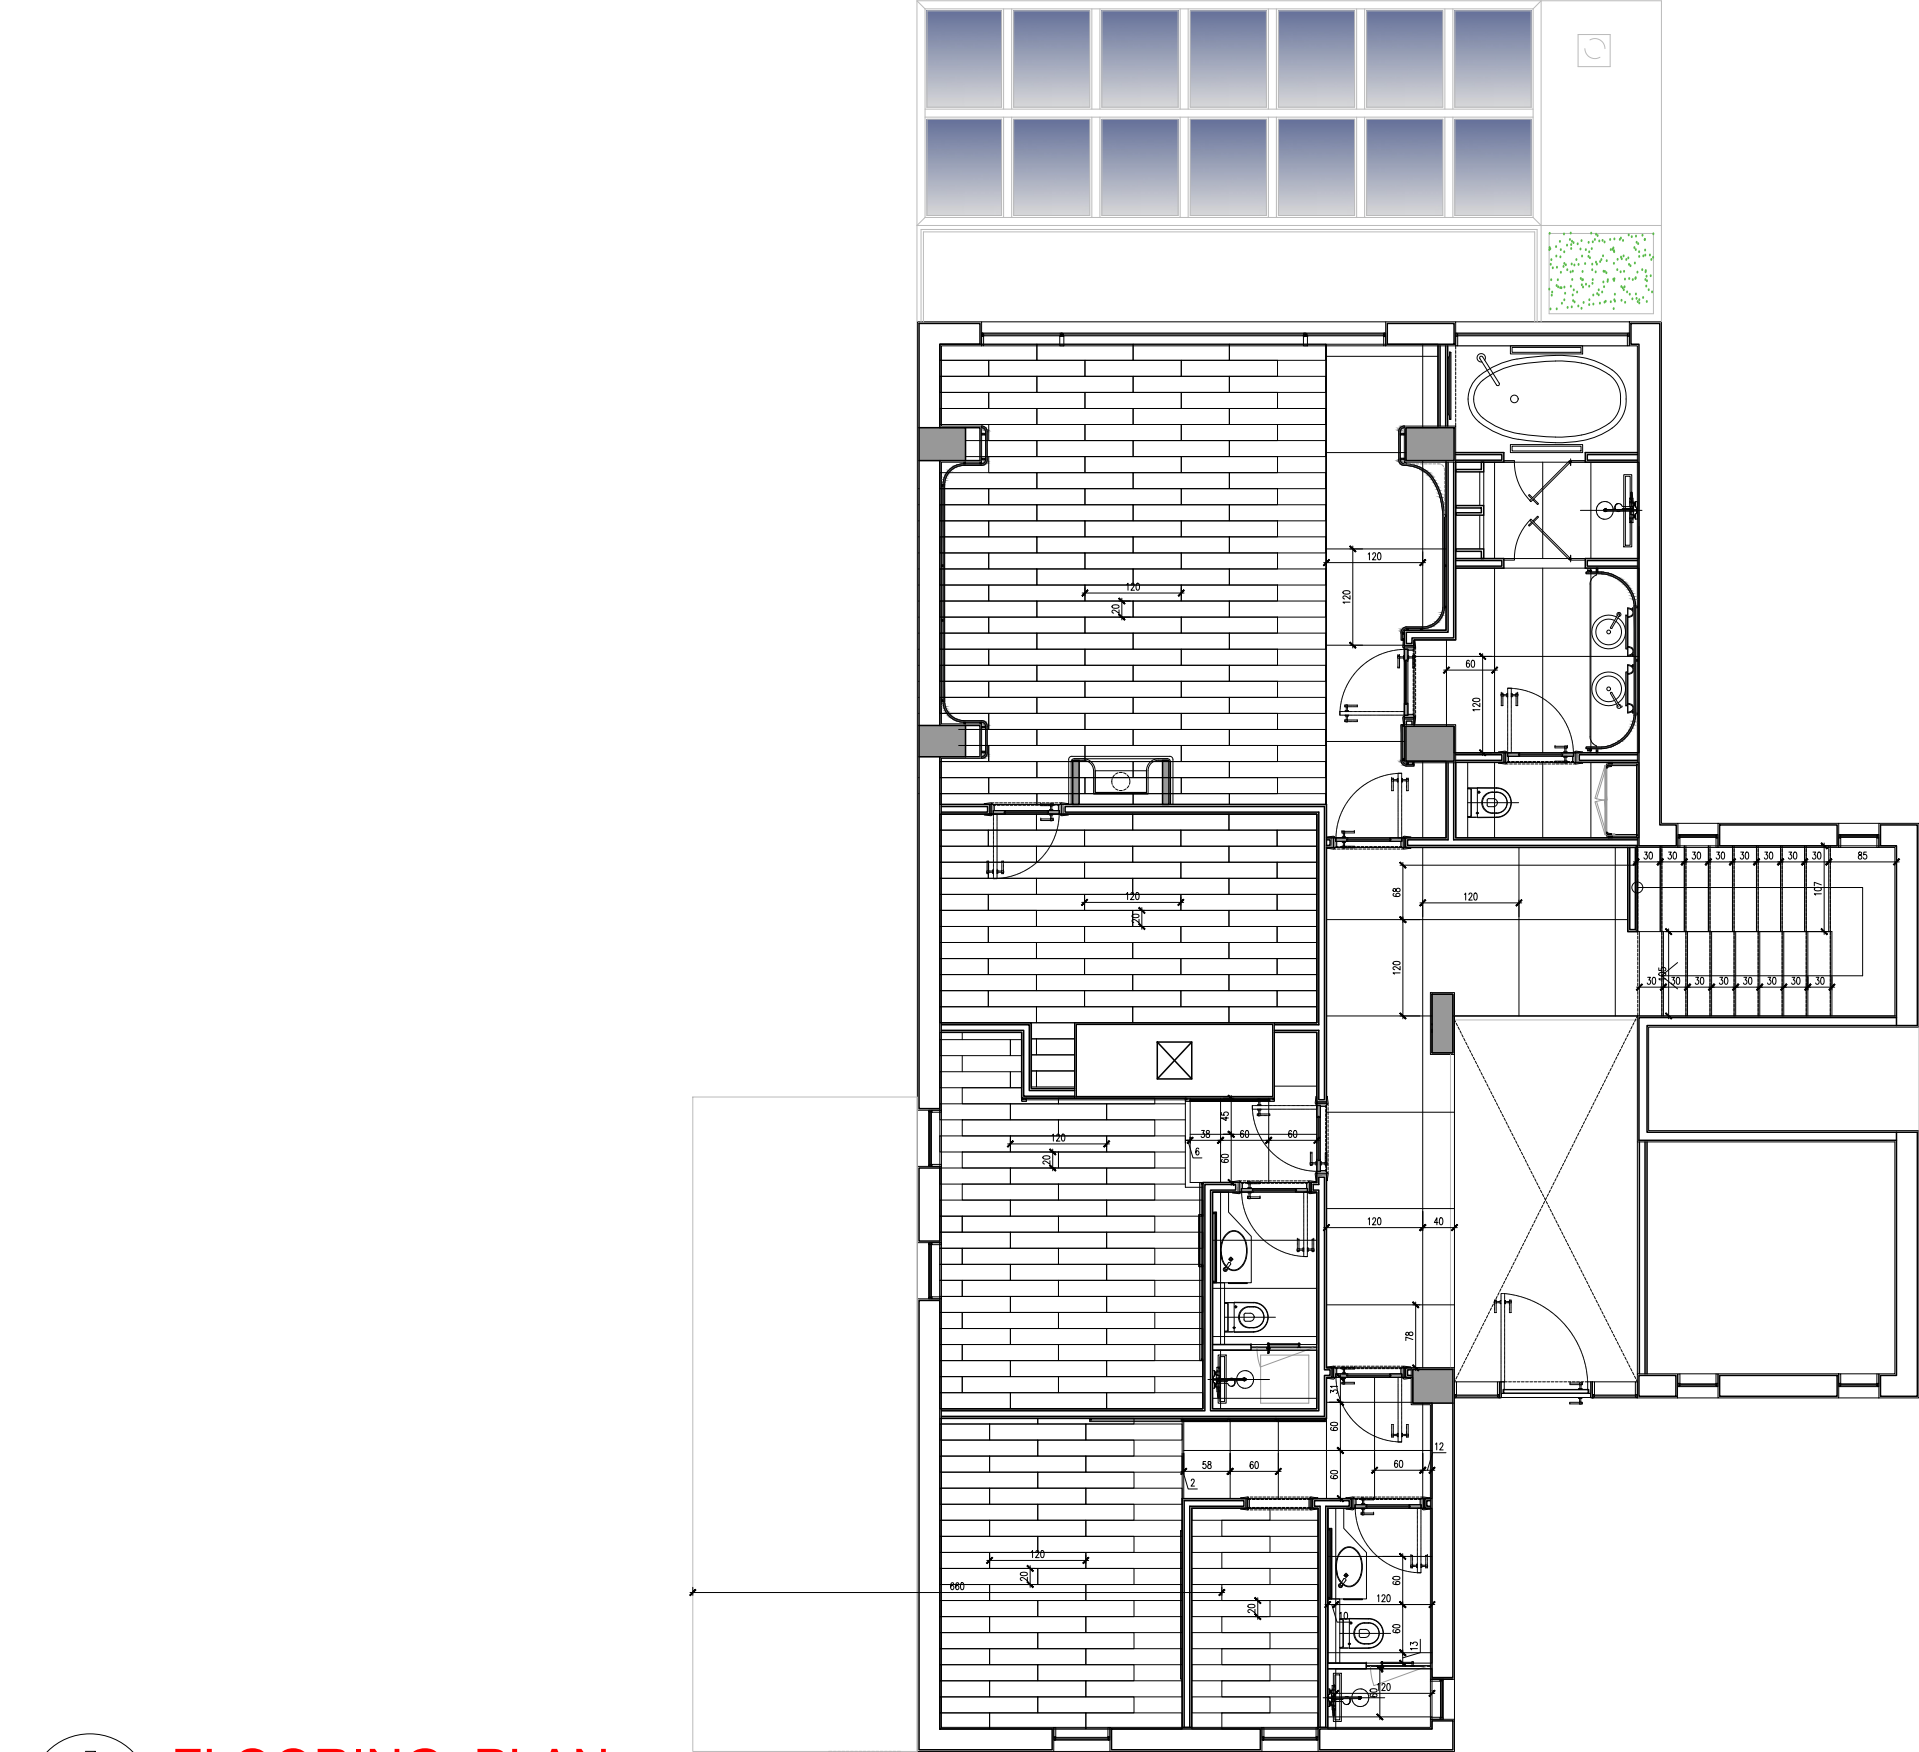

3 FLOORING PLAN
ID-103 SCALE 1:50M

Client:

Project:
PRIVATE VILLA

Area:
LONDON



Lebanon - Jounieh
Jounieh Highway - Kallassy Bldg - RDC
Tel +961 9 916 303
rggroupb@gmail.com

U.A.E - Dubai
Retro Gama Concept Interior Design LLC
Business Bay Tamani Arts Tower - 8th floor
mob +971 50 654 48 42 rgconcept@gmail.com

Syria - Damascus
Al Mazzeh Eastern Villas - Al Farabi street
tel +963 11 6133413
rggroupsyria@gmail.com

www.rggrp.me


Remarks :

Drawing title:
FIRST FLOOR

Revision: 1:50

Scale:

Sheet no:

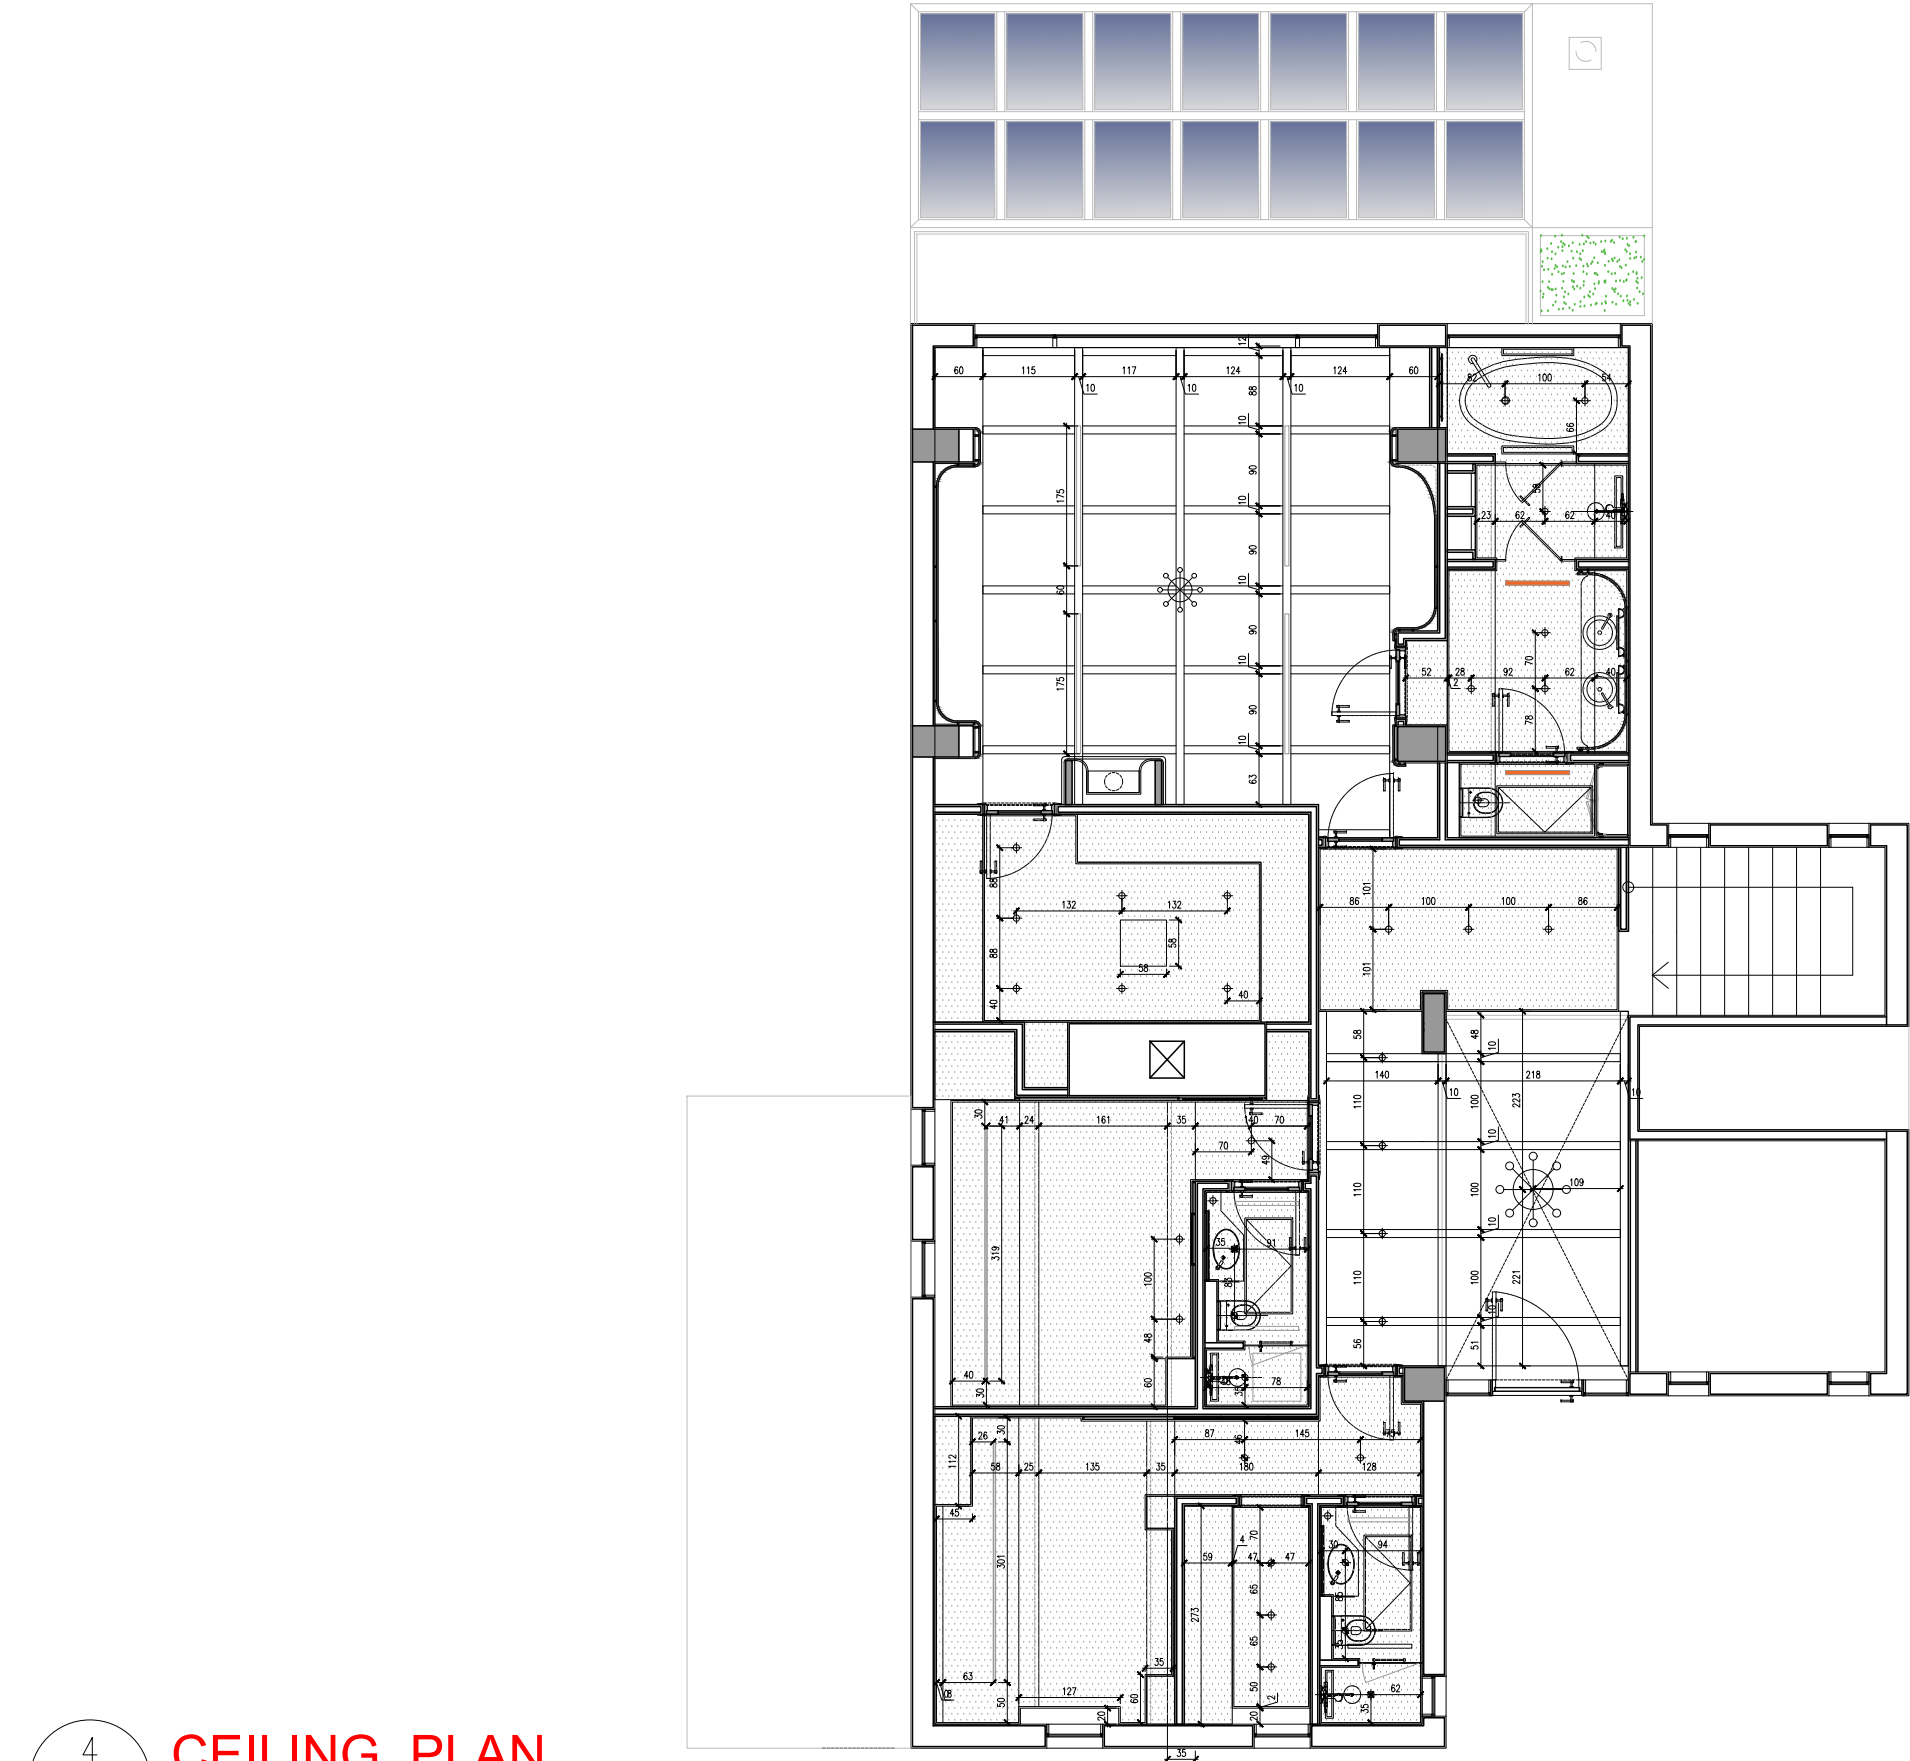

Client:

Project:
PRIVATE VILLA

Area:
LONDON



Lebanon - Jounieh
Jounieh Highway - Kallassy Bldg - RDC
Tel +961 9 916 303
rggroup1b@gmail.com

U.A.E - Dubai
Retro Gama Concept Interior Design LLC
Business Bay Tamani Arts Tower - 8th floor
mob +971 50 654 48 42 rgconcept@gmail.com

Syria - Damascus
Al Mazzeh Eastern Villas - Al Farabi street
tel +963 11 6133413
rggroupsyria@gmail.com

www.rggrp.me


Remarks :

Drawing title:
FIRST FLOOR

Revision: 1:50

Scale:

Sheet no:

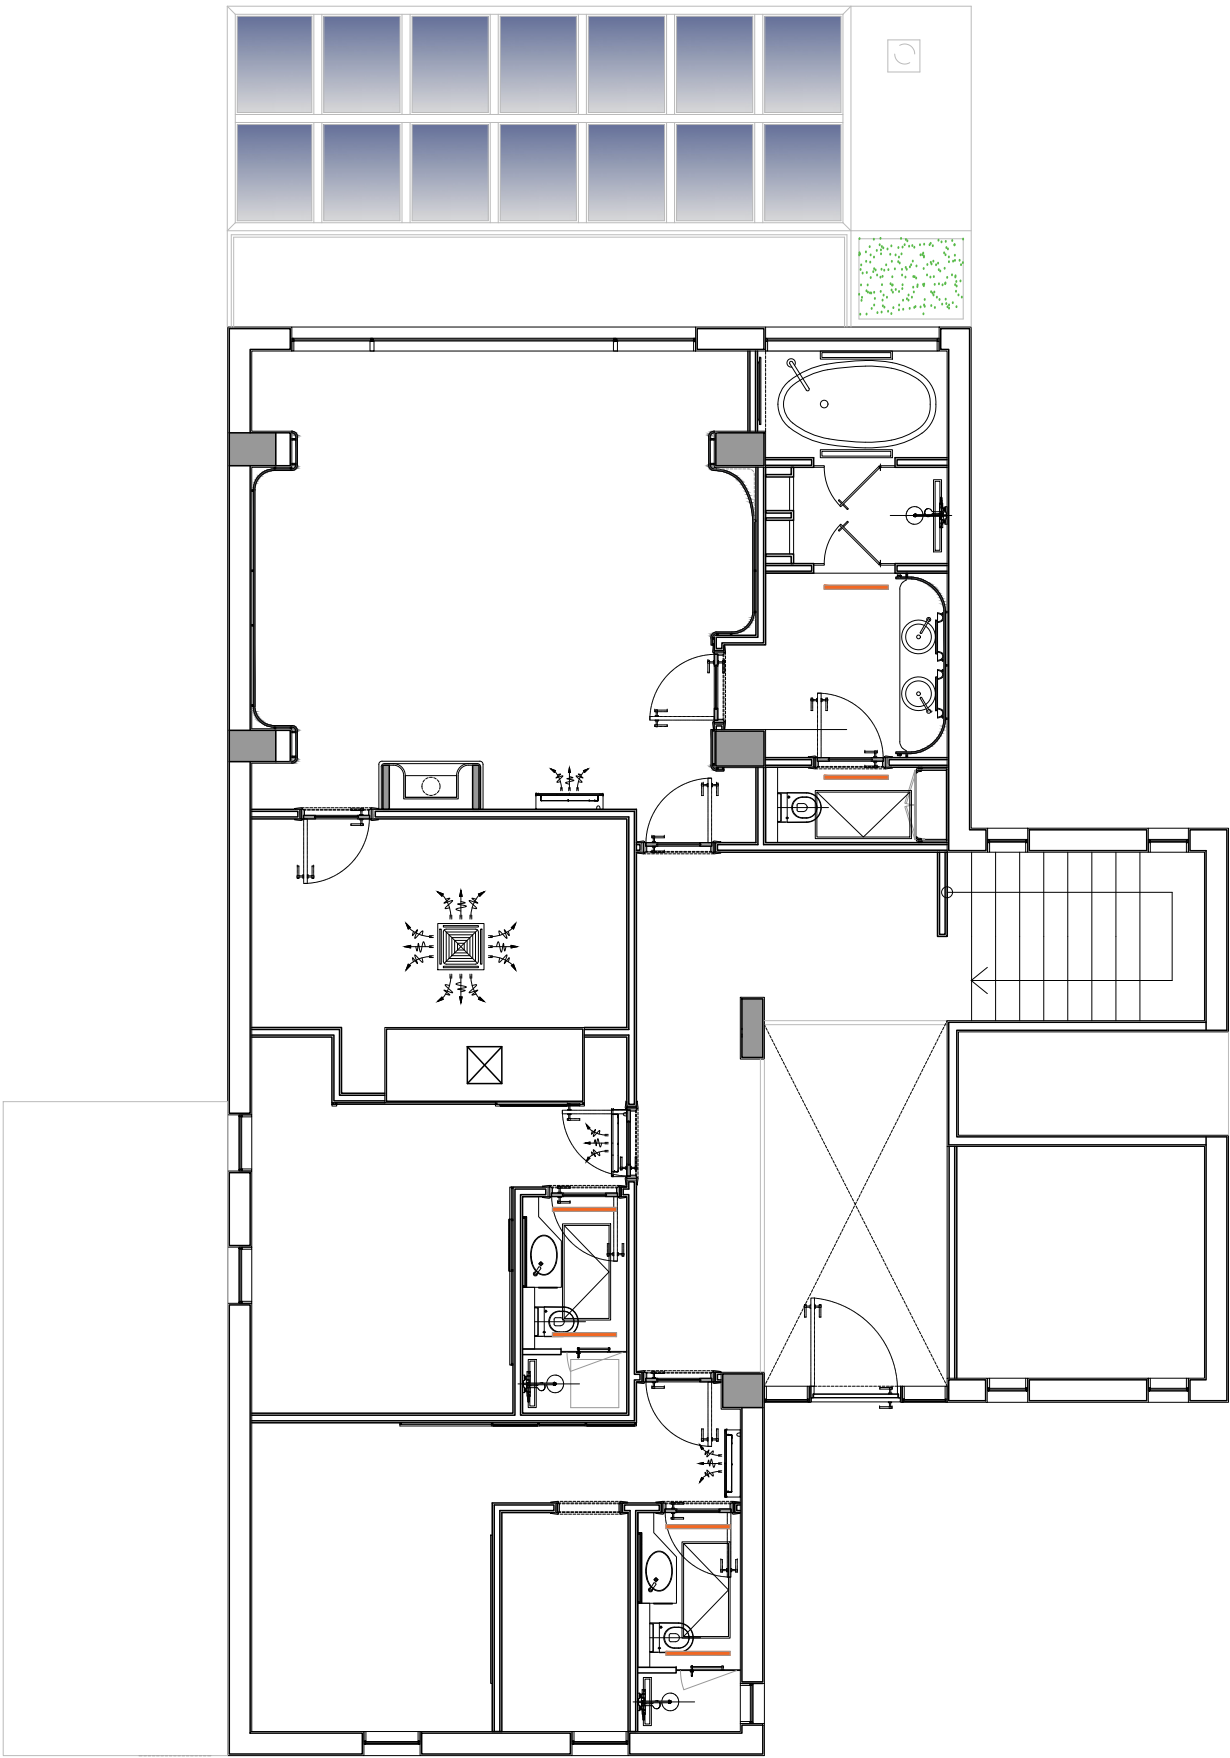

5

ID-105

AC PLAN

SCALE

1:50M

Client:

Project:
PRIVATE VILLA

Area:
LONDON



Lebanon - Jounieh
Jounieh Highway - Kallassy Bldg - RDC
Tel +961 9 916 303
rggrouplb@gmail.com

U.A.E - Dubai
Retro Gama Concept Interior Design LLC
Business Bay Tamani Arts Tower - 8th floor
mob +971 50 654 48 42 rgconcept@gmail.com

Syria - Damascus
Al Mazzeh Eastern Villas - Al Farabi street
tel +963 11 6133413
rggroupsyria@gmail.com

www.rggrp.me

Remarks :

AIR CONDITIONAL

ACCESS PANEL


MECHANICAL VANTILATION

Drawing title:
FIRST FLOOR

Revision: 1:50

Scale:

Sheet no:

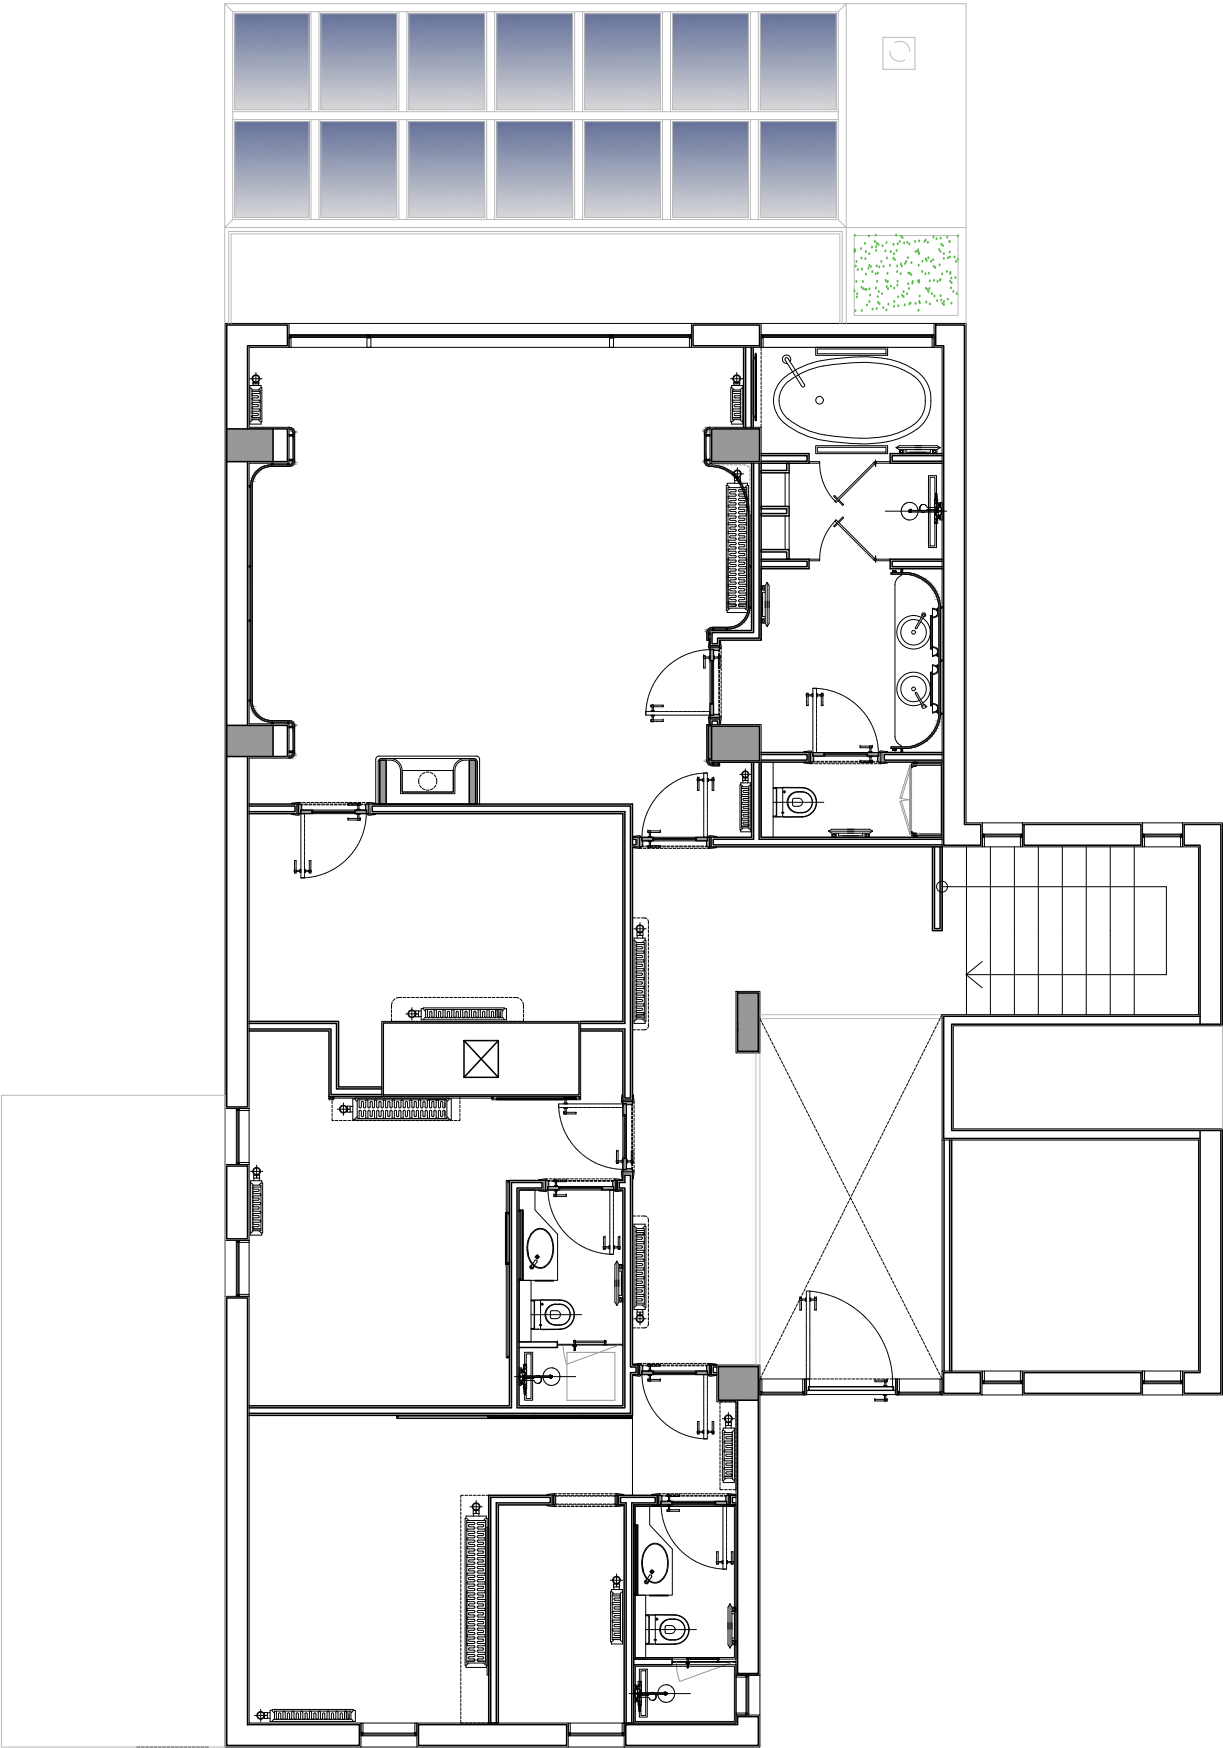

6

ID-106

RADIATOR PLAN

SCALE1:50M

Client:

Project:
PRIVATE VILLA

Area:
LONDON



Lebanon - Jounieh
Jounieh Highway - Kallassy Bldg - RDC
Tel +961 9 916 303
rggrouplb@gmail.com

U.A.E - Dubai
Retro Gama Concept Interior Design LLC
Business Bay Tamani Arts Tower - 8th floor
mob +971 50 654 48 42 rgconcept@gmail.com

Syria - Damascus
Al Mazzeh Eastern Villas - Al Farabi street
tel +963 11 6133413
rggroupsyria@gmail.com

www.rggrp.me

Remarks :

Drawing title:
FIRST FLOOR

Revision: 1:50

Scale:

Sheet no: