


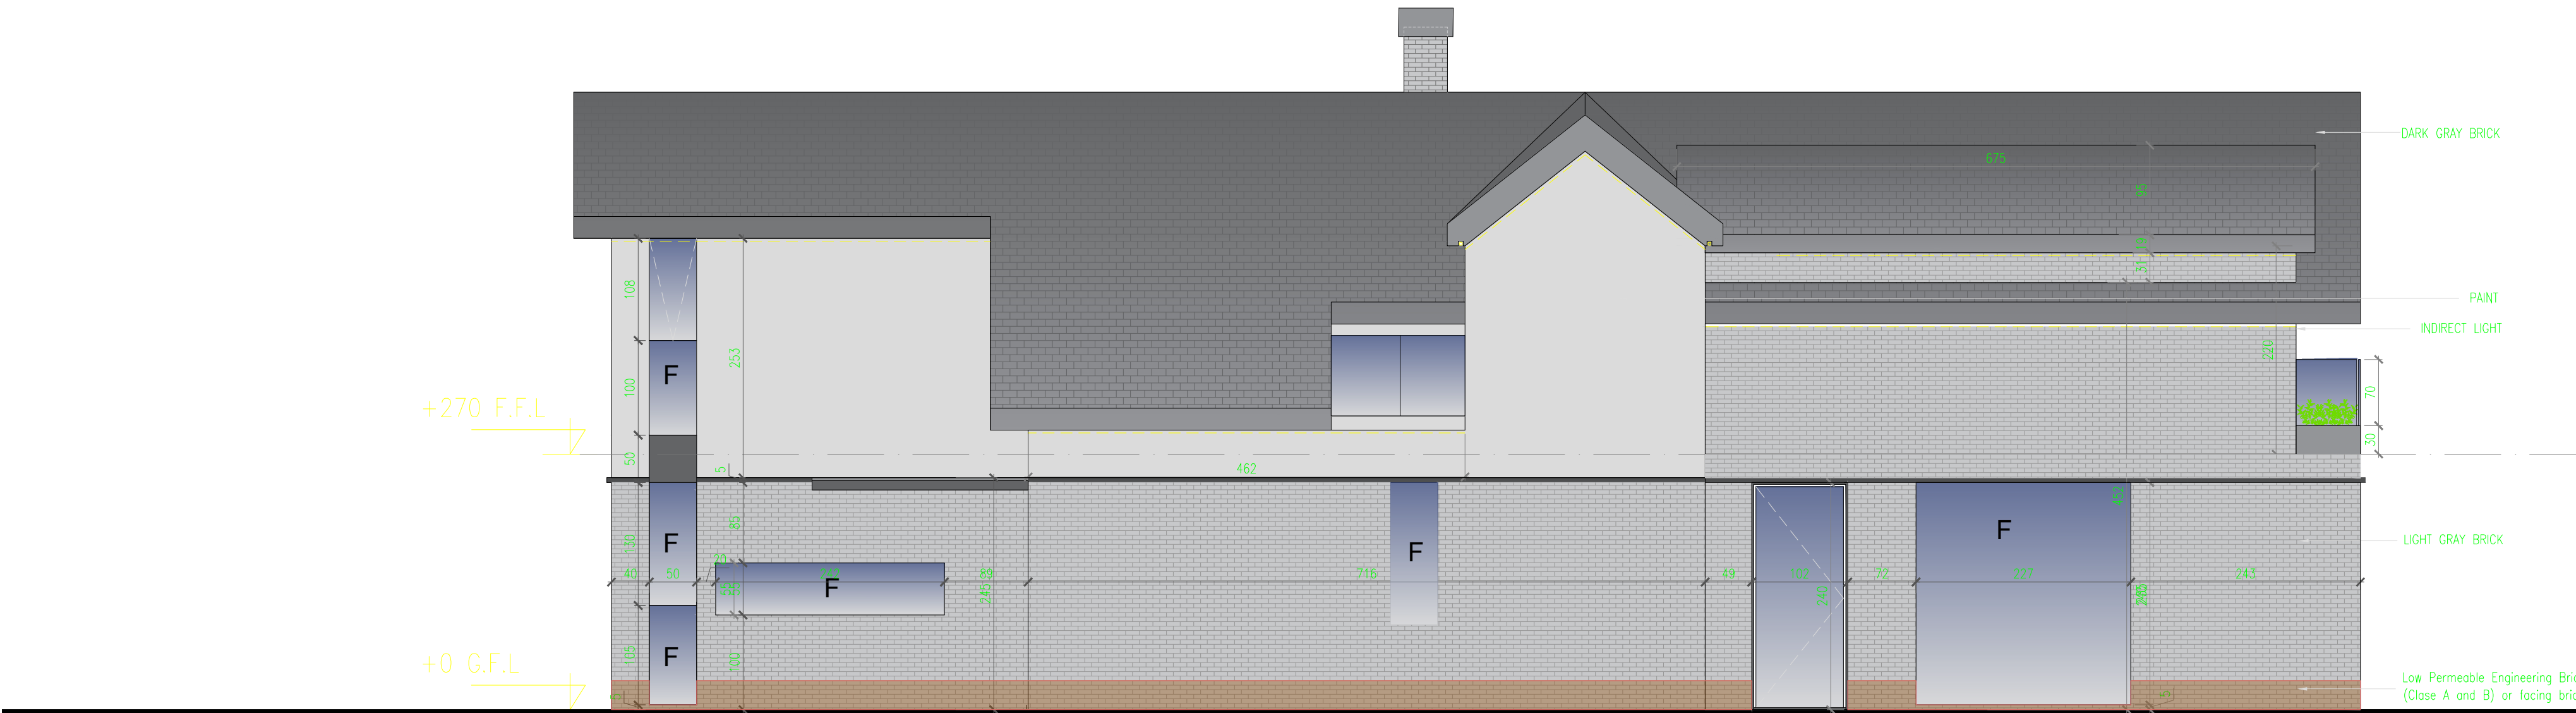

Client:

Project:
PRIVATE VILLA

Area:
LONDON

Lebanon - Jounieh
Jounieh Highway - Kallassy Bldg - RDC
Tel +961 9 916 303
rggroupplb@gmail.com

U.A.E - Dubai
Retro Gama Concept Interior Design LLC
Business Bay Tamani Arts Tower - 8th floor
mob +971 50 654 46 42 rgconcept@gmail.com

Syria - Damascus
Al Mazzeh Eastern Villas - Al Farabi street
tel +963 11 6133413
rggroupsyria@gmail.com

www.rggrp.me

Remarks :

Rev A
Additional Windows added to aid in flood
water dissipation
July 2025

Drawing title:

Revision:
A

Scale: 1:50
0 1m 2m

Sheet no: 109