
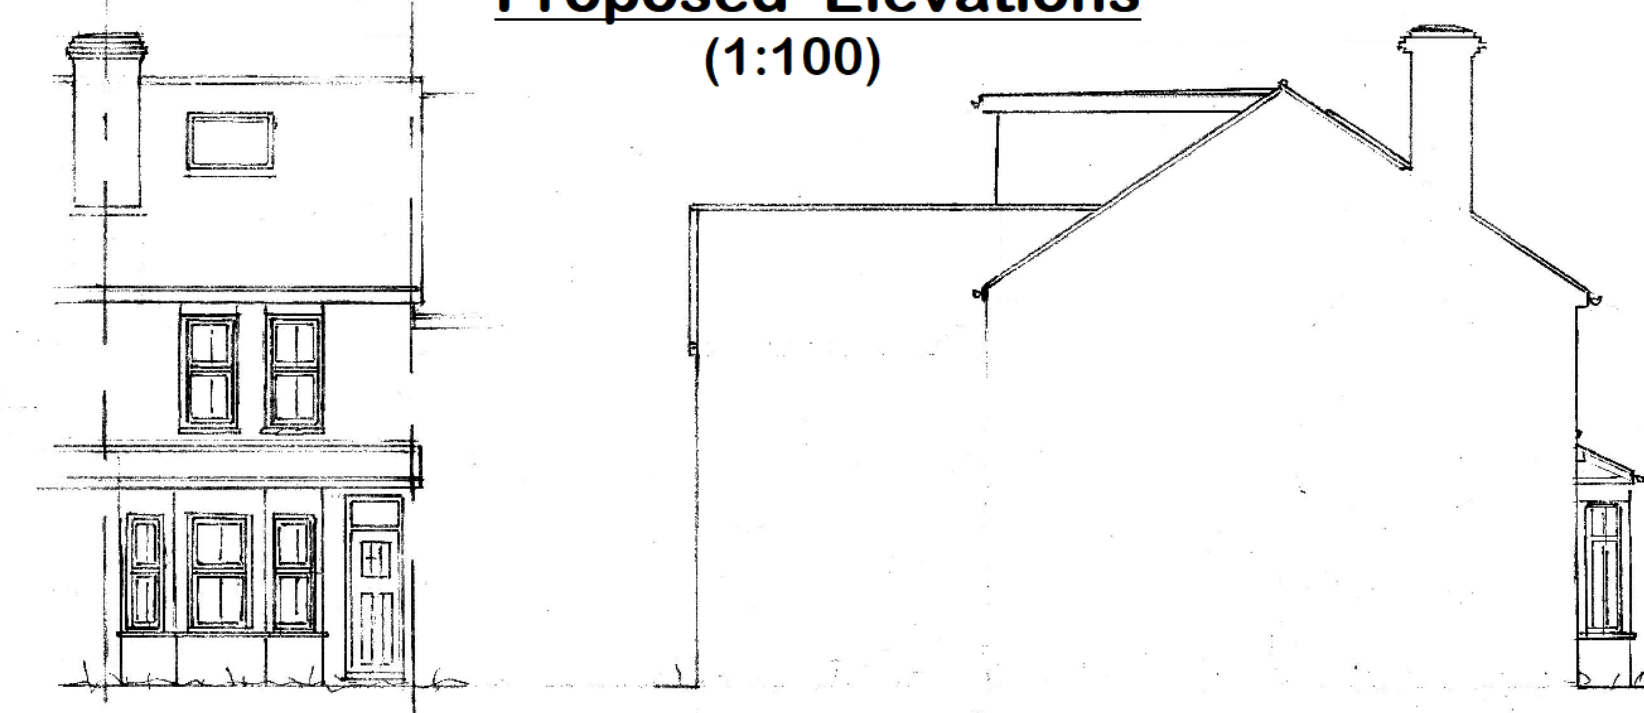
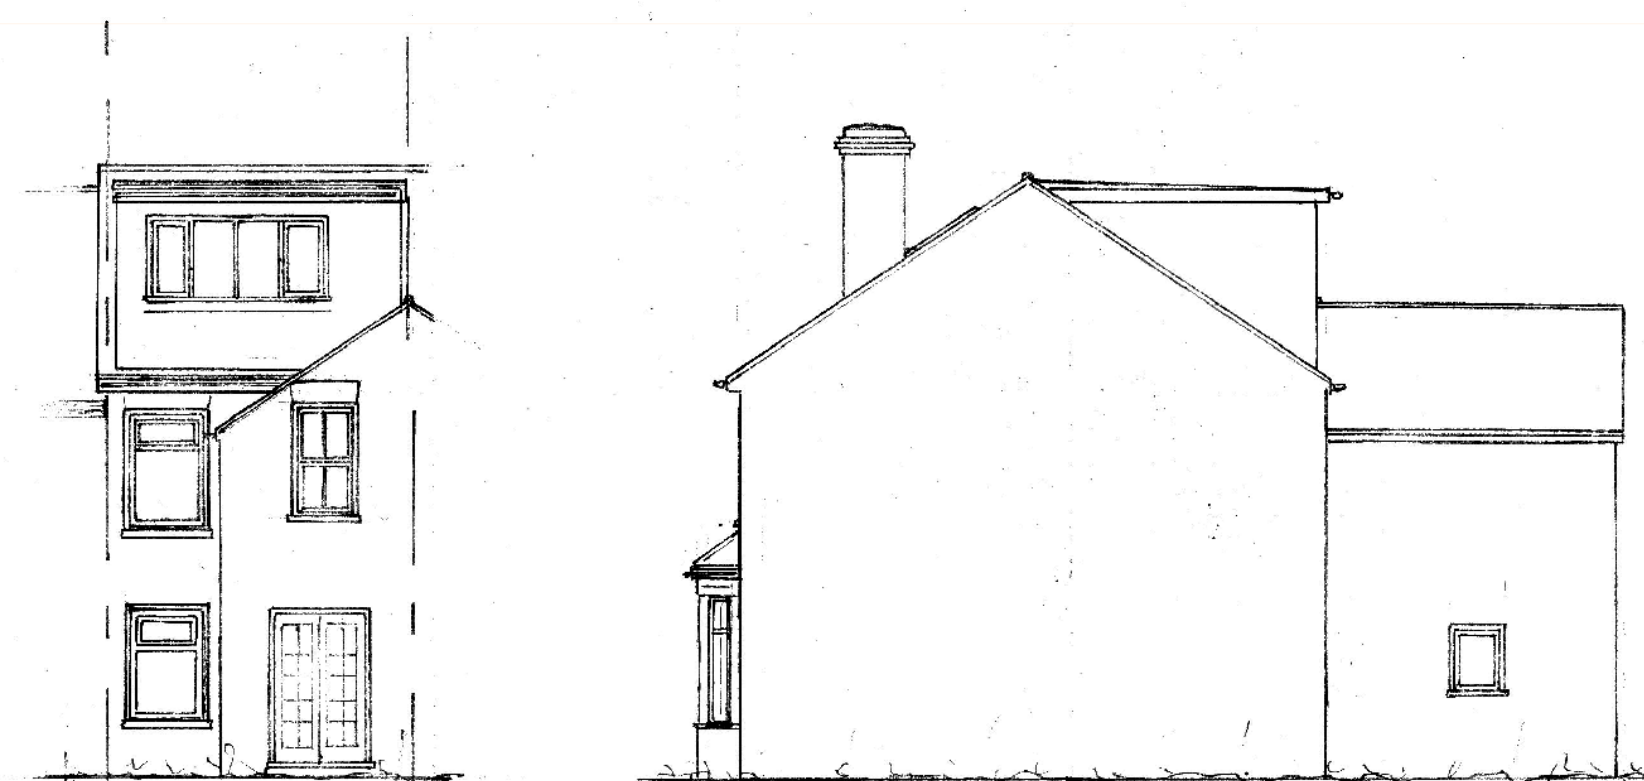
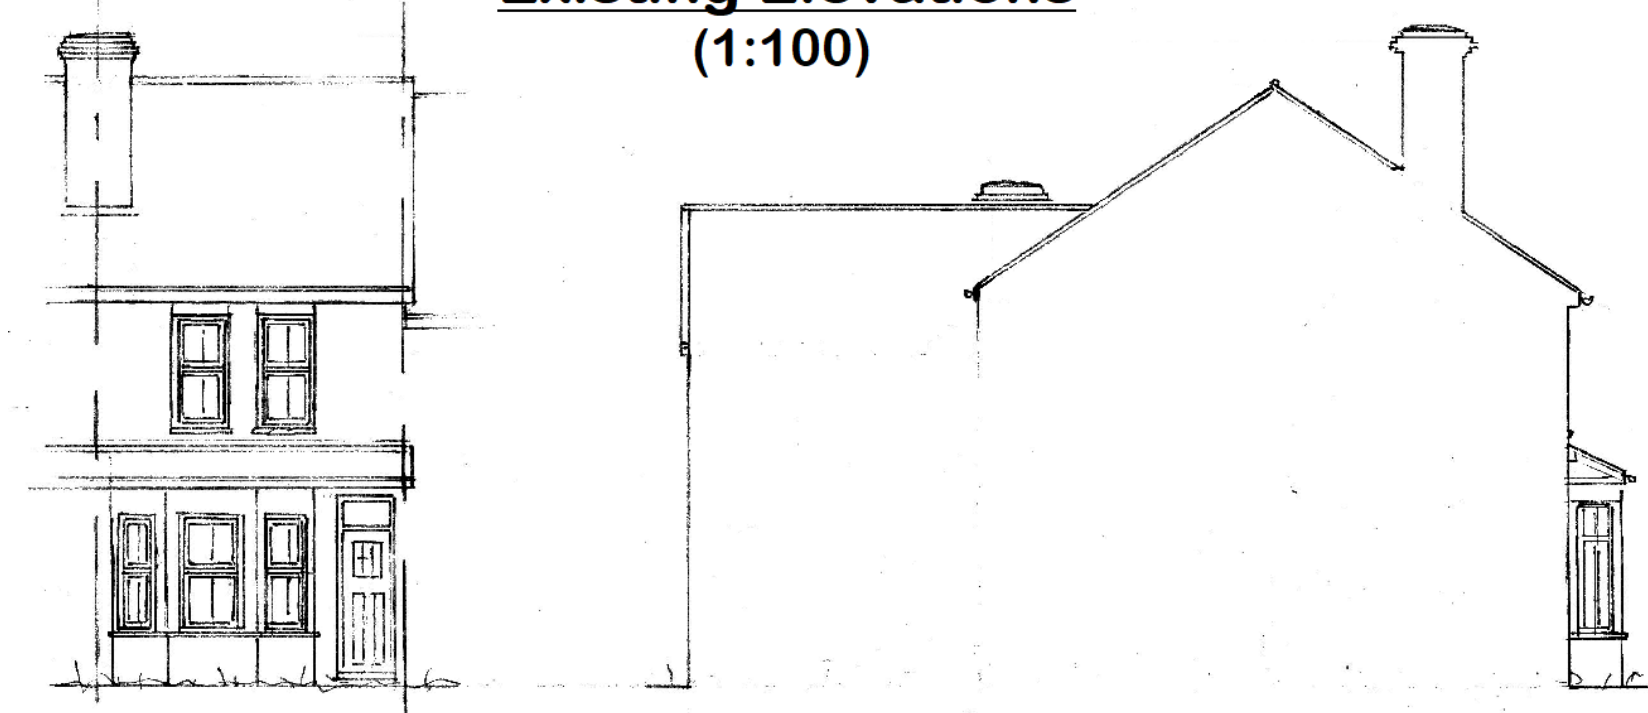
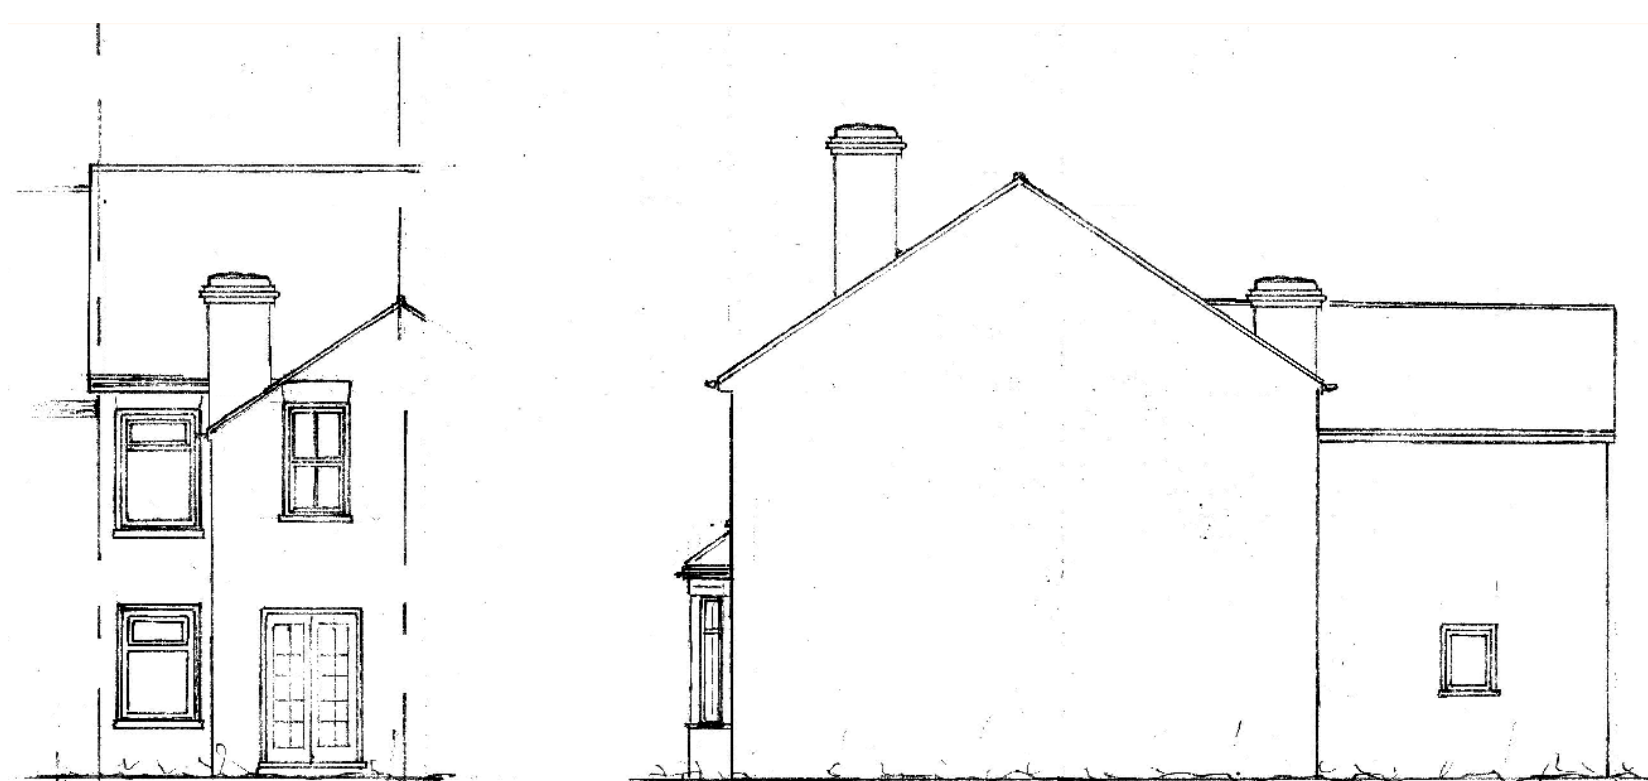
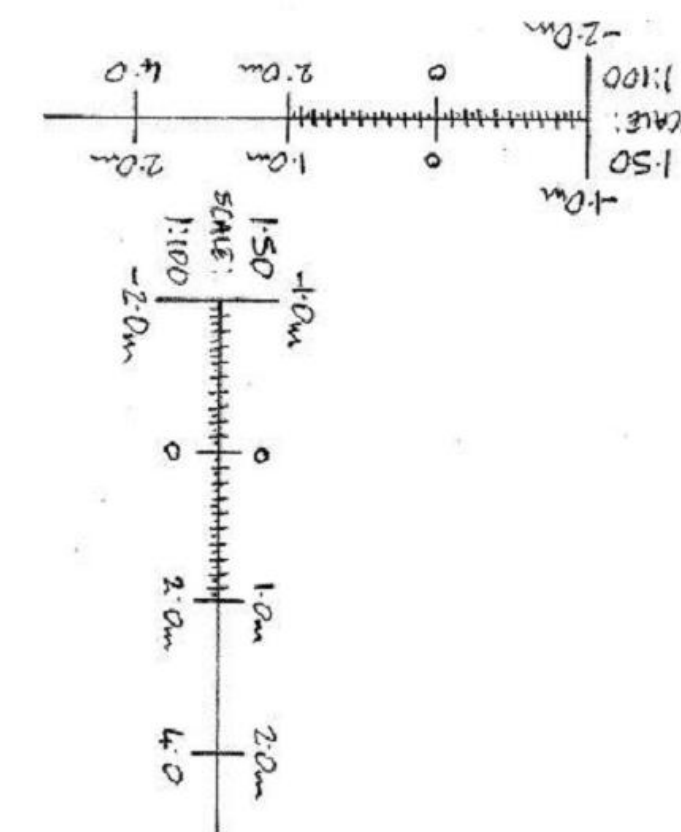
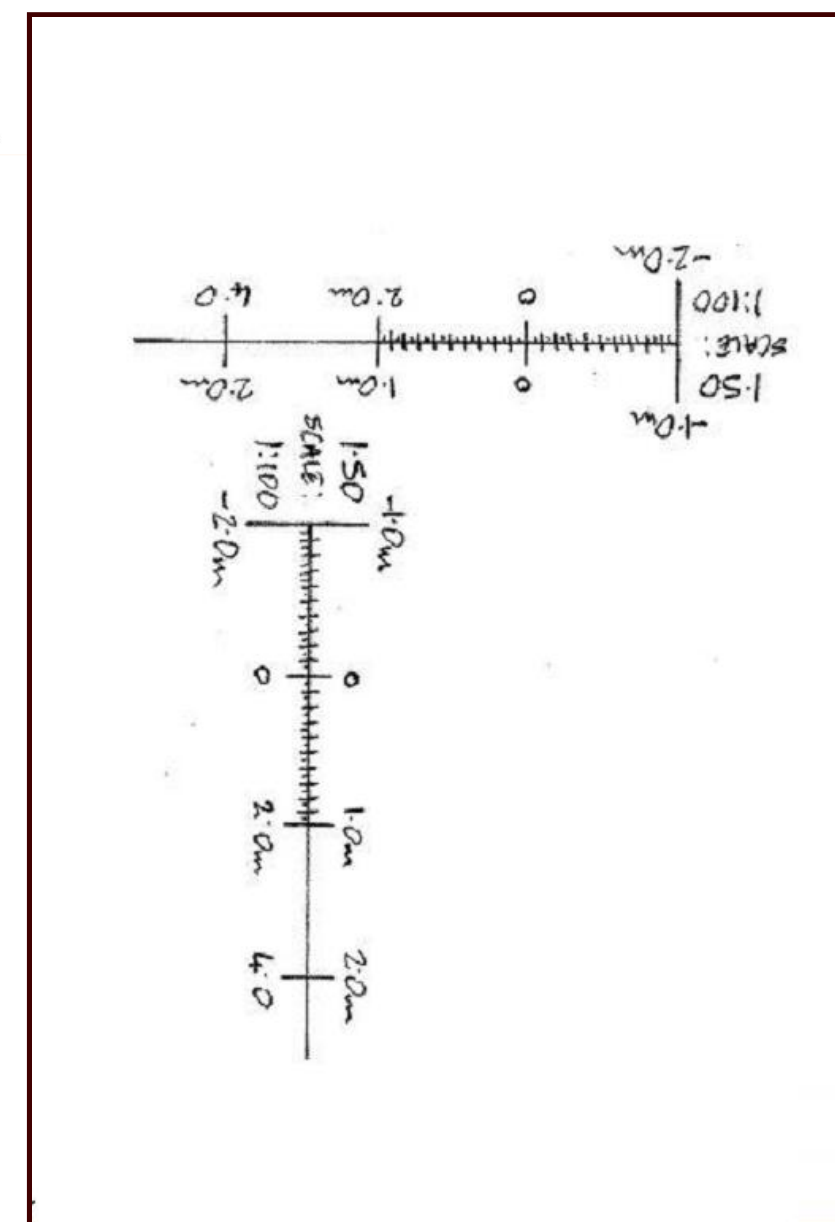
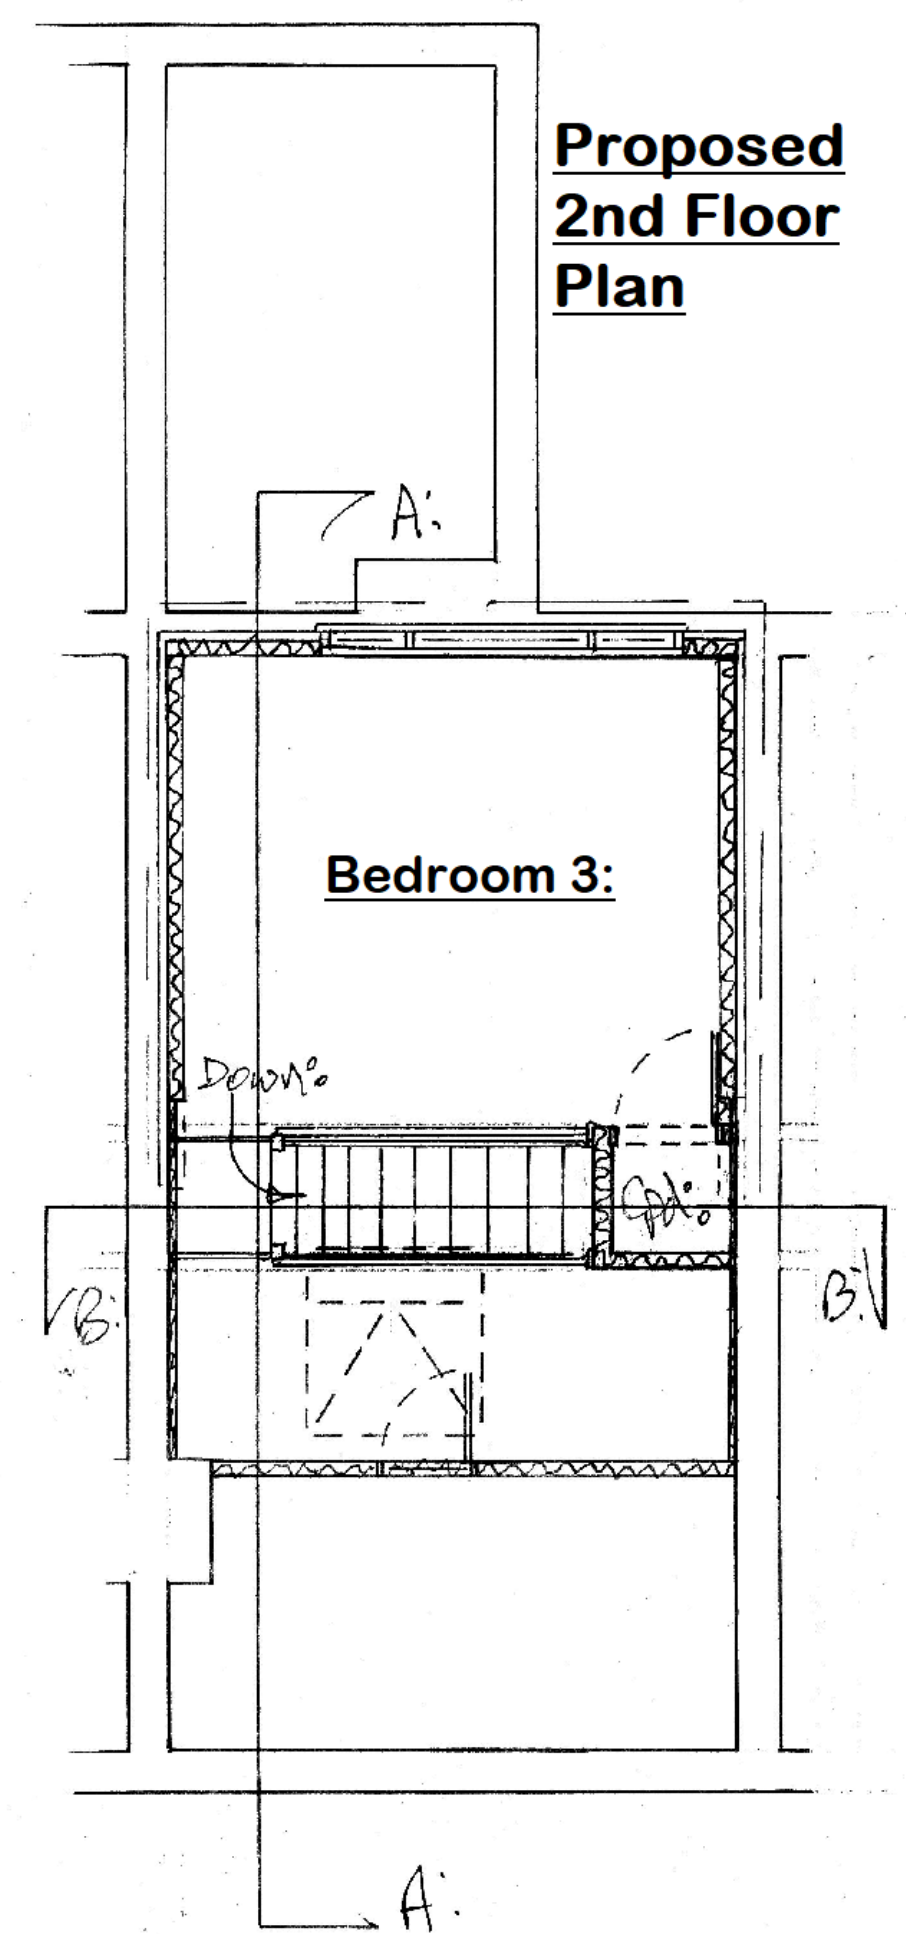
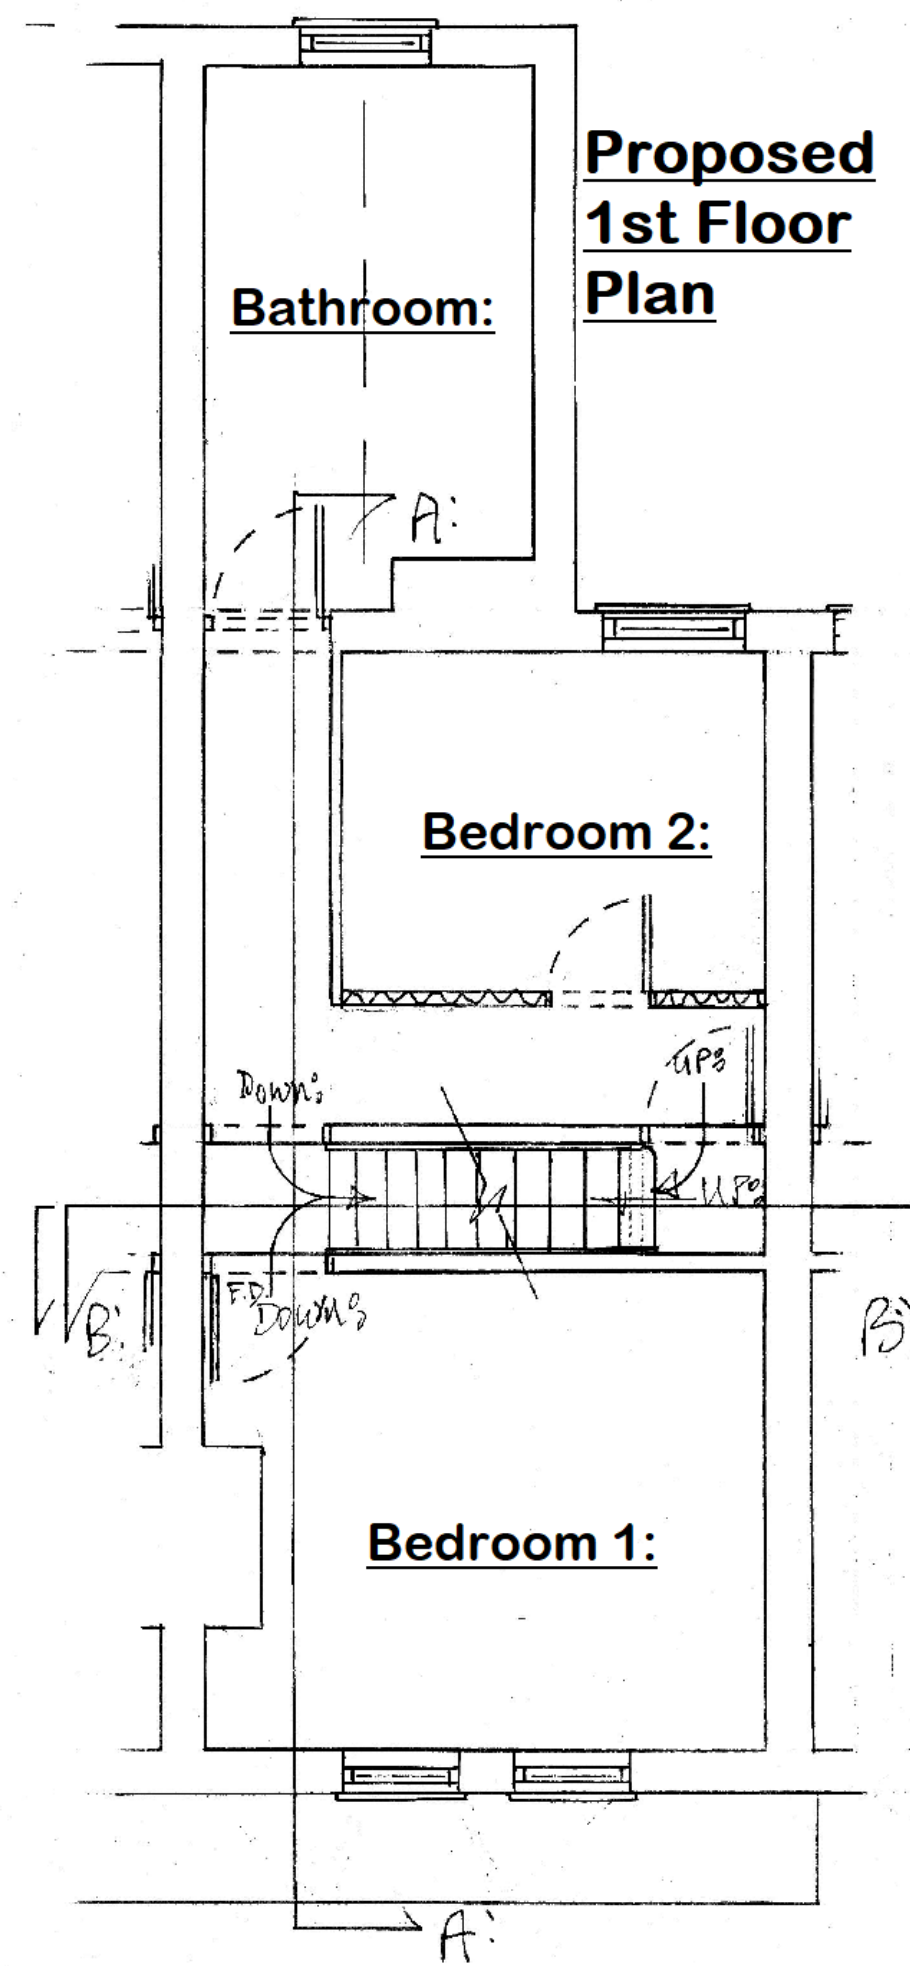


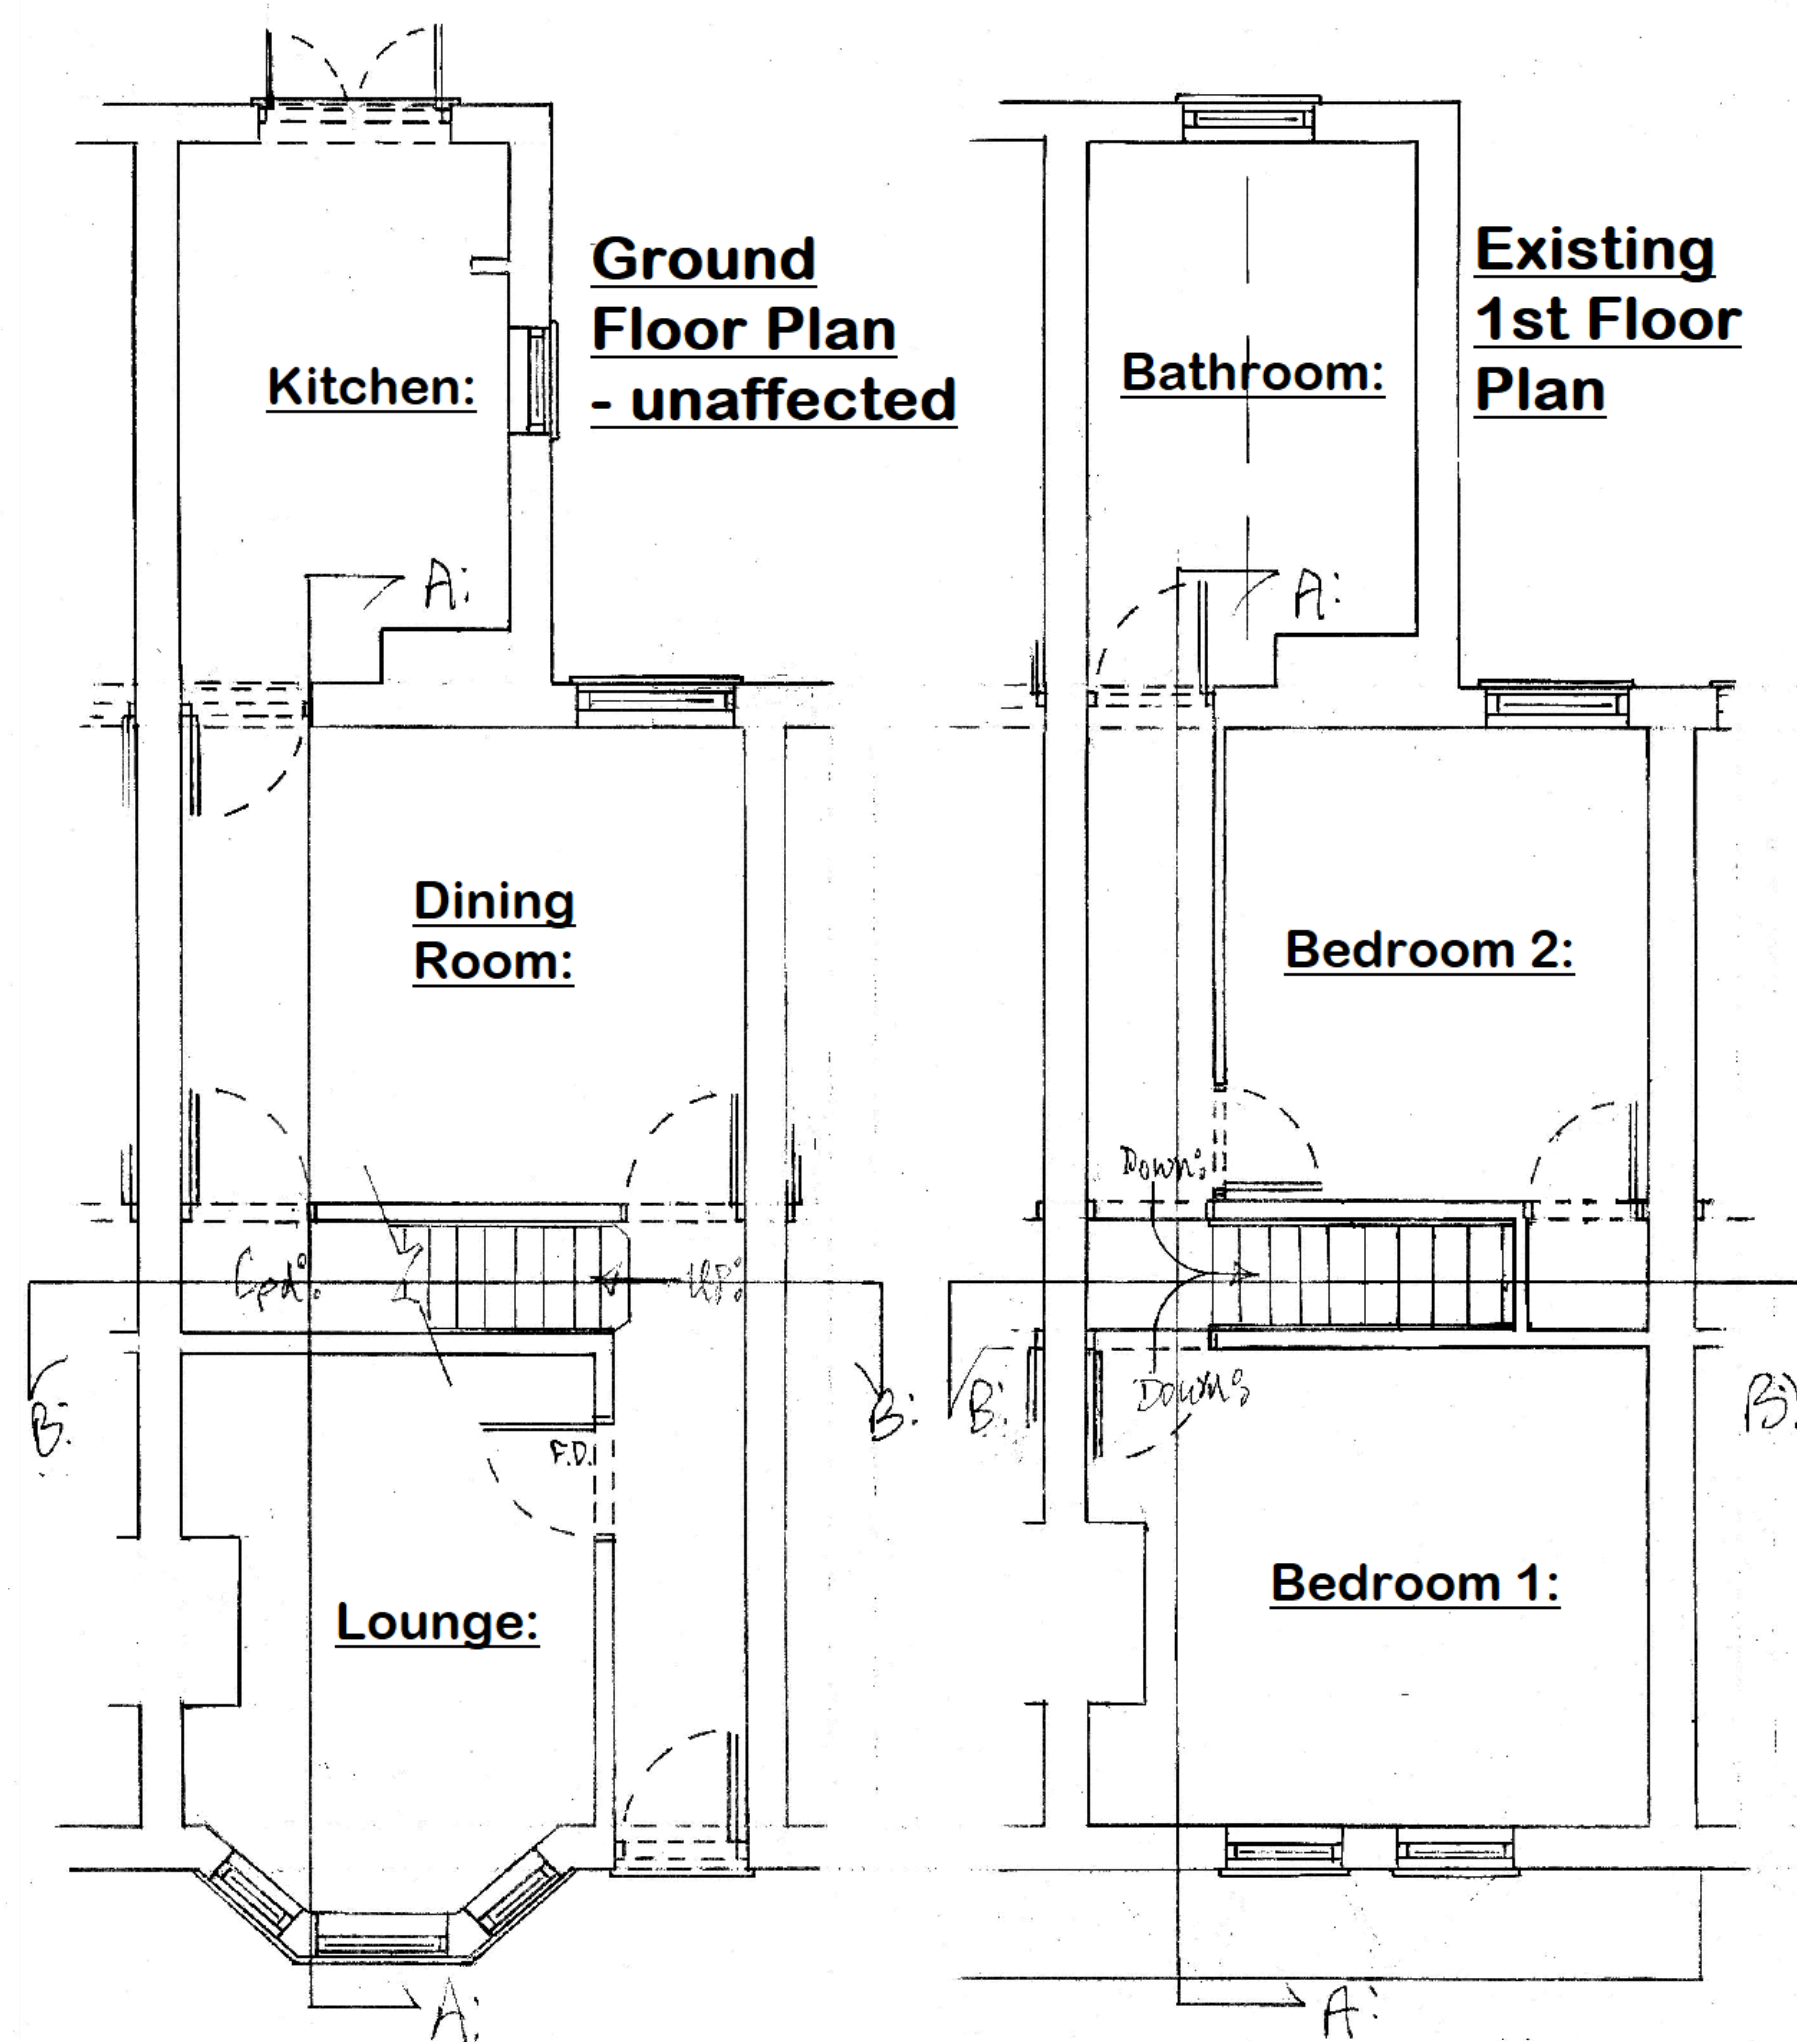

E		
D		
C		
B		
A	19-9-25	Scale bar added
	Date	Revisions

© copyright

THE LEFT
CONVERSION
COMPANY LTD
01189453469
lofococa@aol.com

Client
Mr & Mrs. R. Otter:

Job Title
Proposed Loft
Conversion with Rear Extension
at 5 Cromwell Rd.,
Caversham, Reading RG4 5EA.

Drawing Title
Building Control:
Plans:
Section:
Elevations:

Scale 1:50 1:100

Date 27-6-25 Drawn by [Signature]

Drg. No. 0047 005 Rev. A