




existing footbridge

- Replace existing fenestration to match floors above
- Demolish existing stepped footbridge
- Replace existing glazing with new external door
- New external stairs to parking level



Indigo house elevation

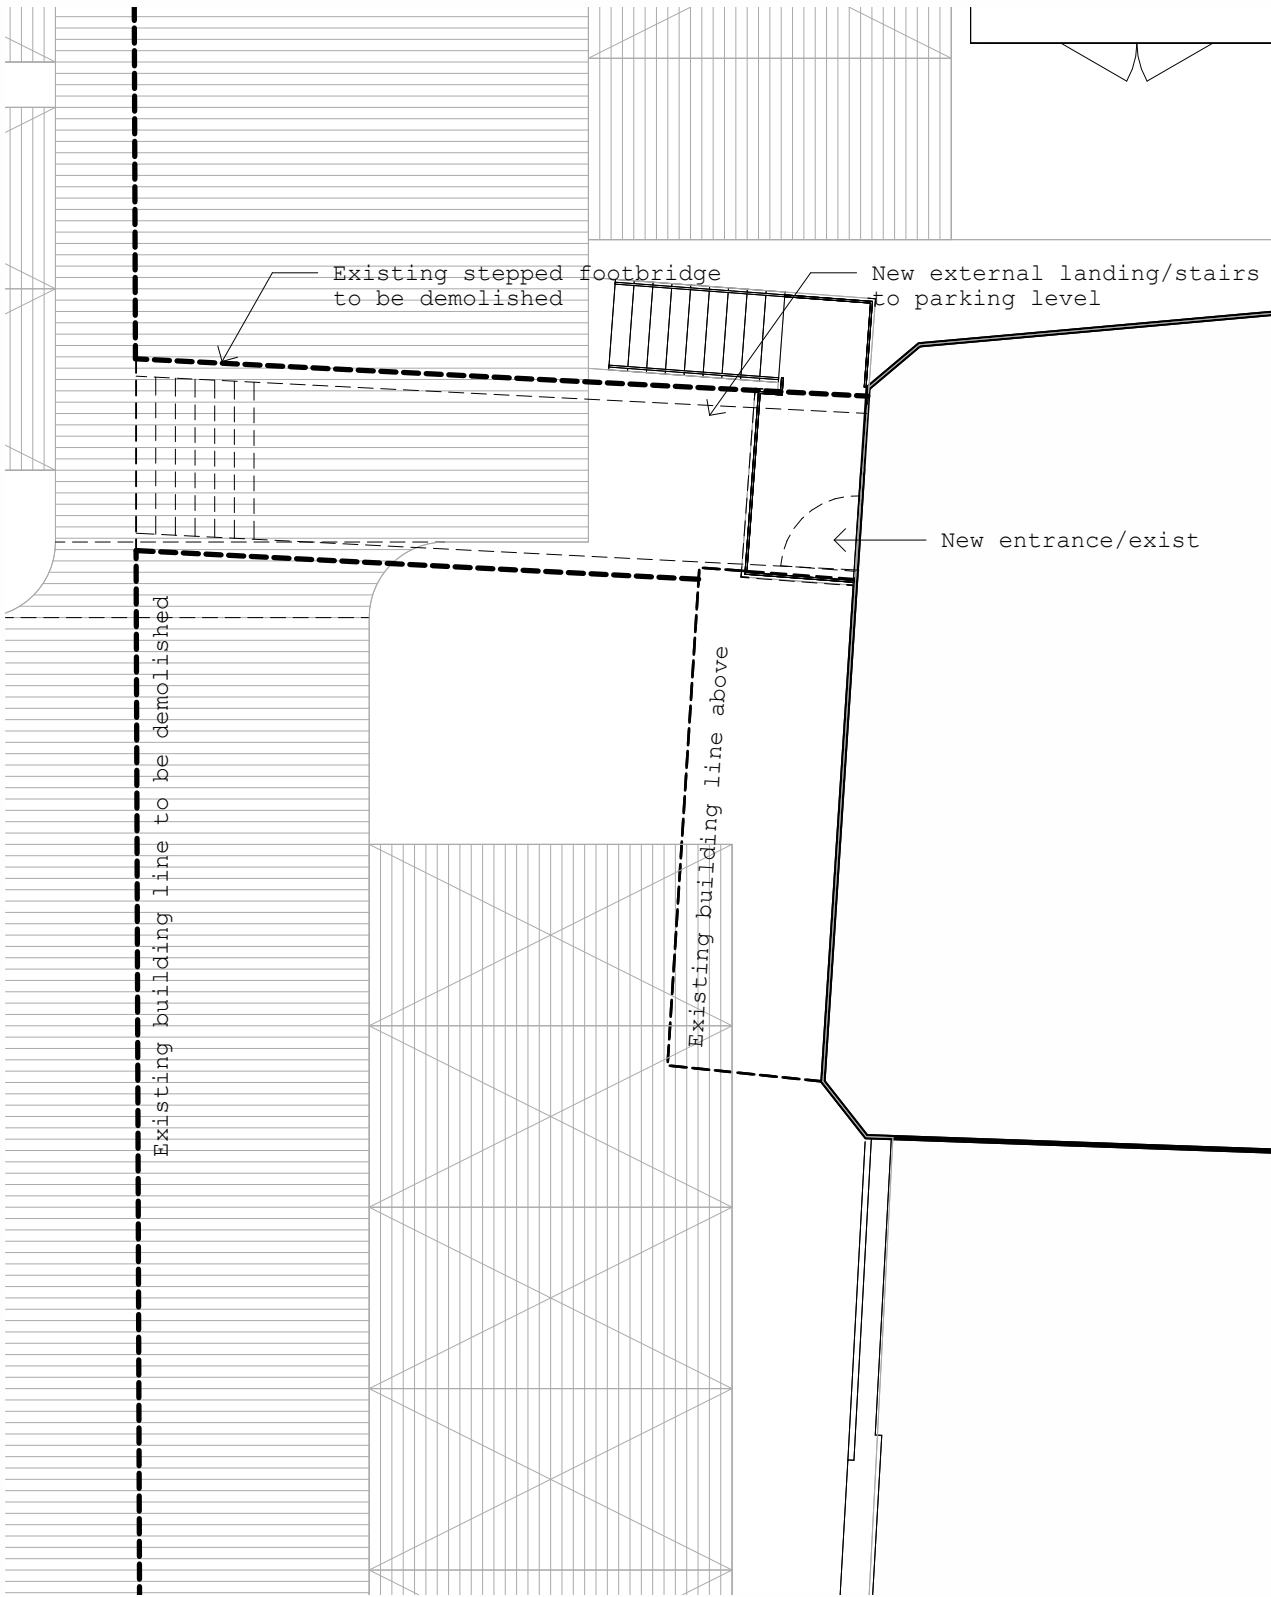

Proposed stair location



Collaborating with:
Edward Richardson

Job: 222 Drawing: P040 Revision: 4

Project:
9 Upper Crown Street
Reading, RG1 2SS
Drawing:
Indigo House Stairs

Date:
Sep '25
Status:
Planning
Drawn By:
MC
Checked By:
EM



Colony Architects Ltd.
The Wine Store, Brewery
Court, Theale, Reading, RG7 5AJ
+44 (0)118 380 0328
hello@colonyarchitects.com
colonyarchitects.com