



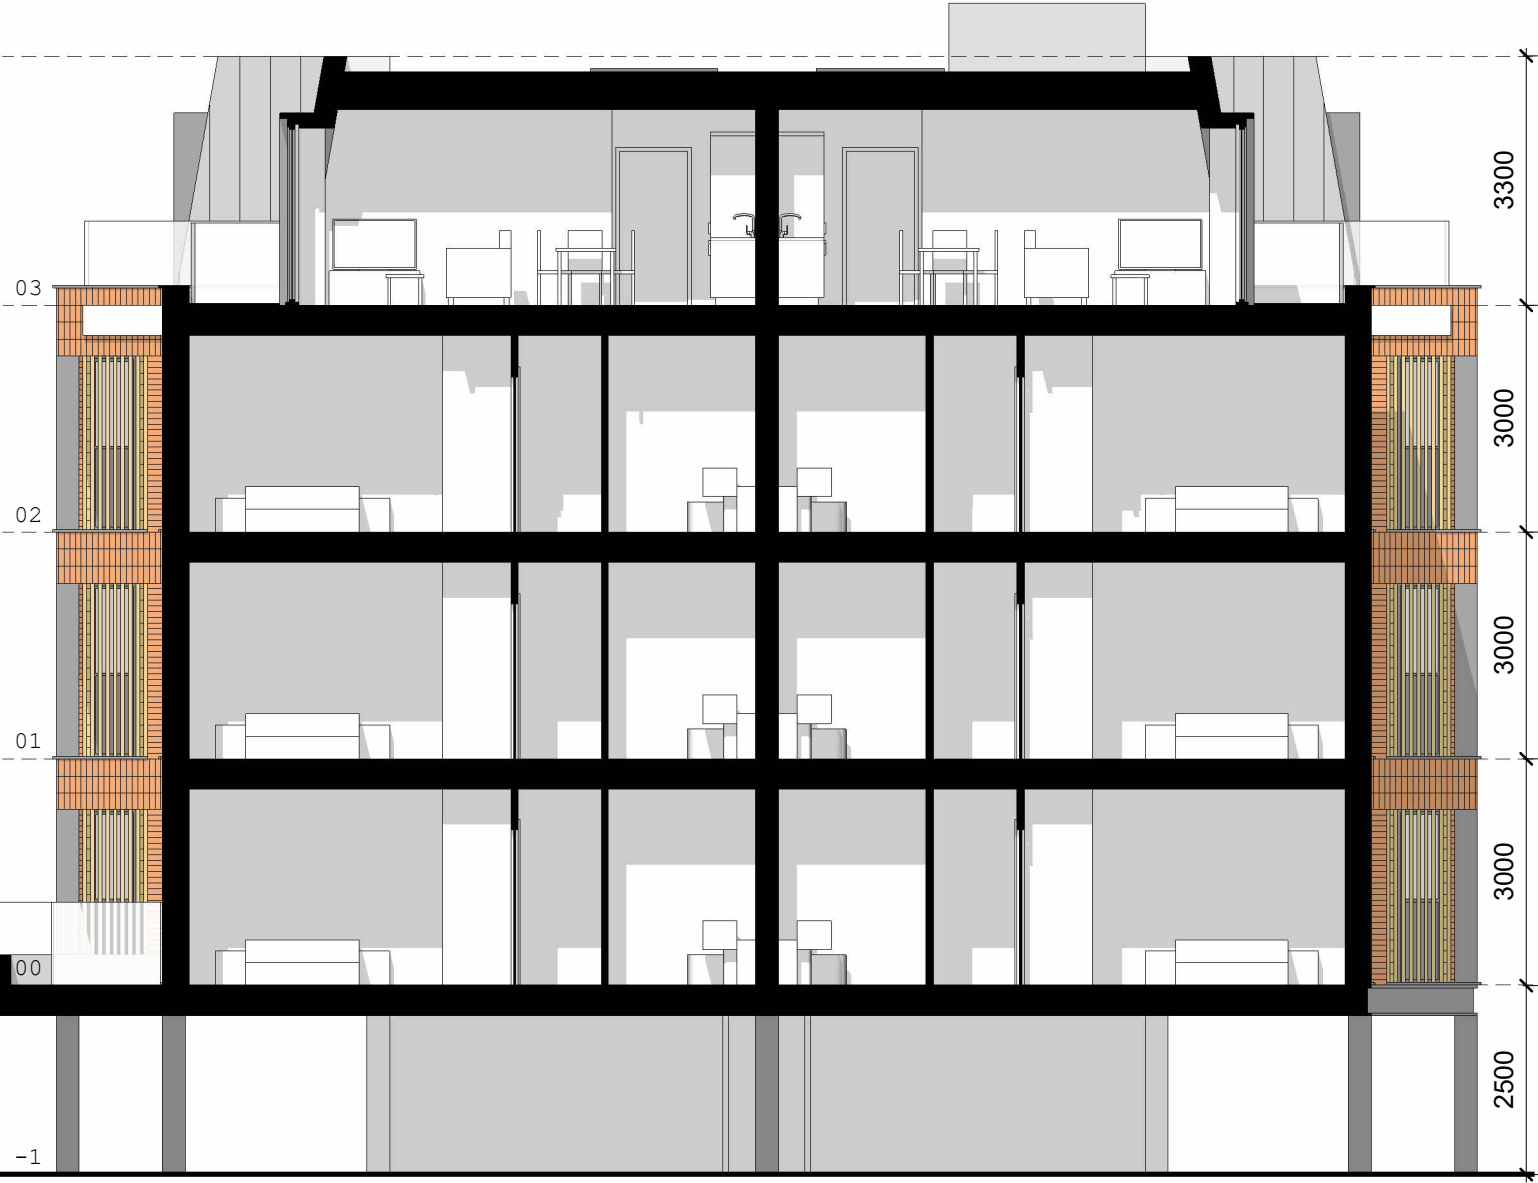

Building 2: Section AA

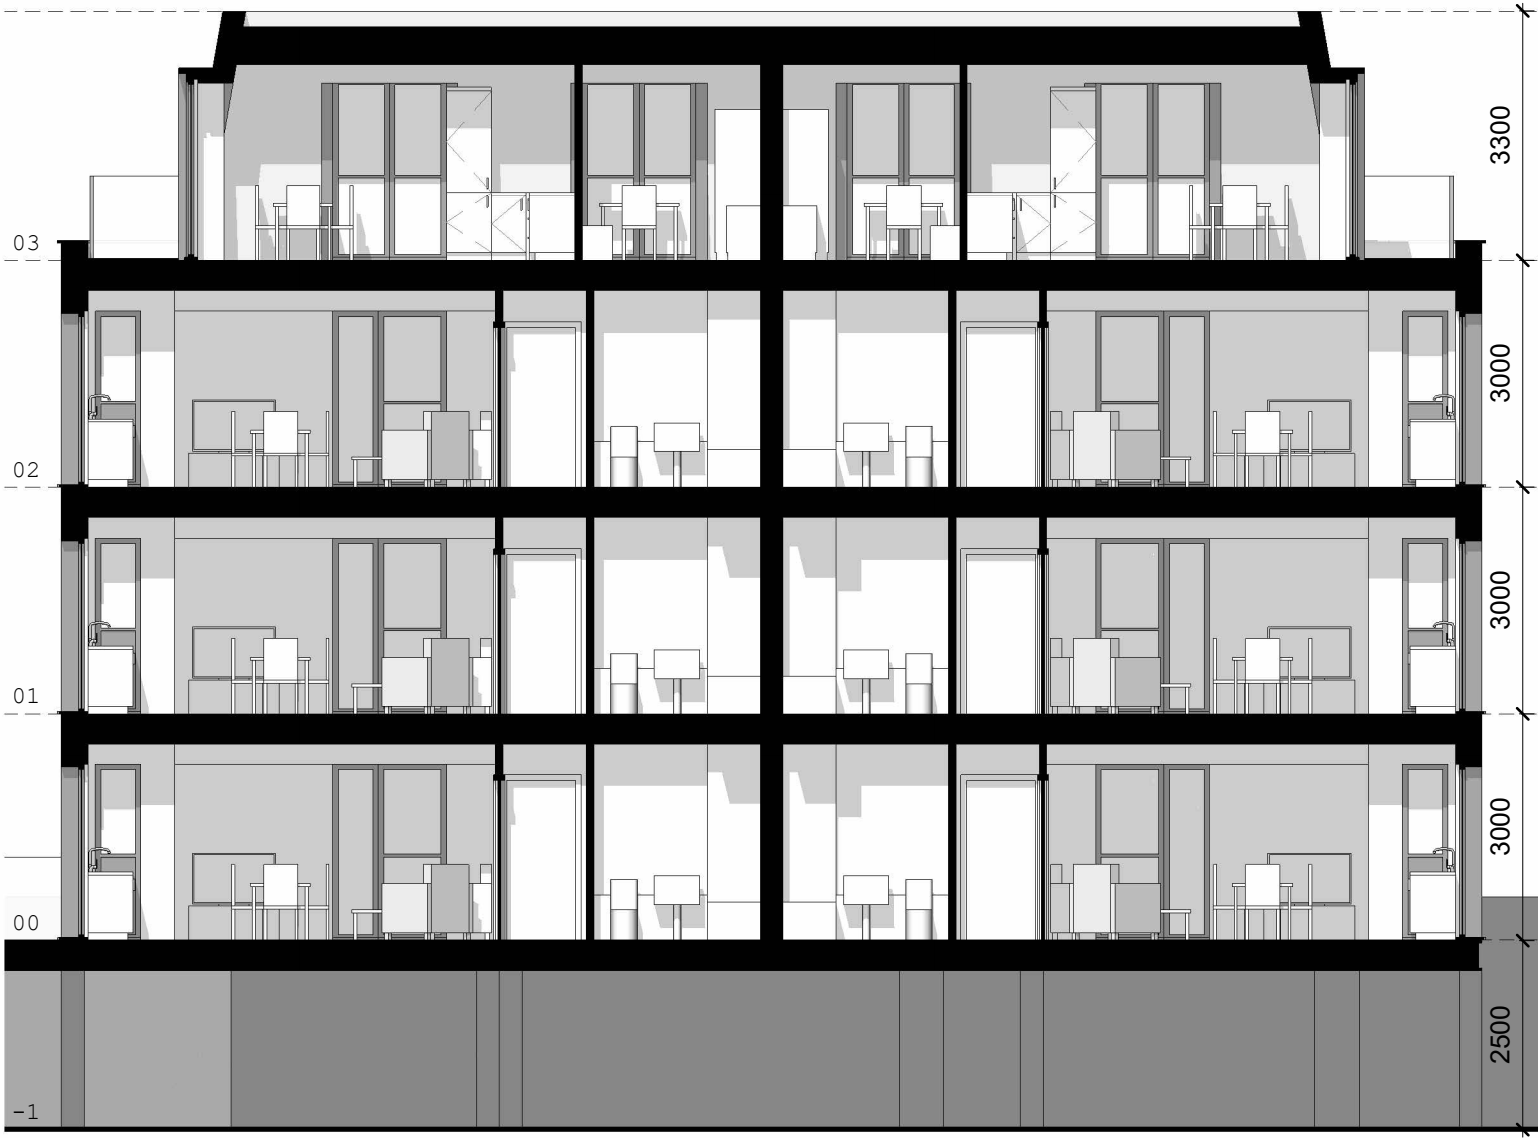

Building 2: Section BB



 Collaborating with: Edward Richardson	Project: 9 Upper Crown Street Reading, RG1 2SS Drawing: Building 2 Sections	Date: Sep '25 Status: Planning	Job: 222 Drawing: P036 Revision: 4	Drawn By: MC Checked By: EM	 Colony Architects Ltd. The Wine Store, Brewery Court, Theale, Reading, RG7 5AJ +44 (0)118 380 0328 hello@colonyarchitects.com colonyarchitects.com
---	--	---	---	--	--