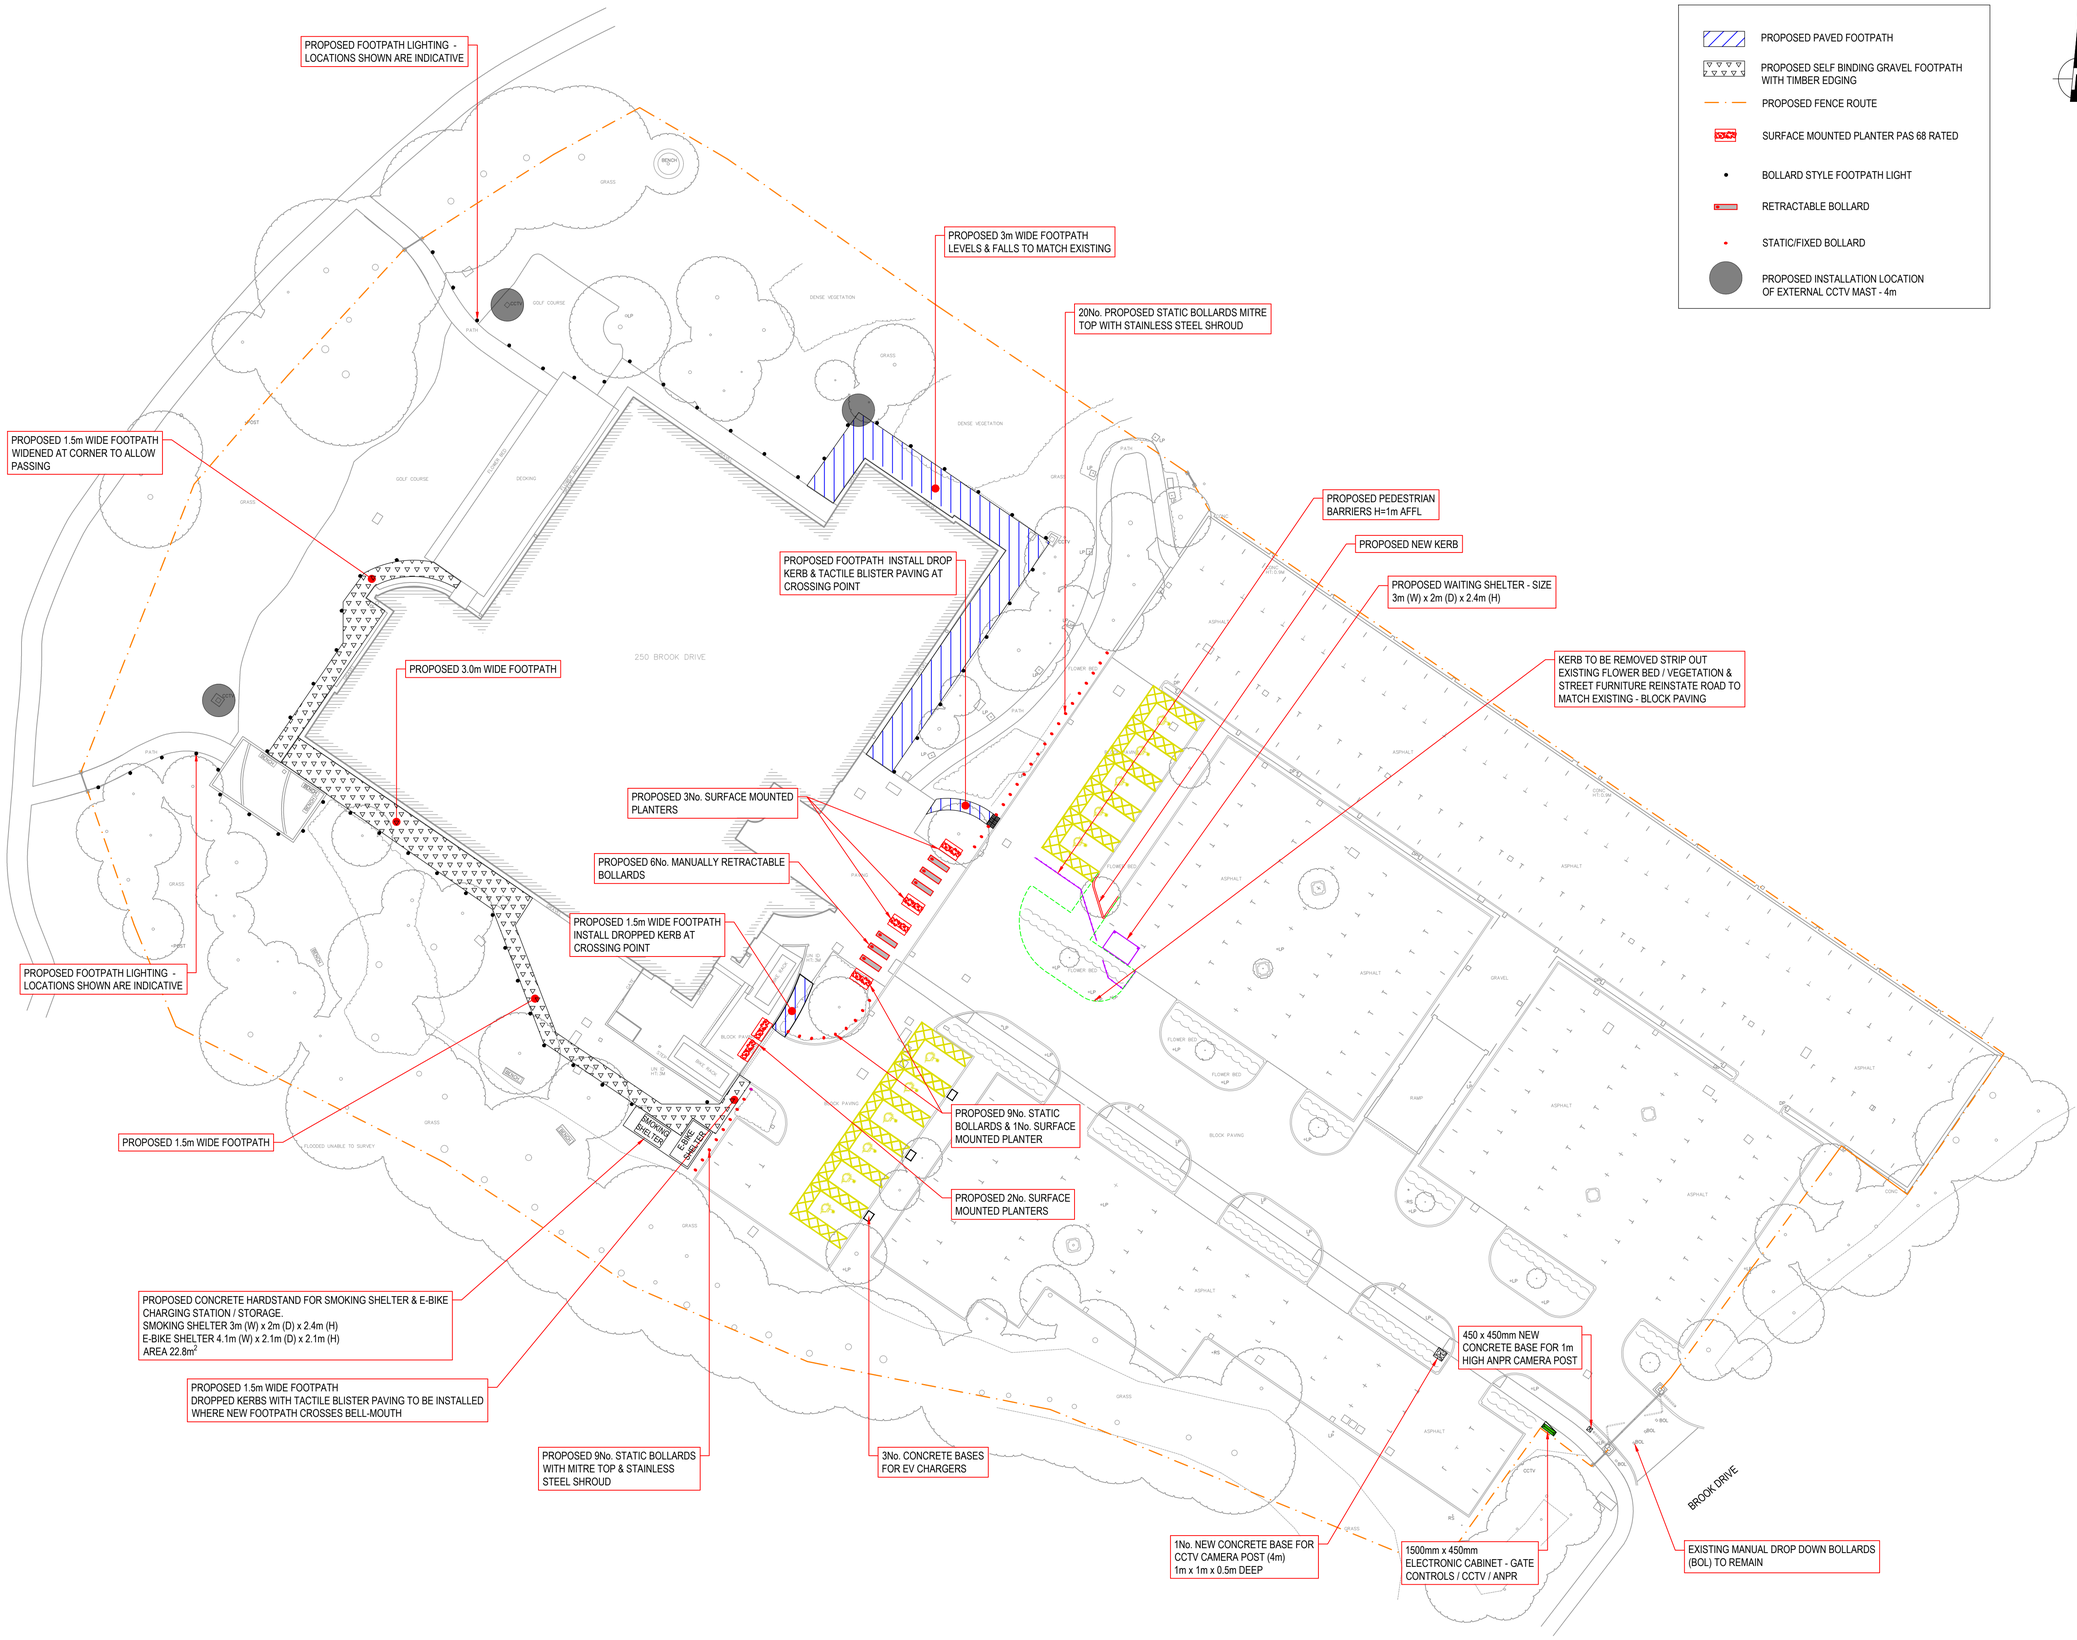

© British Crown Owned Copyright 2025/AWE
Published with permission of the Controller of Her Britannic Majesty's Stationery Office.
"This document is of United Kingdom origin and contains proprietary information which is the property of the Secretary of State for Defence. It is furnished in confidence and may not be copied, used or disclosed in whole or in part without prior written consent of Defence Intellectual Property Rights DGDCDIPR-PL - Ministry of Defence, Abbey Wood, Bristol, BS34 8JH, England."

Outline_A0_V_v1.0

Significant Health, Safety and Environmental Information Relating to CDM

Health:

Safety:

Environmental:

It is assumed that all works will be carried out by a competent contractor working, where appropriate, to an agreed method statement.

HealthSafetyEnviro_v1.0

NOTES:

1. DO NOT SCALE FROM THIS DRAWING.
2. PROPOSED PERIMETER FENCE H=1.5m & TO REMAIN CONSISTENT THROUGHOUT.
3. PROPOSED PEDESTRIAN GATES W= TO SUIT FOOTPATH H=1.5m.
4. FENCE TO INCLUDE 130mm x 130mm "HEDGEHOG HOLES" AT SUITABLE LOCATIONS AS DIRECTED BY APPOINTED ECOLOGY ADVISOR.
5. PROPOSED FOOTPATH LIGHTING BOLLARD HEIGHT AFFL 1.0m "AMBER" COLOUR TEMPERATURE

   59No. TOTAL
6. PROPOSED STATIC BOLLARD HEIGHT AFFL 1.0m

   38No. TOTAL
7. PROPOSED MANUALLY RETRACTABLE BOLLARD HEIGHT AFFL = 950mm

   6No. TOTAL
8. PROPOSED SURFACE MOUNTED PLANTERS:

   6No. TOTAL
9. PROPOSED SMOKING / E-BIKE SHELTER HARDSTAND AREA ≈ 22.8m^2

REV	DATE	DESCRIPTION	DRN	CHK	APRD
3	08/08/2025	UPDATED BOLLARD ARRANGEMENT	LG	CS	CS
2	29/04/2025	UPDATED FOLLOWING COMMENT	LG	PD	PD
1	29/04/2025	FOR PLANNING	LG	PD	PD

CHANGE DOC						ISSUE	
DRN		CHKD		CERT		DATE	
CHANGE DOC						ISSUE	
DRN		CHKD		CERT		DATE	
CHANGE DOC						ISSUE	
DRN		CHKD		CERT		DATE	
CHANGE DOC						ISSUE	
DRN		CHKD		CERT		DATE	

CAD SERVICES USE ONLY

FS1	
FS2	
FS3	
FS4	
FS5	

DIMS IN	VAULT	DOCUMENT SUB CATEGORY
m		

SCALES	ISSUING OFFICE	PROJECT NUMBER
NTS	CS&A	AES0003560

ORIGINATOR
L.GUILD
FACILITY ENGINEER

AWE
ALDERMASTON, READING,
BERKSHIRE, RG7 4PR

PROJECT
THAMES HUB

TITLE
250 BROOK DRIVE
CIVIL ENABLING WORKS
PROPOSED LAYOUT - PLANNING

PROTECTIVE MARKING
OFFICIAL

AWE DRAWING No (ENDURING No)	SHT	OF	DOC Rev	DWG Rev
AES/0003560/0022	1	1		03

PROJECT DRAWING No (DO NOT REFERENCE IN THROUGH LIFE DOCUMENTATION)
(FOR AWE PROJECTS USE ONLY)

A1

Filename: AES0003560-0022-PLANNING.DWG

AWE_Titleblock_v7.0

FOR INFORMATION ONLY