

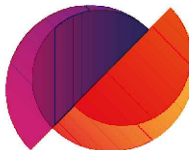



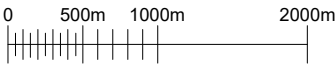


GENERAL NOTES				
Use written dimensions only, do not scale from drawing. Use latest revision of all referenced information.				
LAT 51.462324		LONG -1.013353		
A	24-06-2025	New BT Streethub Structure	STS	ADN
Rev	Date	Description	Drawn	Chkd
 mitie				
				
Drg Status				
PLANNING				
Cell No. & Name				
RFA-122				
Site Name & Address				
Pavement o/s Norcot Service Station, 856 Oxford Road, Reading RG30 1EL				
Drawing Title				
SITE LOCATION MAPS				
Scale As Shown		Date 24-06-2025		
Drawn By STS		Checked By ADN		
Drawing Number			Revision	
001			A	

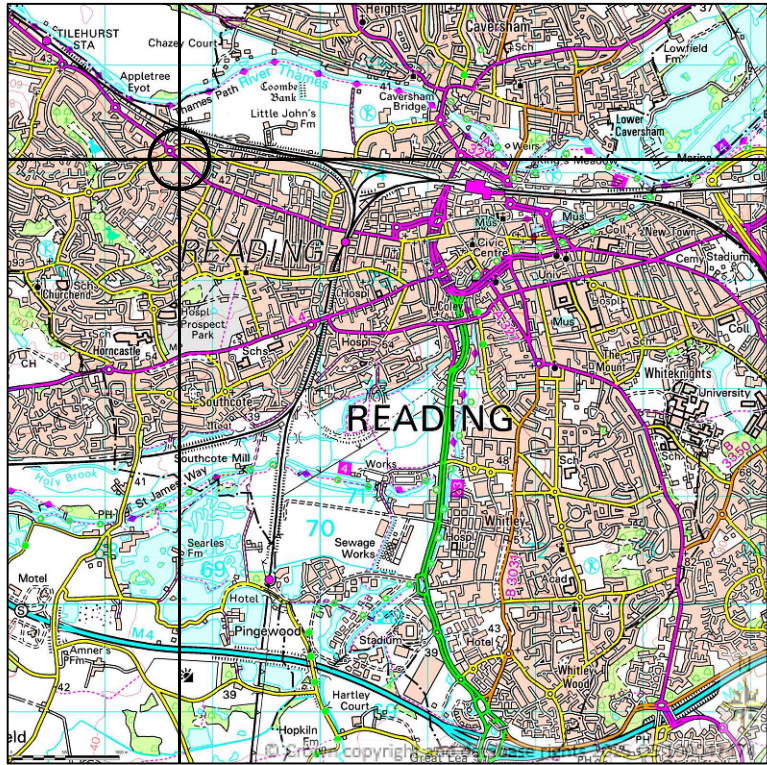

SITE LOCATION
SCALE 1:50000

Ordnance Survey map extract based upon Landranger map series with the permission of the controller of His Majesty's Stationery Office.
Mitie licence no. 100047474.
Crown copyright.

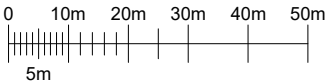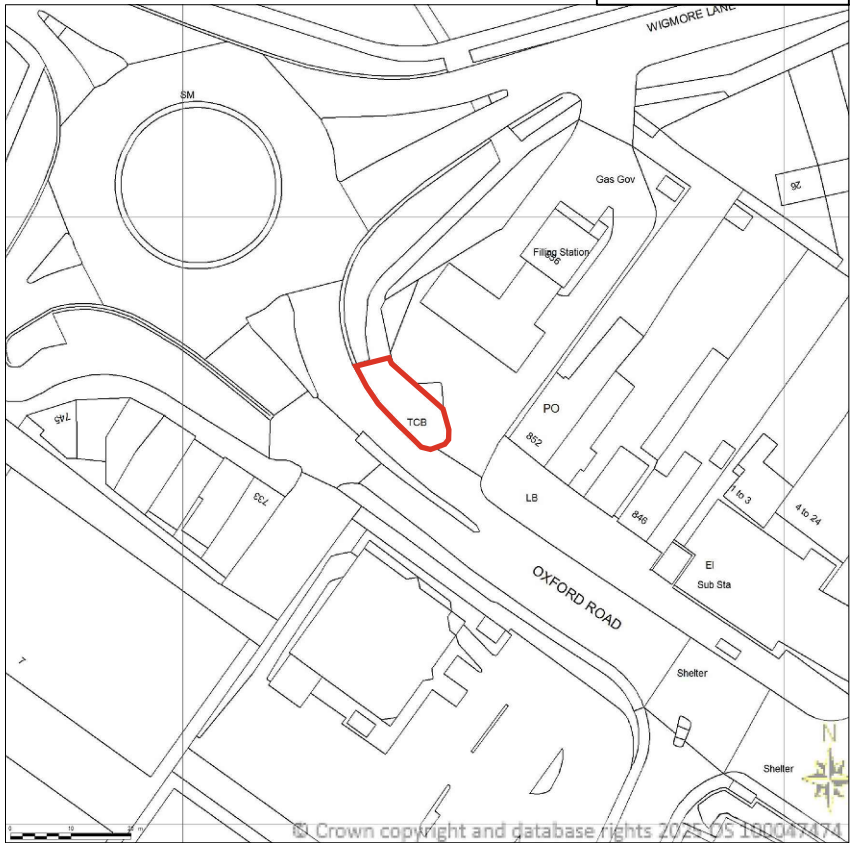

DETAILED SITE LOCATION
SCALE 1:1250

Ordnance Survey map extract based upon Landranger map series with the permission of the controller of His Majesty's Stationery Office.
Mitie licence no. 100047474.
Crown copyright.