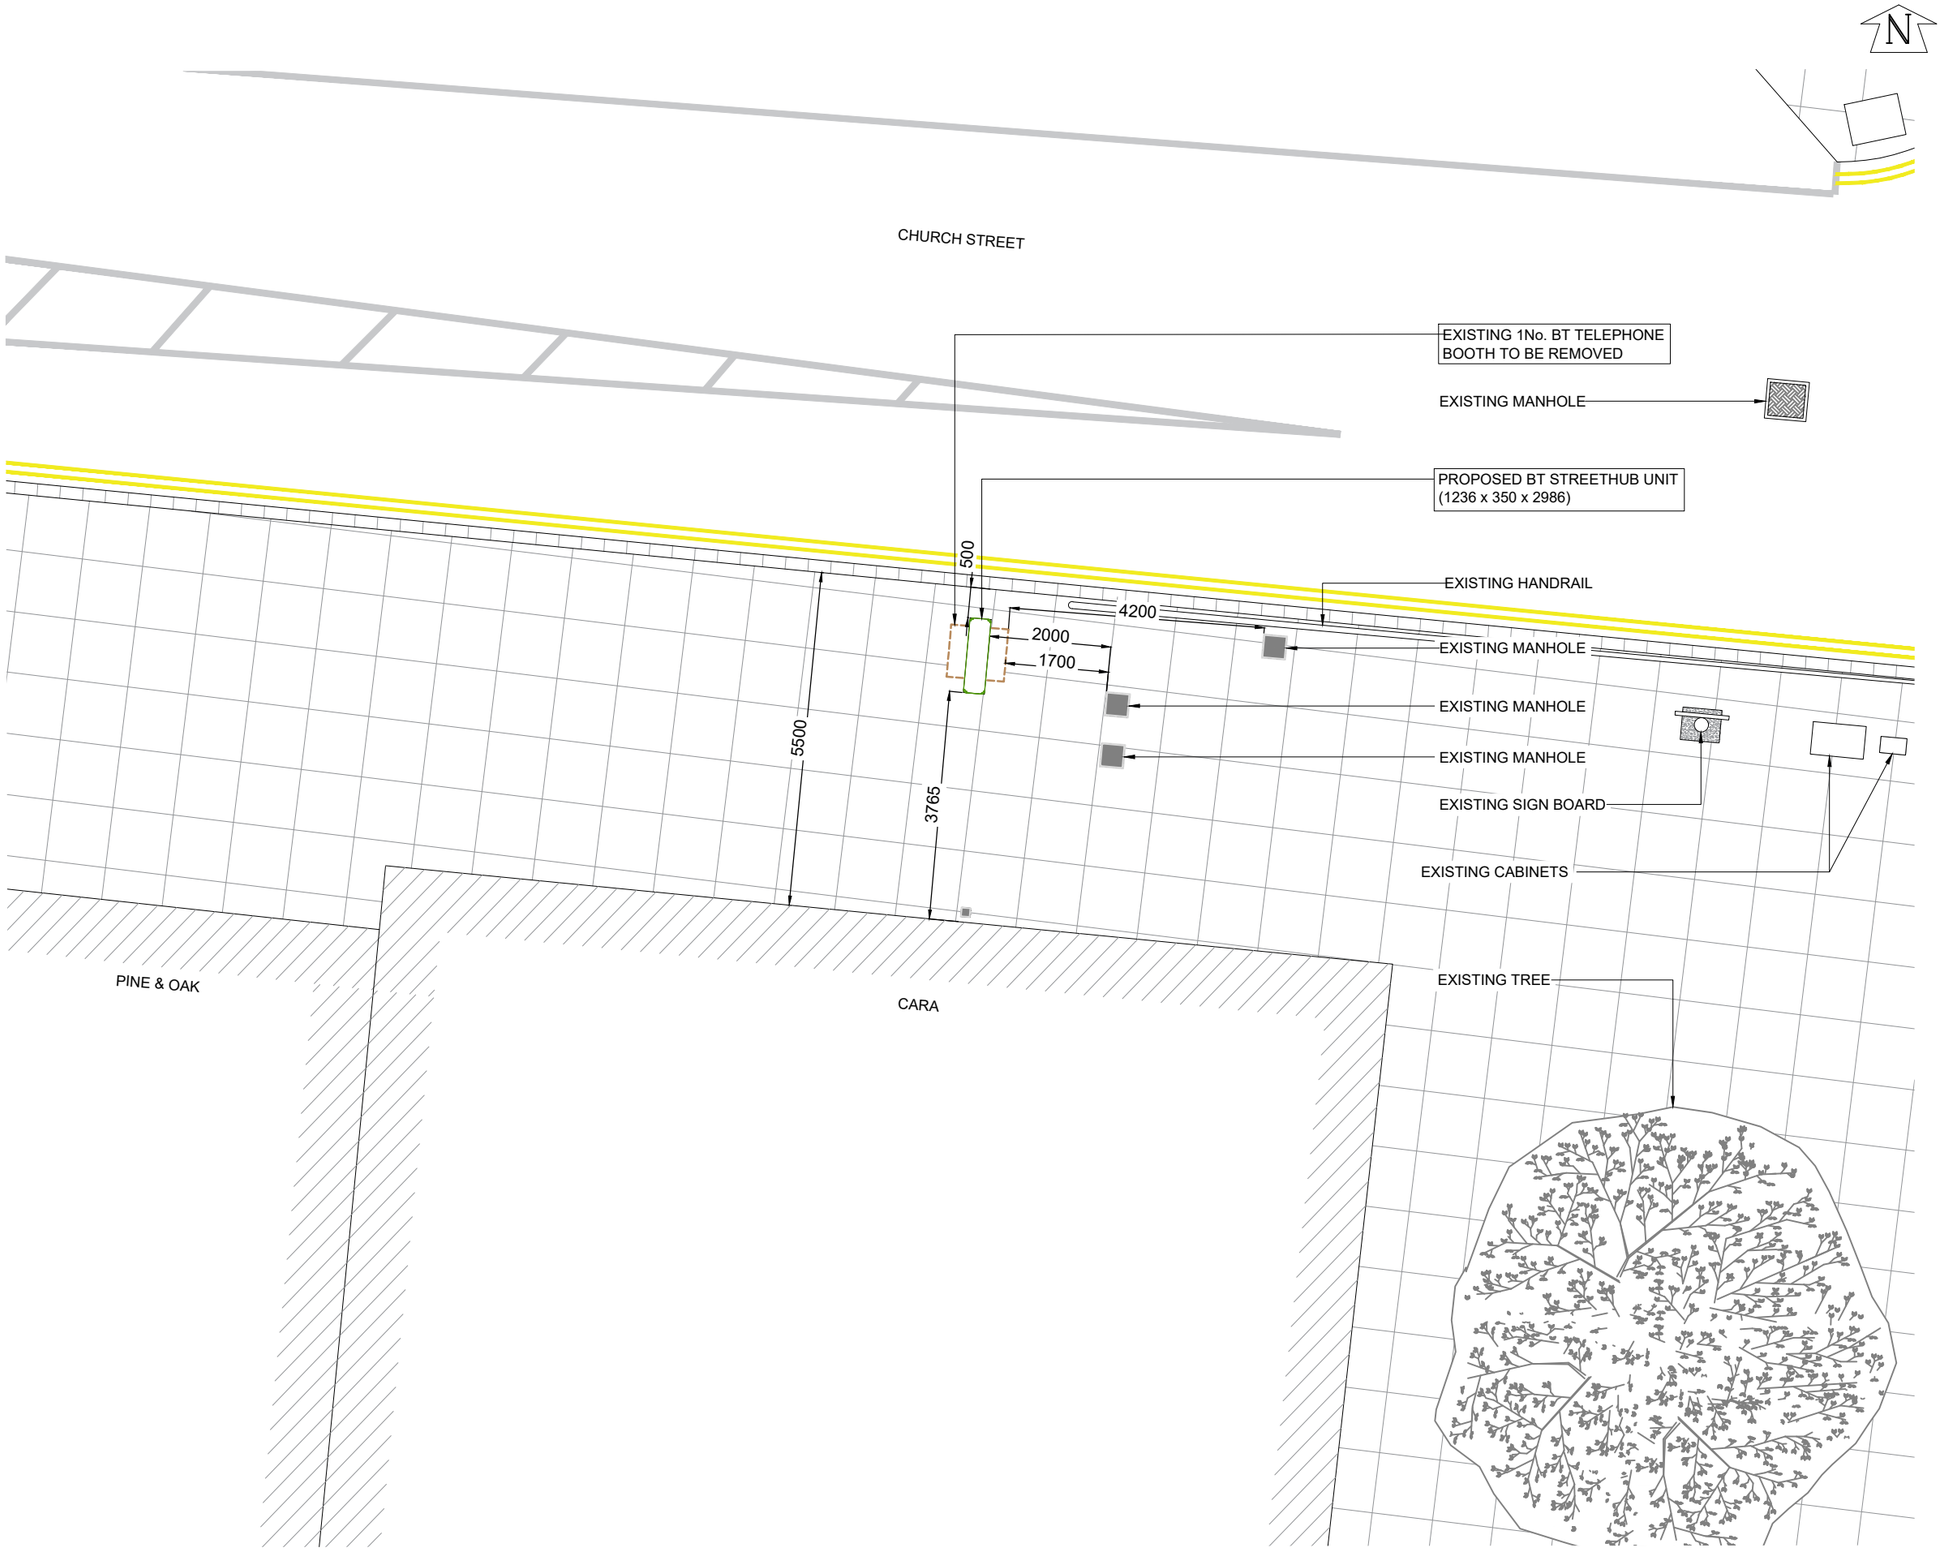

PROPOSED SITE PLAN
SCALE 1:100

GENERAL NOTES

Use written dimensions only, do not scale from drawing. Use latest revision of all referenced information.

LAT 51.467627	LONG −0.97480032

Rev	Date	Description	Drawn	Chkd
A	26-06-2025	New BT Streethub Structure	STS	ADN

mitie

BT

Drg Status
PLANNING

Cell No. & Name
REA−103

Site Name & Address
Pavement o/s 29
Church Street, Reading
RG4 8BA

Drawing Title
PROPOSED SITE PLAN

Scale	1:100	Date	26−06−2025
Drawn By	STS	Checked By	ADN

Drawing Number	Revision
002	A