

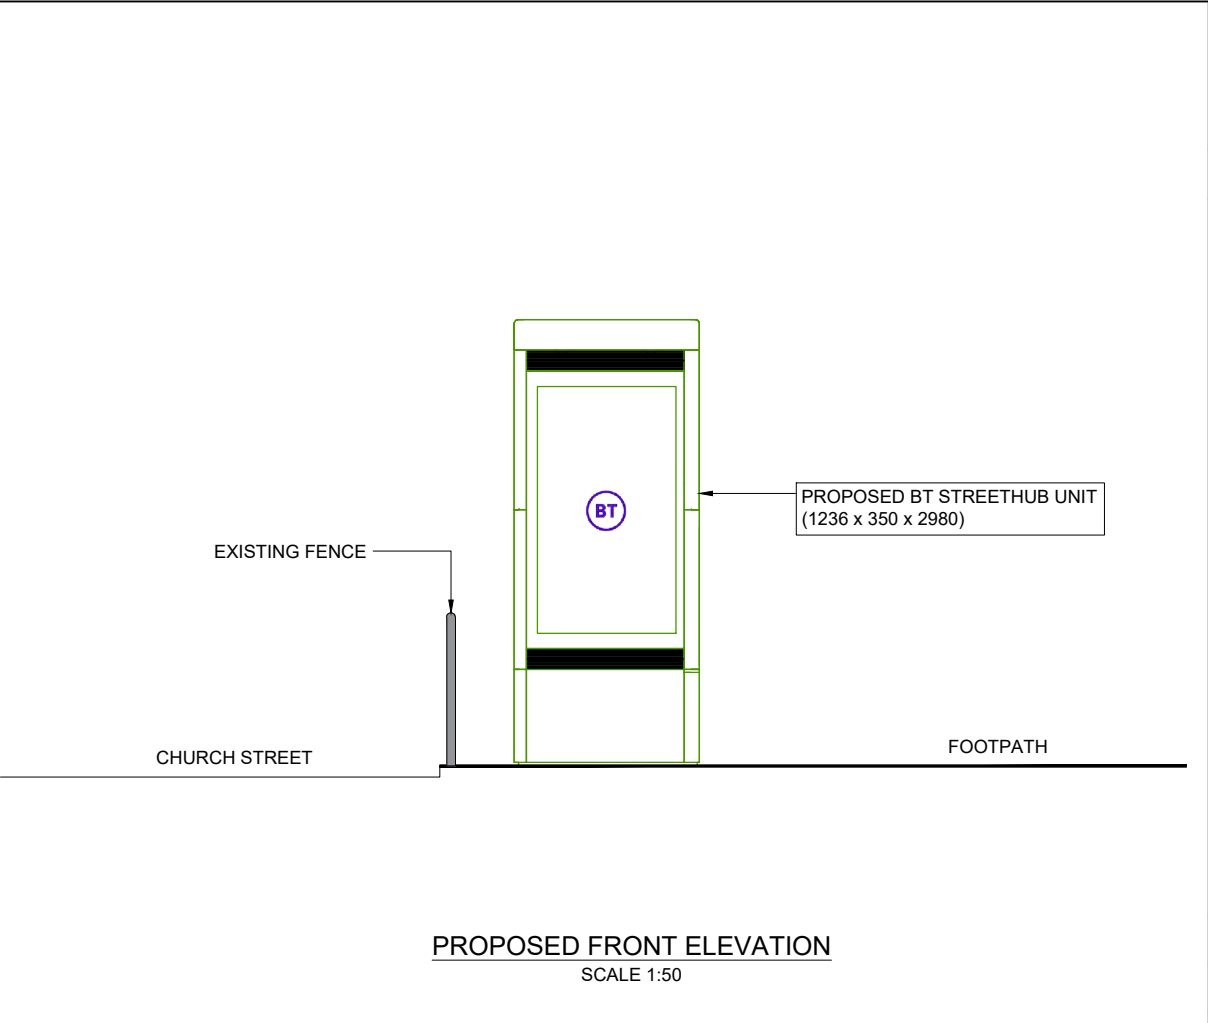
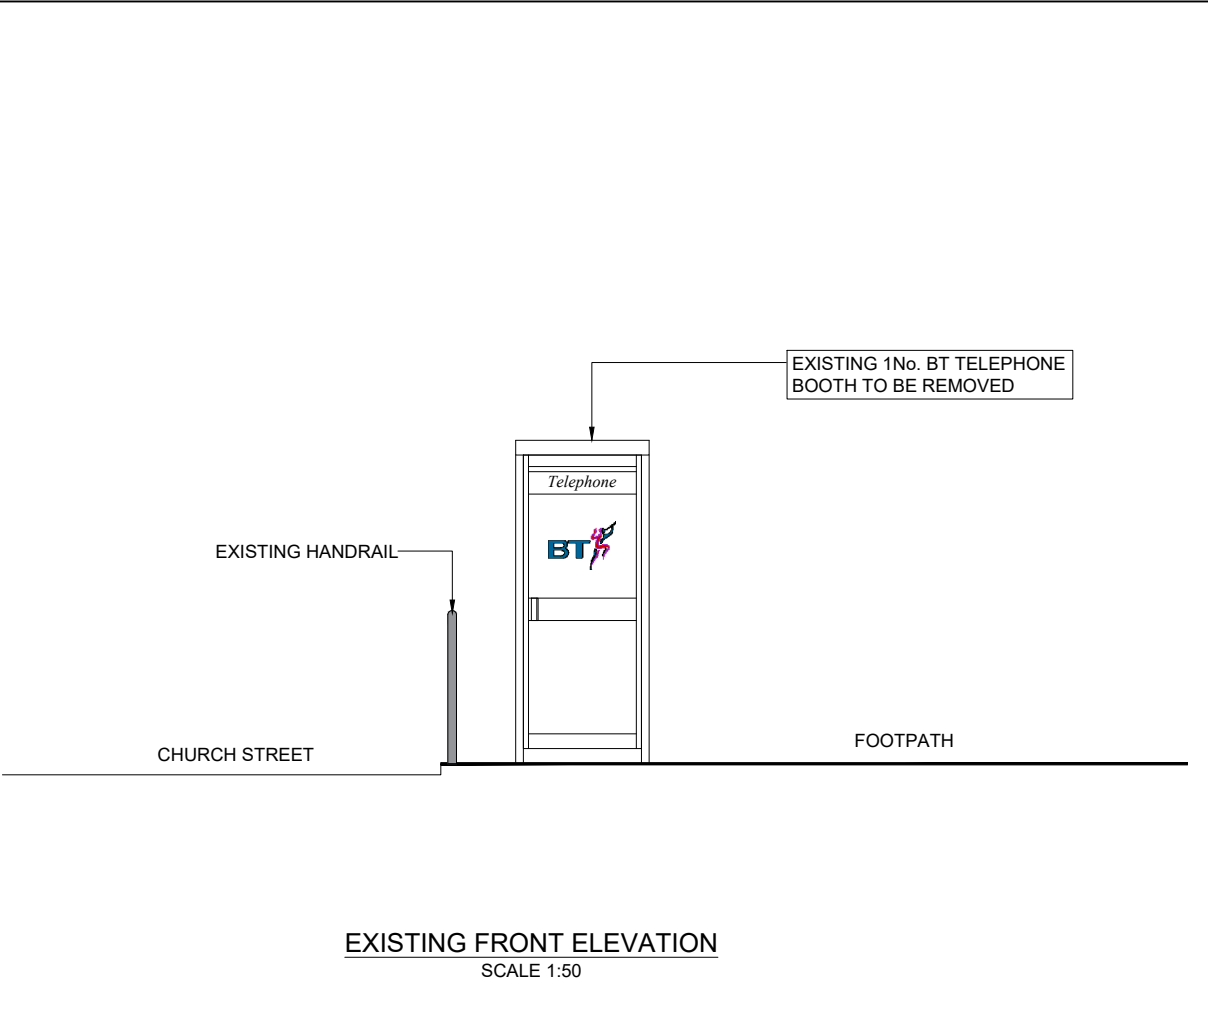


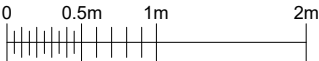

PROPOSED PHOTOMONTAGE
NTS

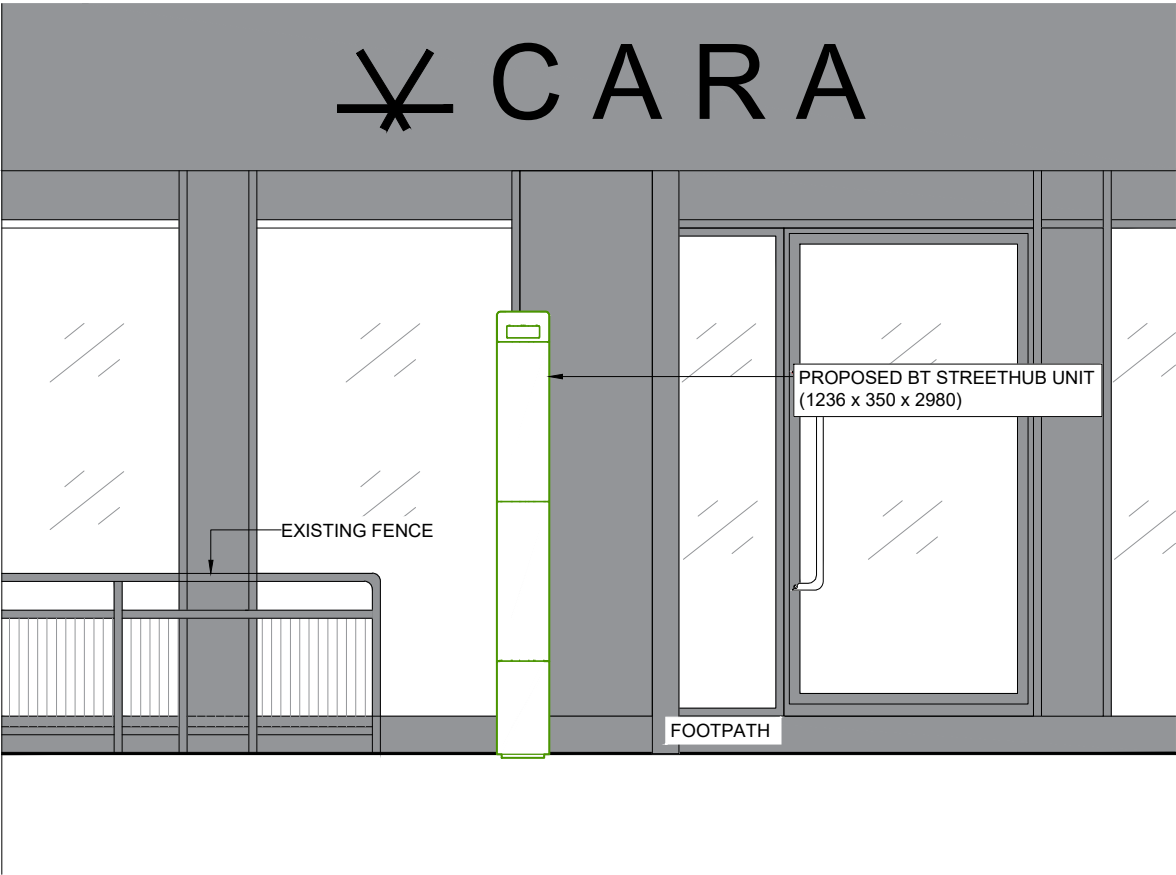

GENERAL NOTES

Use written dimensions only, do not scale from drawing. Use latest revision of all referenced information.

LAT 51.467627 LONG -0.97480032

Rev	Date	Description	Drawn	Chkd
A	26-06-2025	New BT Streethub Structure	STS	ADN



Drg Status PLANNING	
Cell No. & Name REA-103	
Site Name & Address Pavement o/s 29 Church Street, Reading RG4 8BA	
Drawing Title EXISTING AND PROPOSED ELEVATIONS	
Scale 1:50	Date 26-06-2025
Drawn By STS	Checked By ADN
Drawing Number 003	Revision A