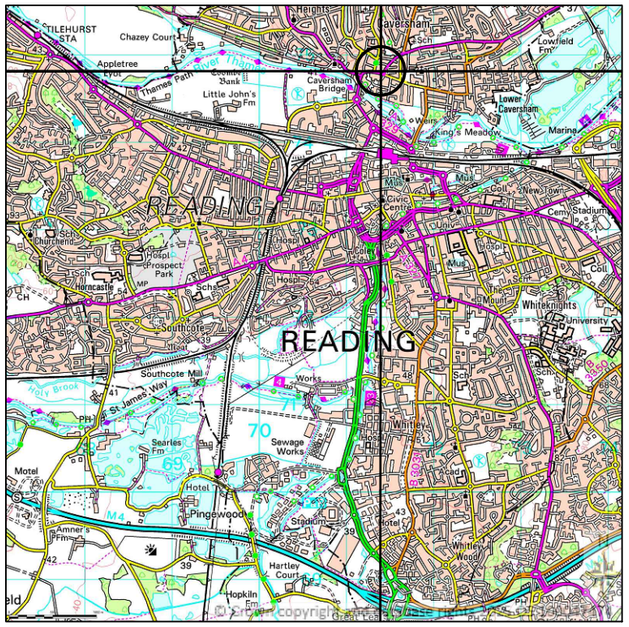

0 500m 1000m 2000m

SITE LOCATION

SCALE 1:50000

Ordnance Survey map extract based upon Landranger map series with the permission of the controller of His Majesty's Stationery Office.
Mitie licence no. 100047474.
Crown copyright.

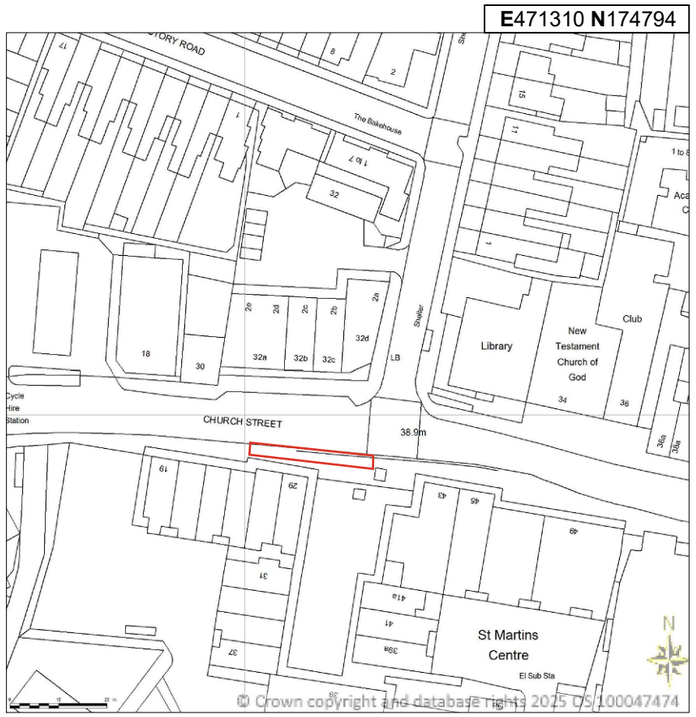

0 10m 20m 30m 40m 50m
5m

DETAILED SITE LOCATION

SCALE 1:1250

Ordnance Survey map extract based upon Landranger map series with the permission of the controller of His Majesty's Stationery Office.
Mitie licence no. 100047474.
Crown copyright.

GENERAL NOTES

Use written dimensions only, do not scale from drawing. Use latest revision of all referenced information.

LAT 51.467627	LONG −0.97480032

Rev	Date	Description	Drawn	Chkd
A	26-06-2025	New BT Streethub Structure	STS	ADN

Drg Status
PLANNING

Cell No. & Name
REA−103

Site Name & Address
Pavement o/s 29
Church Street, Reading
RG4 8BA

Drawing Title
SITE LOCATION MAPS

Scale	As Shown	Date	26−06−2025
Drawn By	STS	Checked By	ADN

Drawing Number	Revision
001	A

ORIGINAL DRAWING SIZE A3