




GENERAL NOTES

Use written dimensions only, do not scale from drawing. Use latest revision of all referenced information.

LAT 51.462234

LONG -0.974842

A	24-06-2025	New BT Streethub Structure	MJS	ADN
Rev	Date	Description	Drawn	Chkd

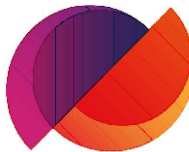

mitie



Drg Status

PLANNING

Cell No. & Name

REA-106



Site Name & Address

Pavement o/s Great Brigham Mead,
Caversham Road,
Reading RG1 8DJ

Drawing Title



SITE LOCATION MAPS

Scale	As Shown	Date	24-06-2025
Drawn By	MJS	Checked By	ADN
Drawing Number			Revision
001			A

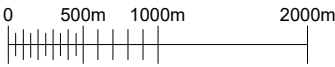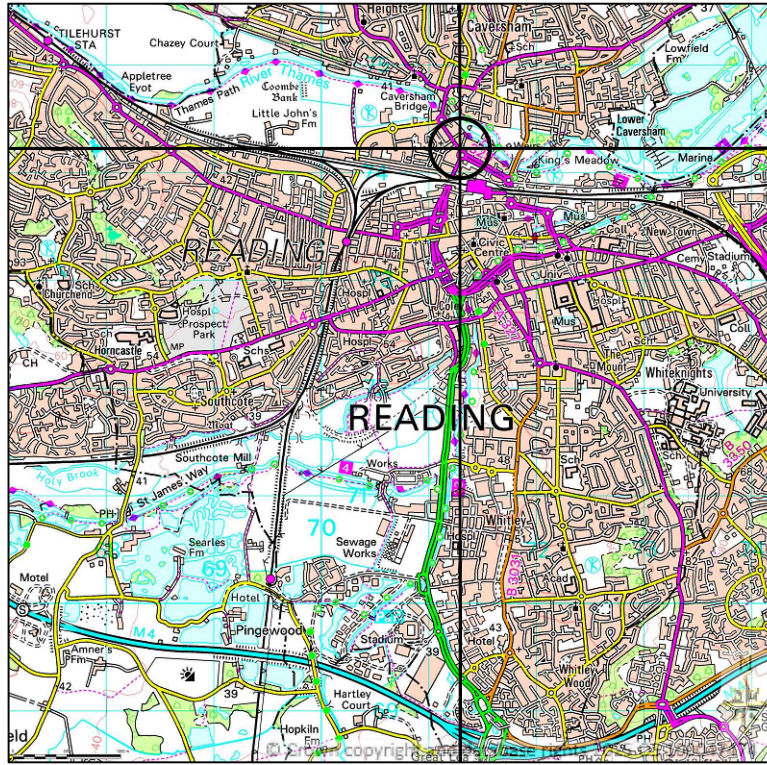

SITE LOCATION
SCALE 1:50000

Ordnance Survey map extract based upon Landranger map series with the permission of the controller of His Majesty's Stationery Office.
Mitie licence no. 100047474.
Crown copyright.

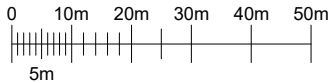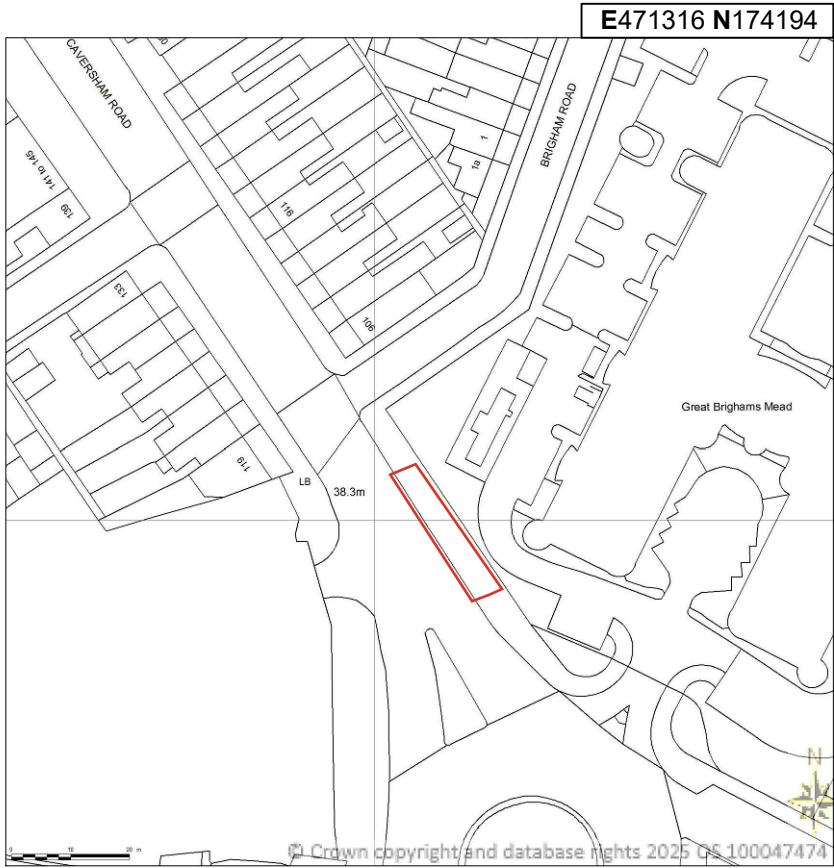

DETAILED SITE LOCATION
SCALE 1:1250

Ordnance Survey map extract based upon Landranger map series with the permission of the controller of His Majesty's Stationery Office.
Mitie licence no. 100047474.
Crown copyright.