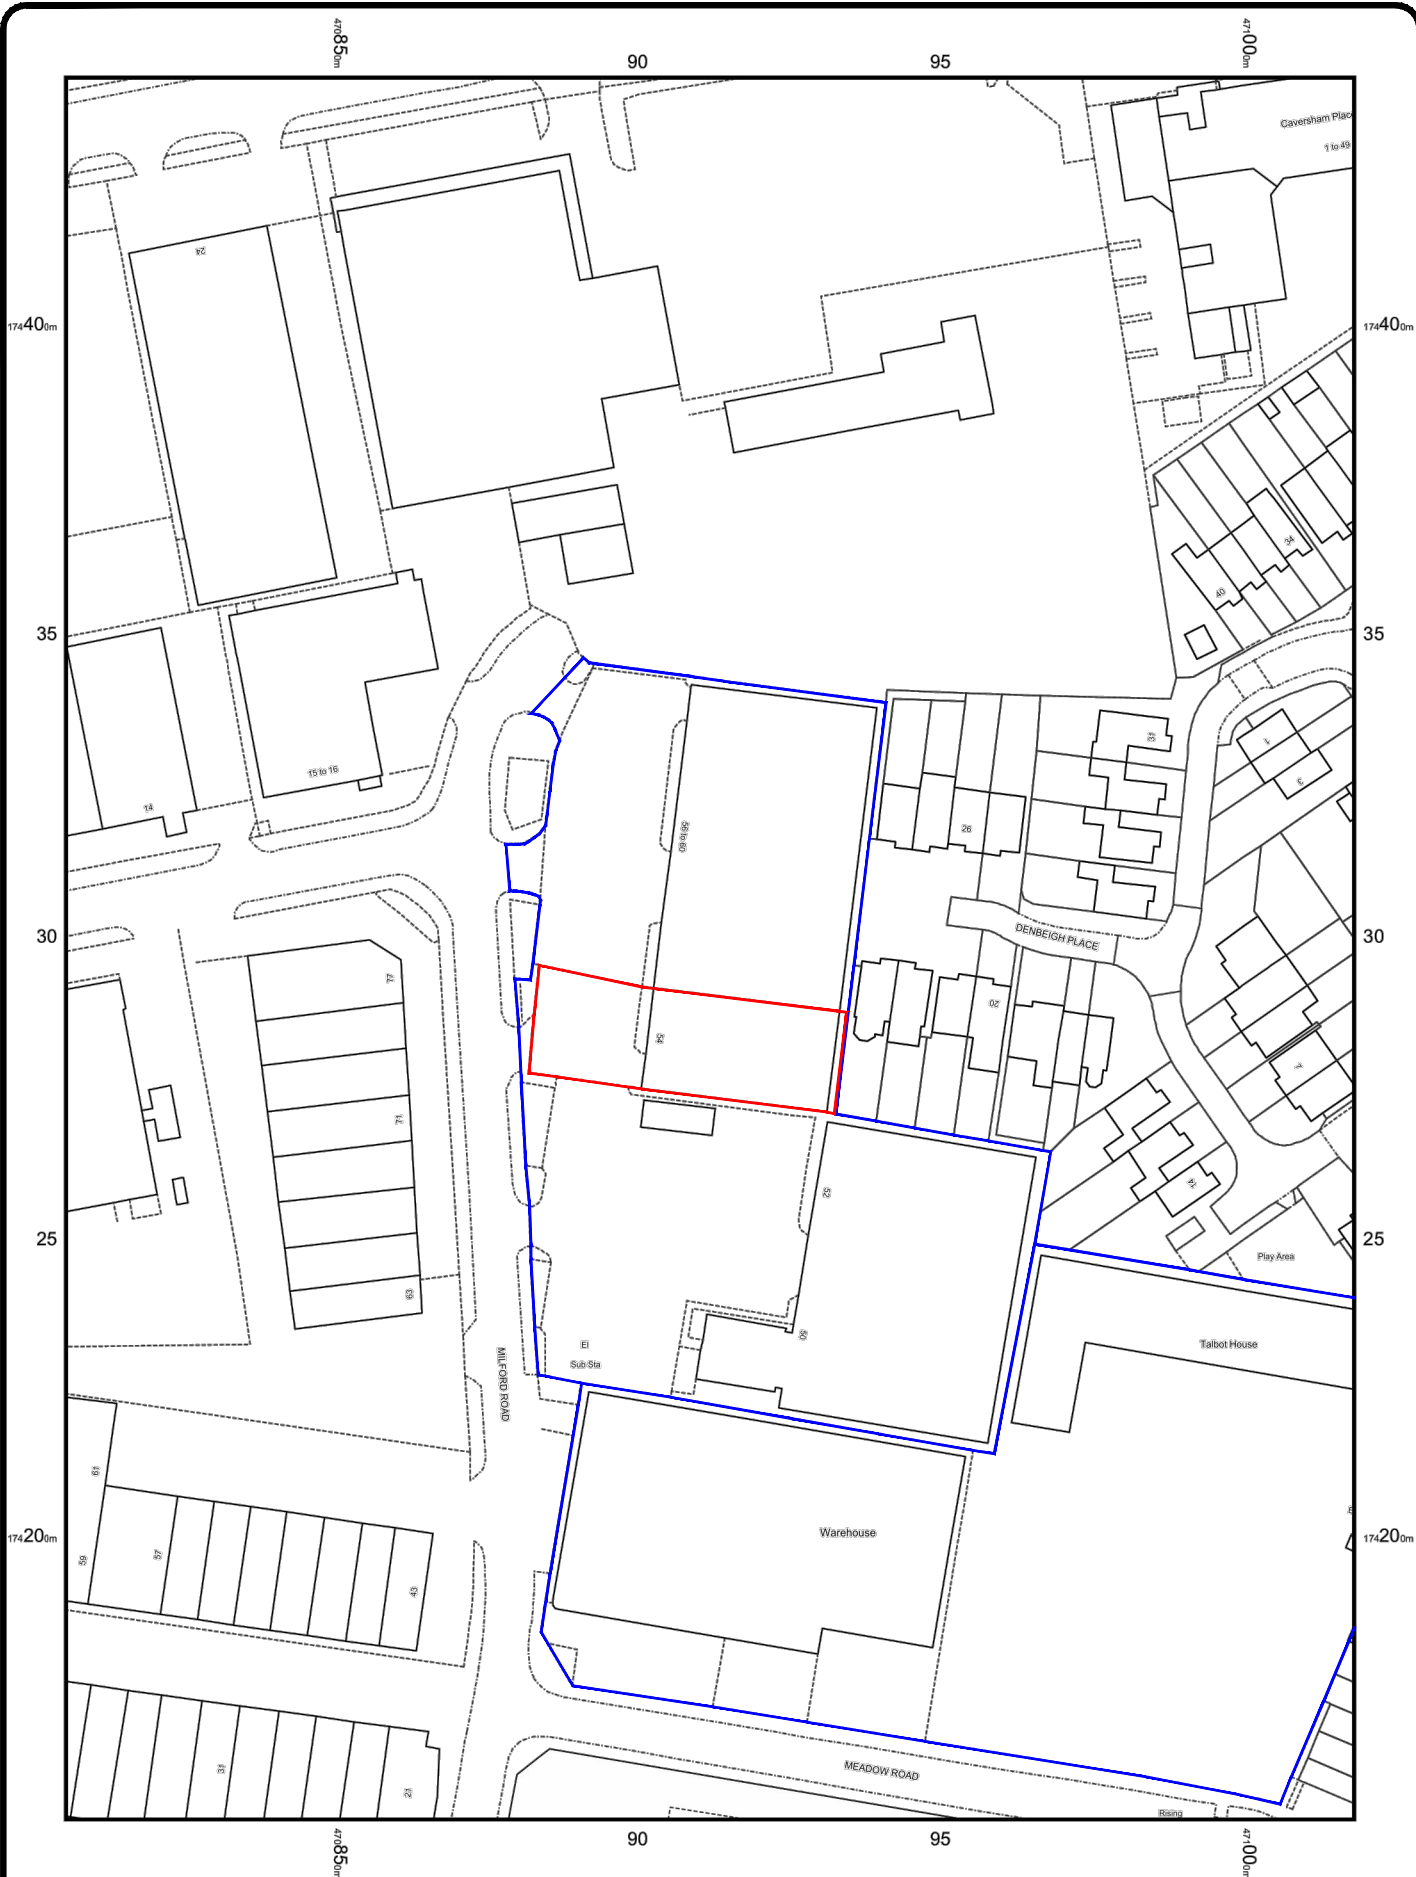


Unit 54  
Milford Commercial Estate  
Milford Road  
Reading  
Berkshire

#### Location Plan

Drawing No **JHP RS435 - 007**

Scale **A4@1:1250**

Revision

Date **Sep 2025**