



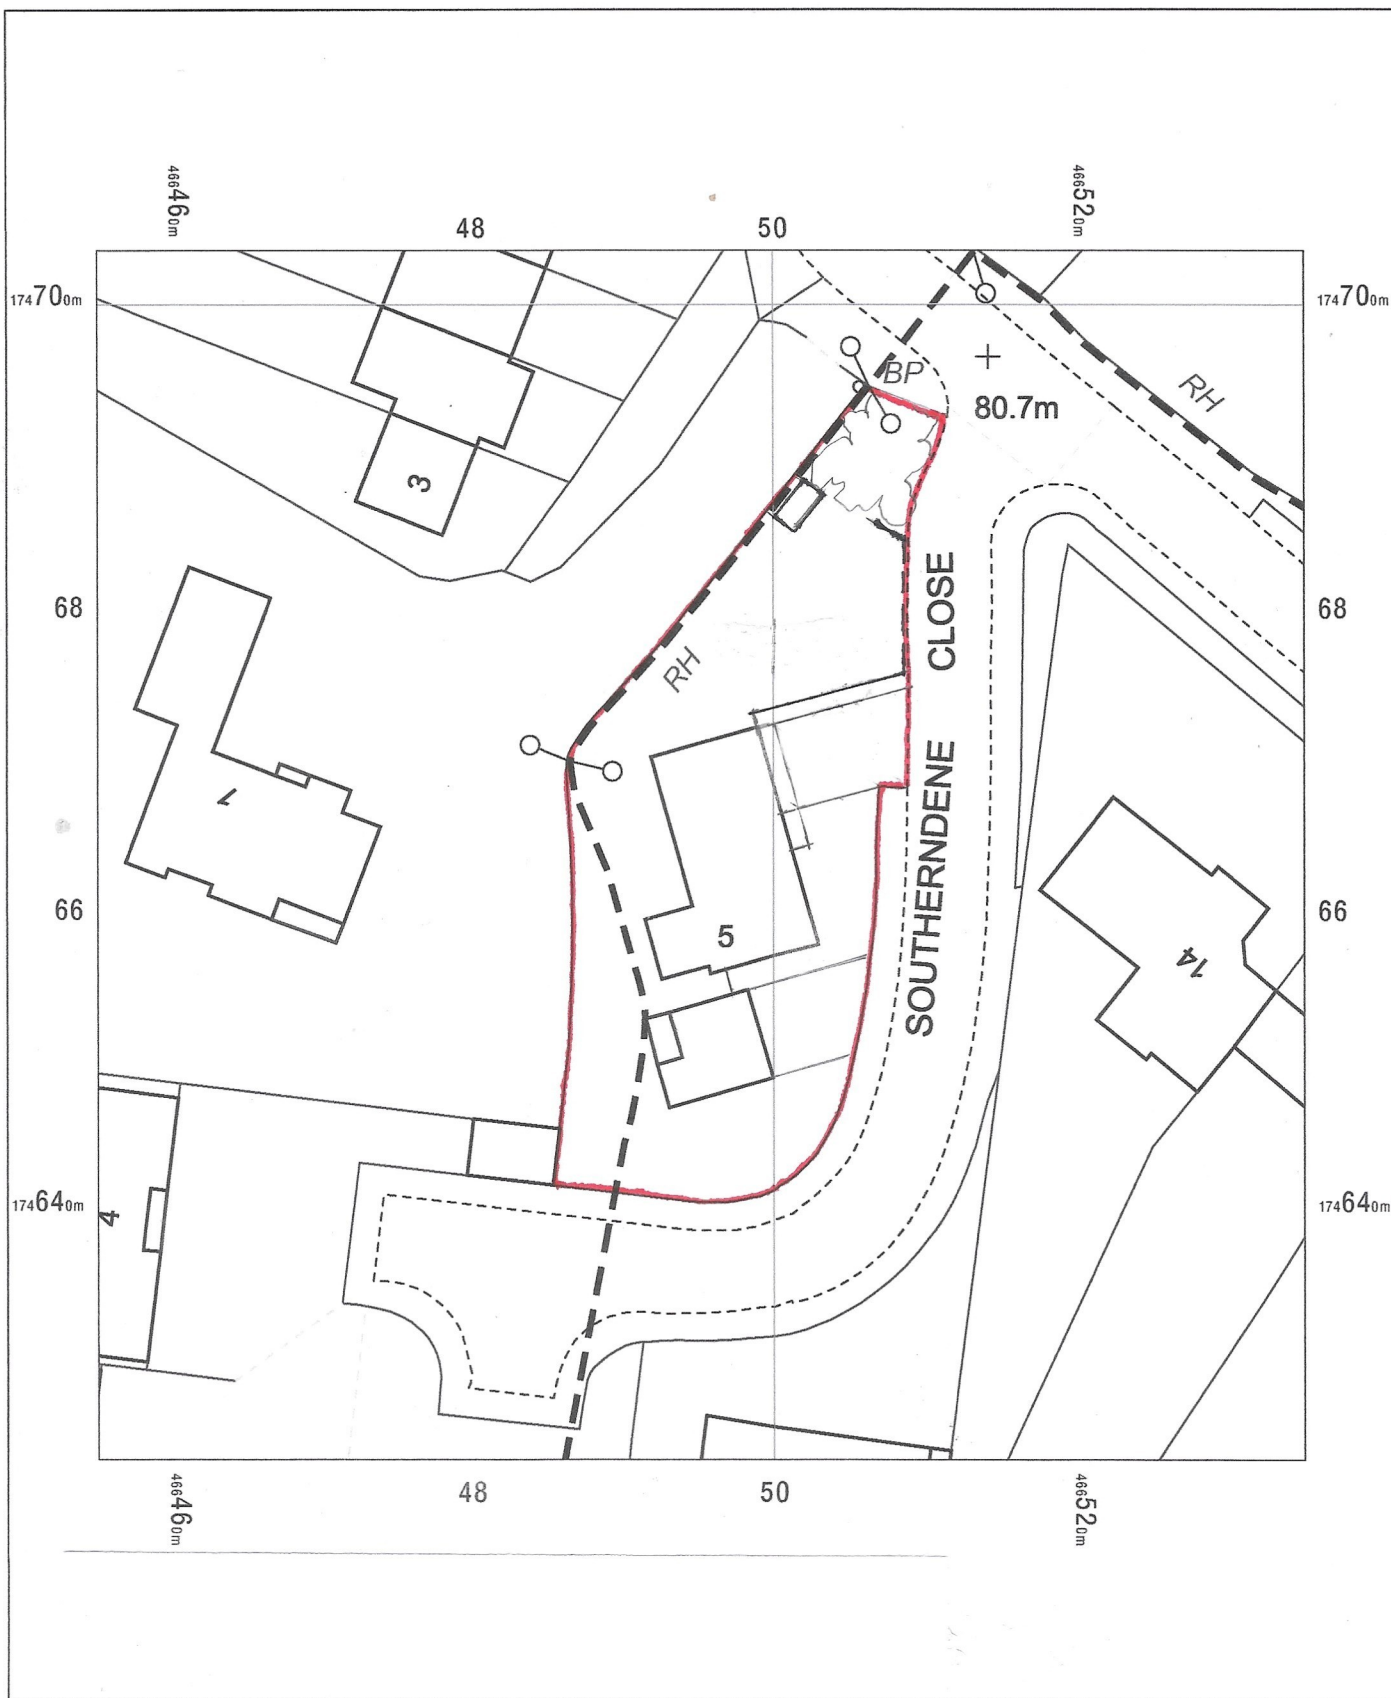

1:500 SCALE

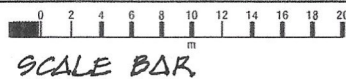



block plan

5 Southerndene Close,  
Tilehurst,  
Reading,  
RG31 6ND

OS MasterMap 1250/2500/10000 scale  
Monday, November 20, 2023, ID: LAT-01136602  
[www.latitudemaps.co.uk](http://www.latitudemaps.co.uk)

1:500 scale print at A4, Centre: 466495 E, 174664 N

©Crown Copyright Ordnance Survey. Licence no. AC0000806982

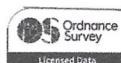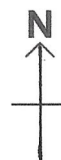

**LATITUDE**  
MAPPING