




This drawing is protected under Copyright and at no time must any portion of this drawing be reproduced or copied in anyway without the permission of Morgan Lovell.
All dimensions must be checked on site, do not scale, other than for planning purposes.

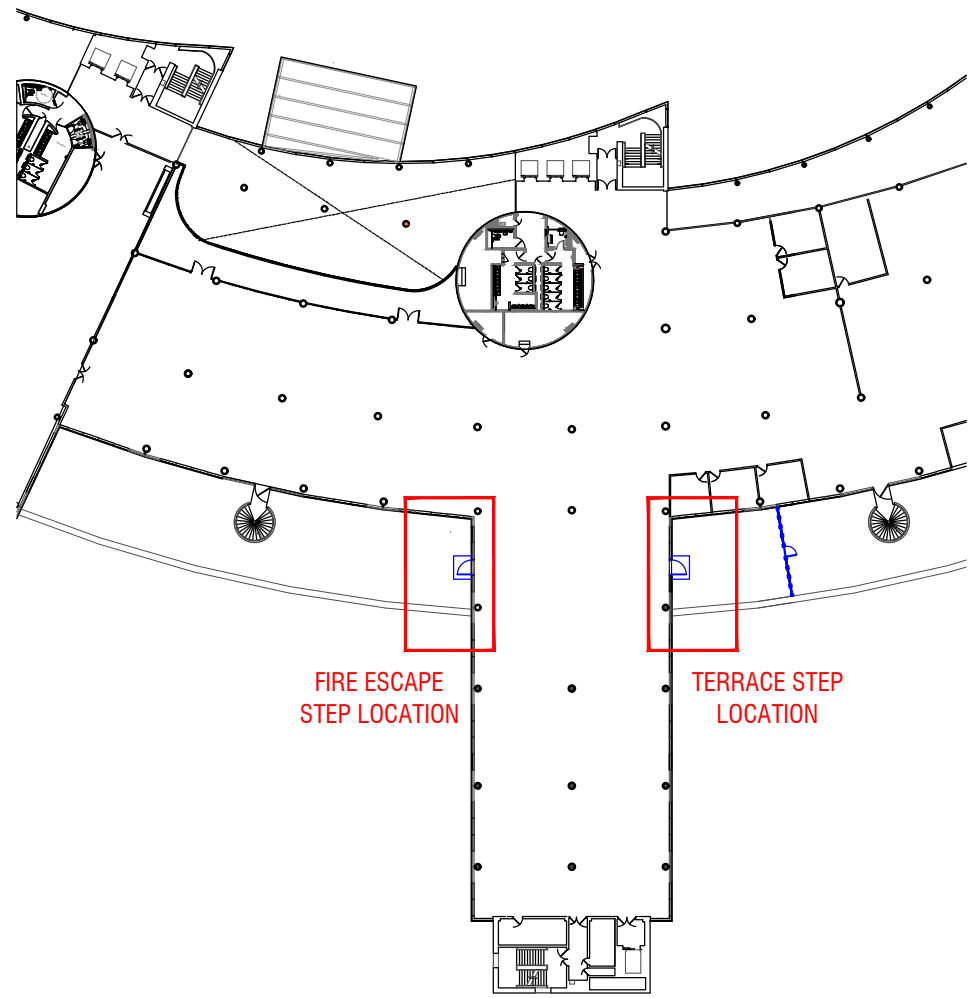


LOCATION PLAN

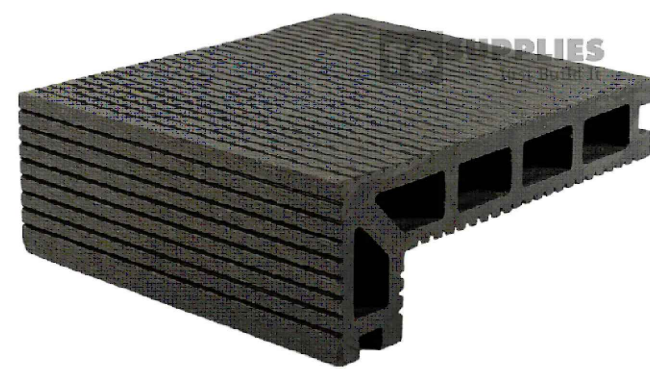

GREY WOODGRAIN COMPOSITE DECKING STEP BOARD

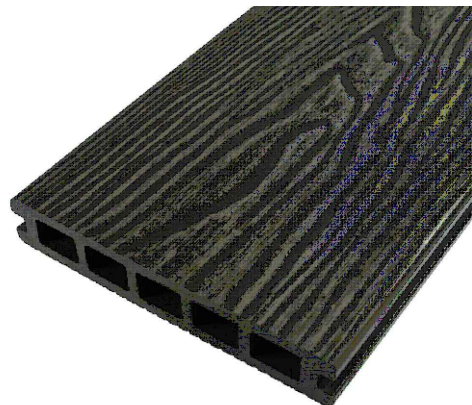

GREY WOODGRAIN COMPOSITE DECKING BOARD

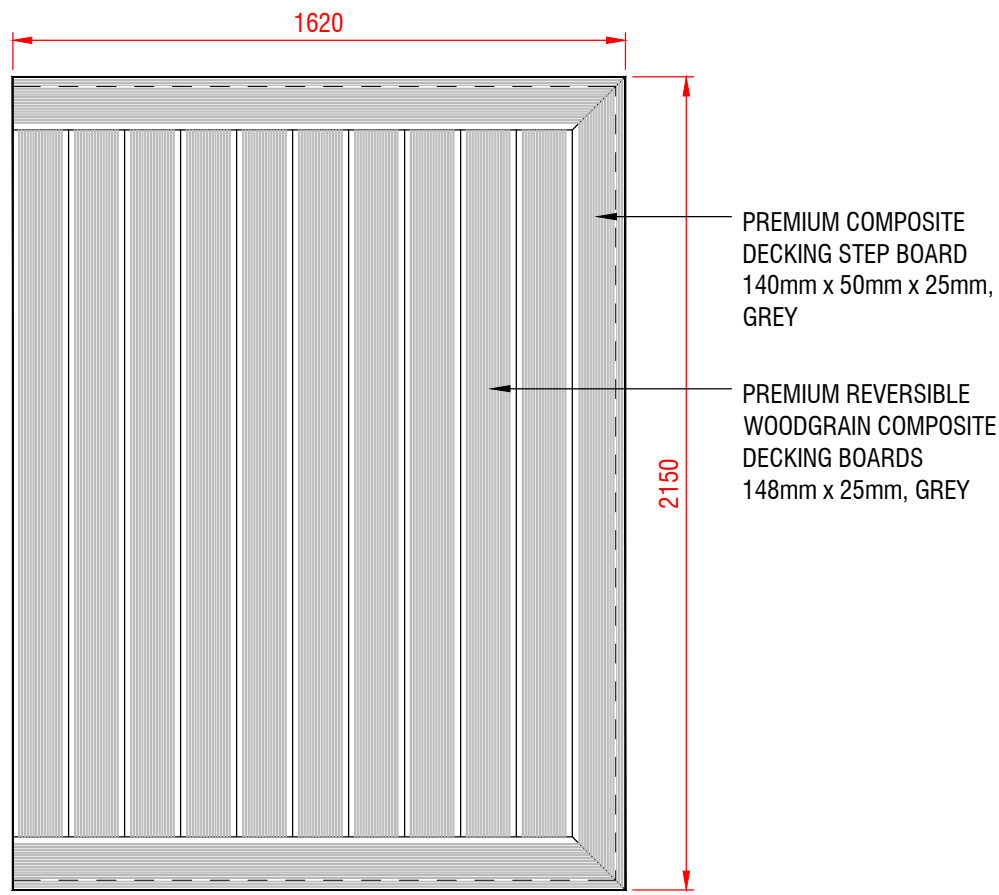


PLAN VIEW STEP DETAIL (SCALE 1:20)




FRONT VIEW



SIDE VIEW

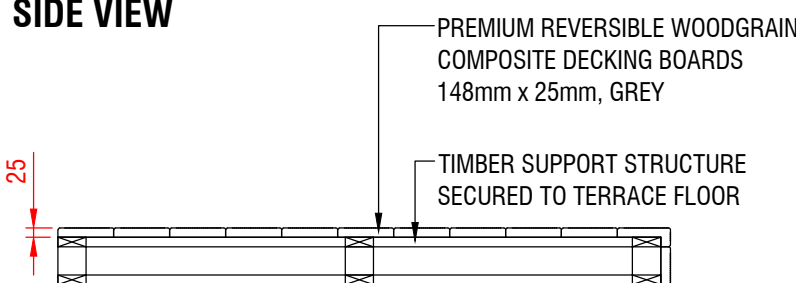

SECTION THROUGH

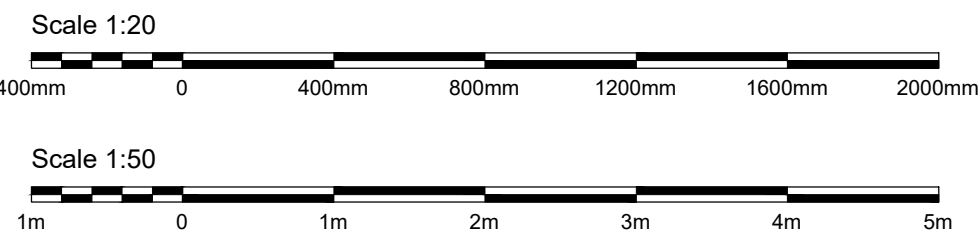

Rev	Description	By	Date

Rev	Description	By	Date
-----	-------------	----	------

INFORMATION

Morgan Lovell

MAXIS 1 Western Road Bracknell Berkshire RG12 1RT
T: 0134 435 3800 E: contact@morganlovell.com
W: http://www.morganlovell.com


Client
ALCHEMY ASSET MGT

Project
**READING INTERNATIONAL
READING
RG2 6DH**

Title
**FIRST FLOOR - SUITE C
STEP DETAILS**


Scale	Date	Designer/Drawn By	Checked By / Date
AS SHOWN	06/02/2025	CL/CM	

Drawing Number	Project No.	Floor	Drawing No.	Rev
MA6508	1	P004		

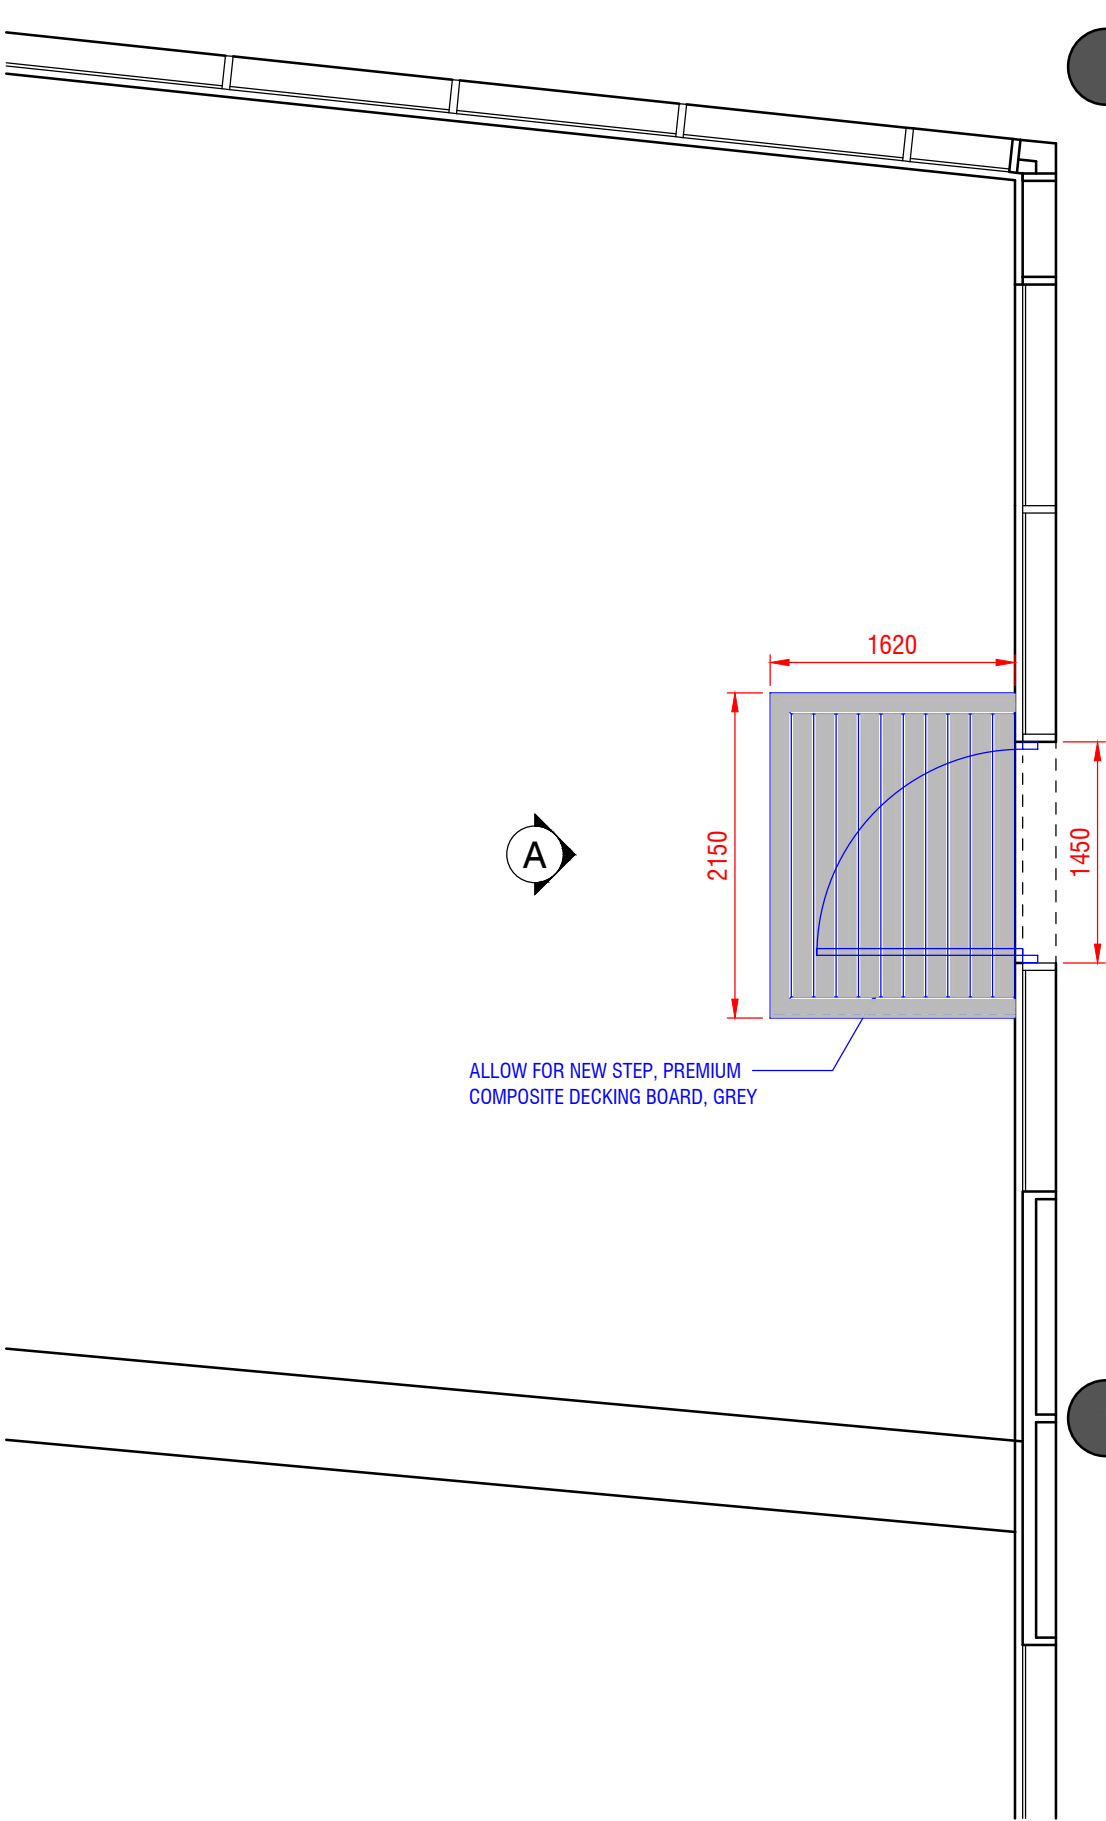


PLAN VIEW

FIRE ESCAPE DOOR LOCATION
(SCALE 1:50)

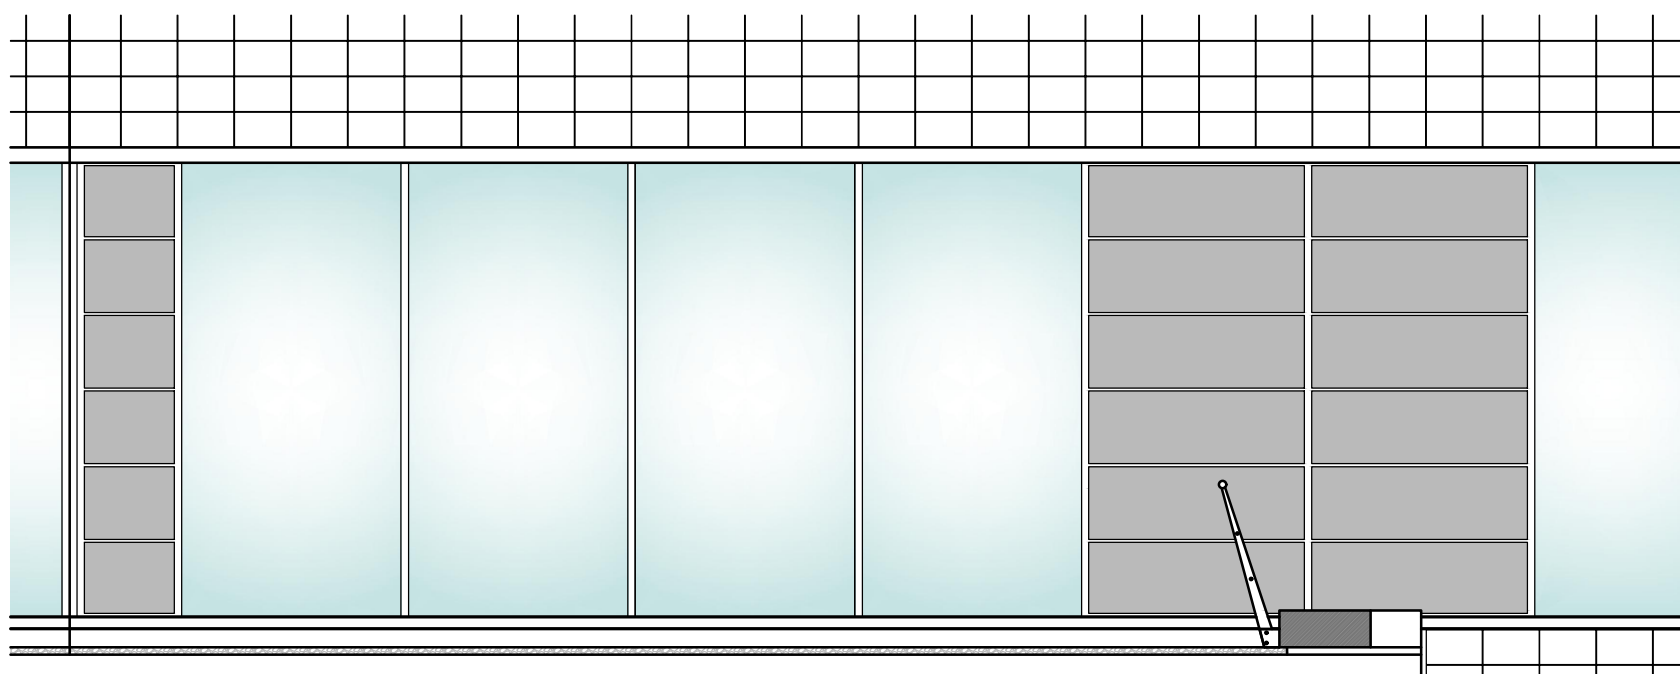


EXISTING ELEVATION ON 'A'

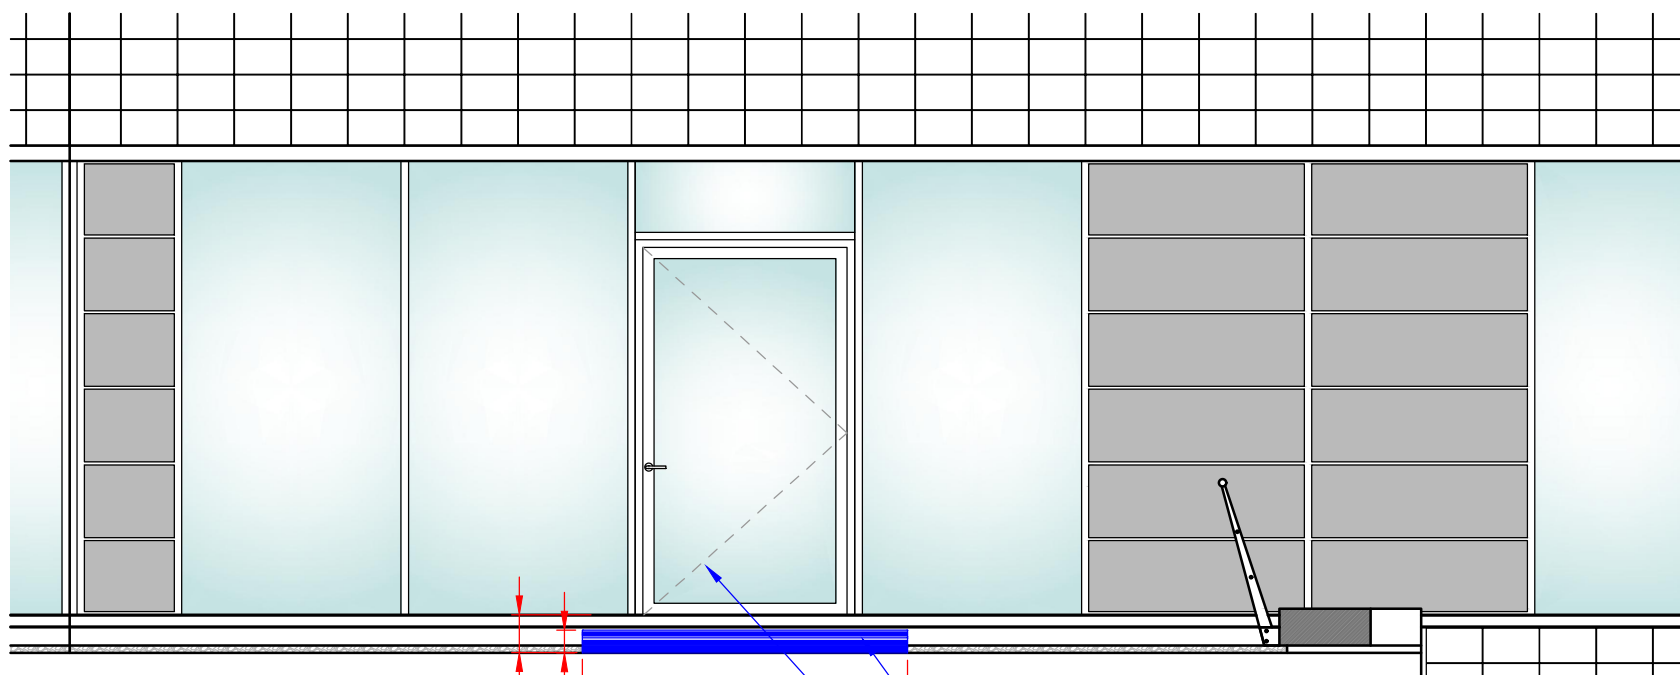


PROPOSED ELEVATION ON 'A'

NEW STEP, COMPOSITE DECKING CONSTRUCTION, GREY, 150mm HIGH
NEW SINGLE DOUBLE-GLAZED, ALUMINIUM FRAMED FIRE DOOR. (FRAME TO MATCH EXISTING MULLION COLOUR, RAL7011)

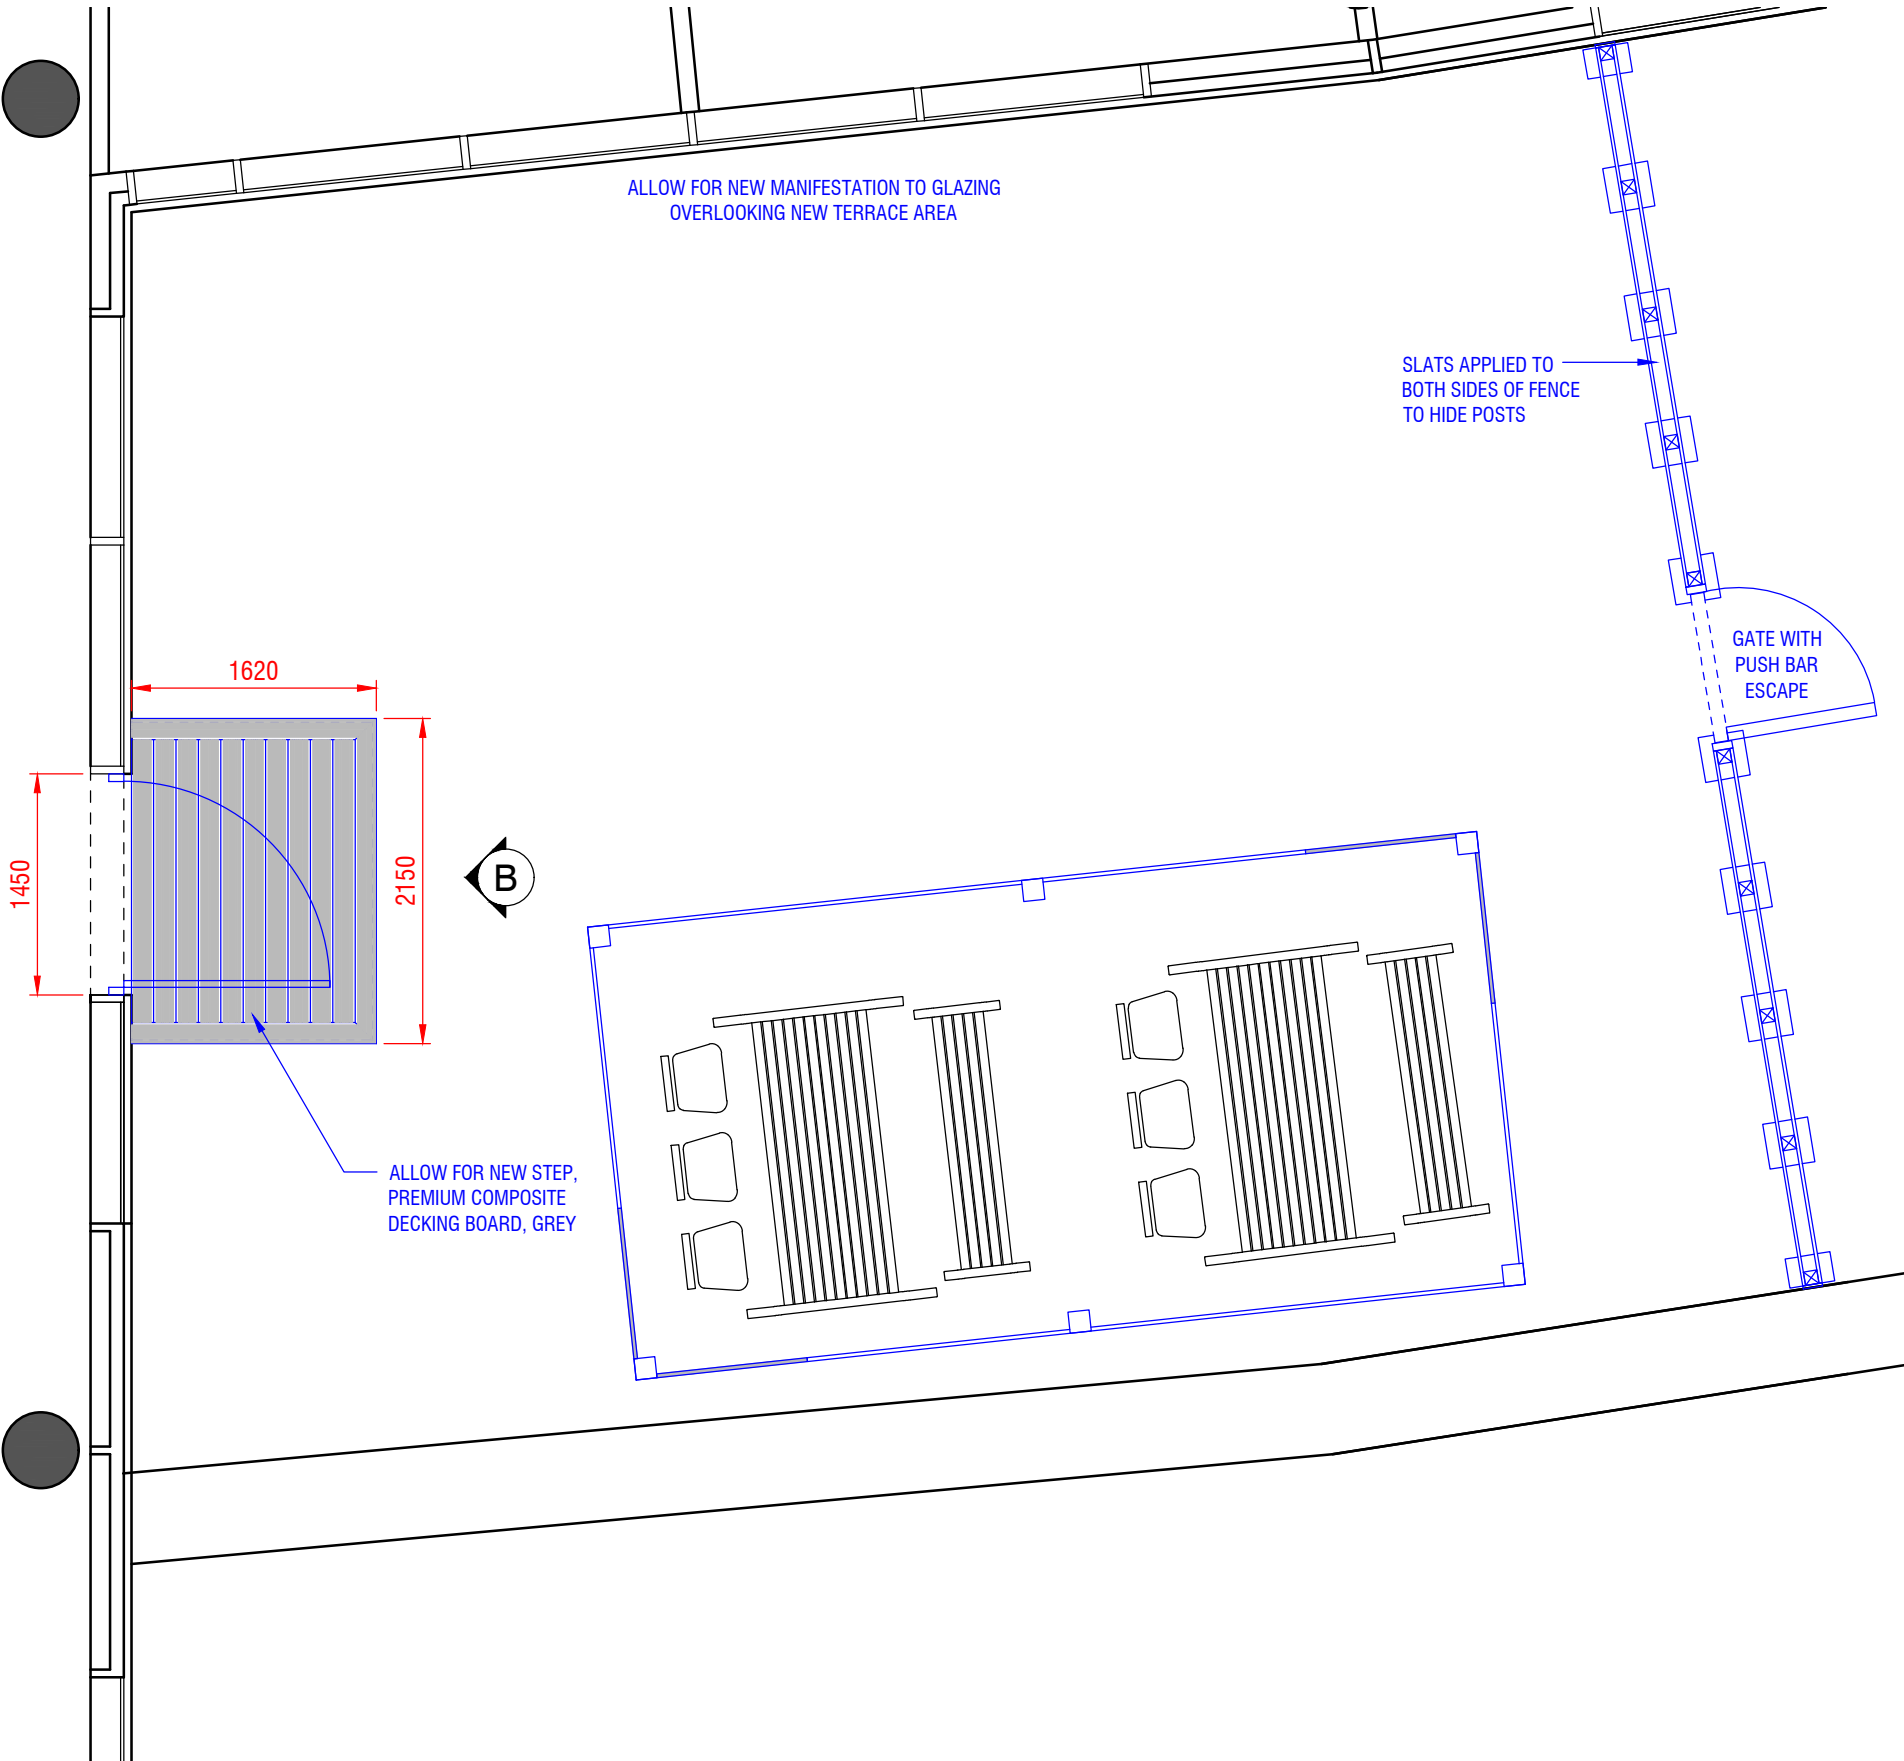


PLAN VIEW

TERRACE DOOR LOCATION
(SCALE 1:50)

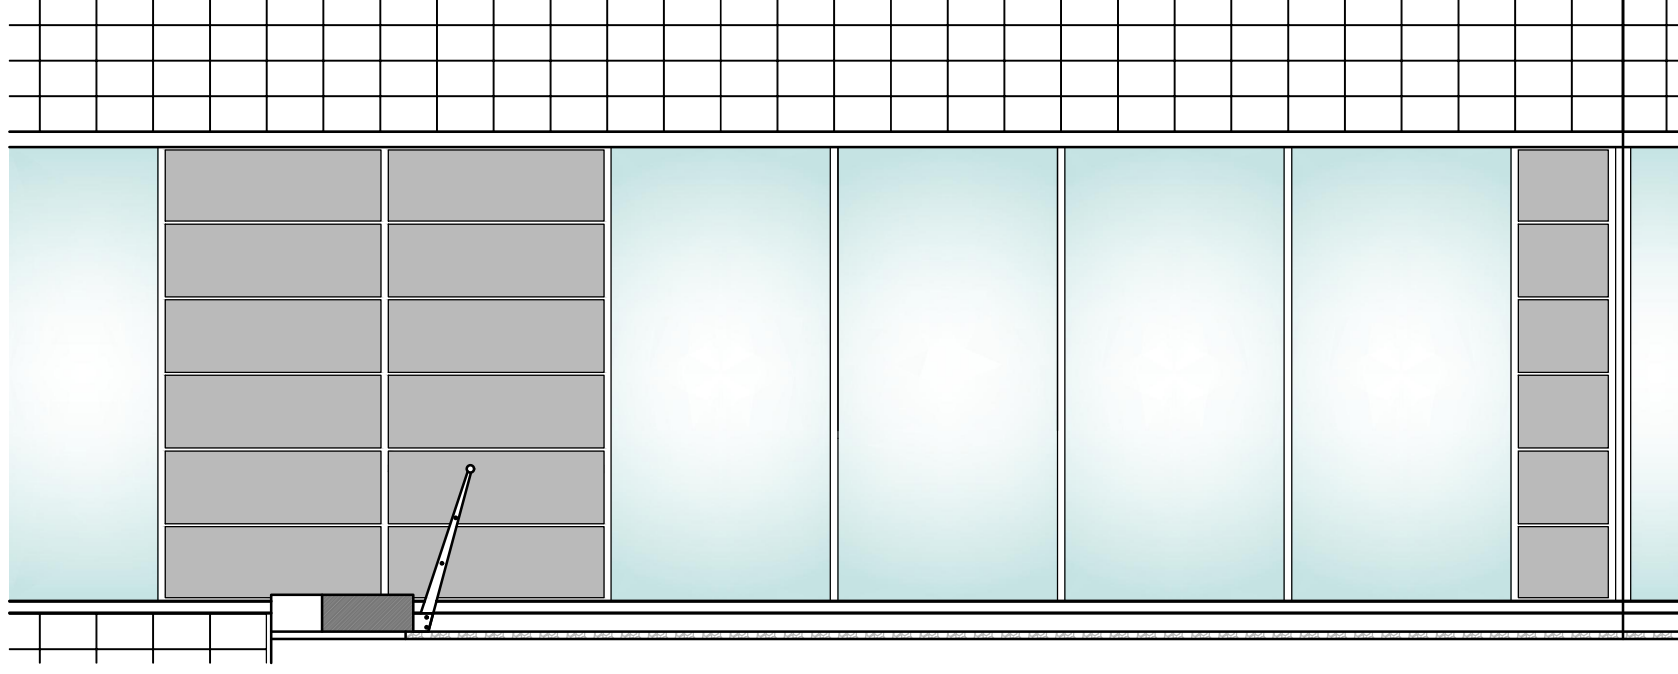

EXISTING ELEVATION ON 'B'

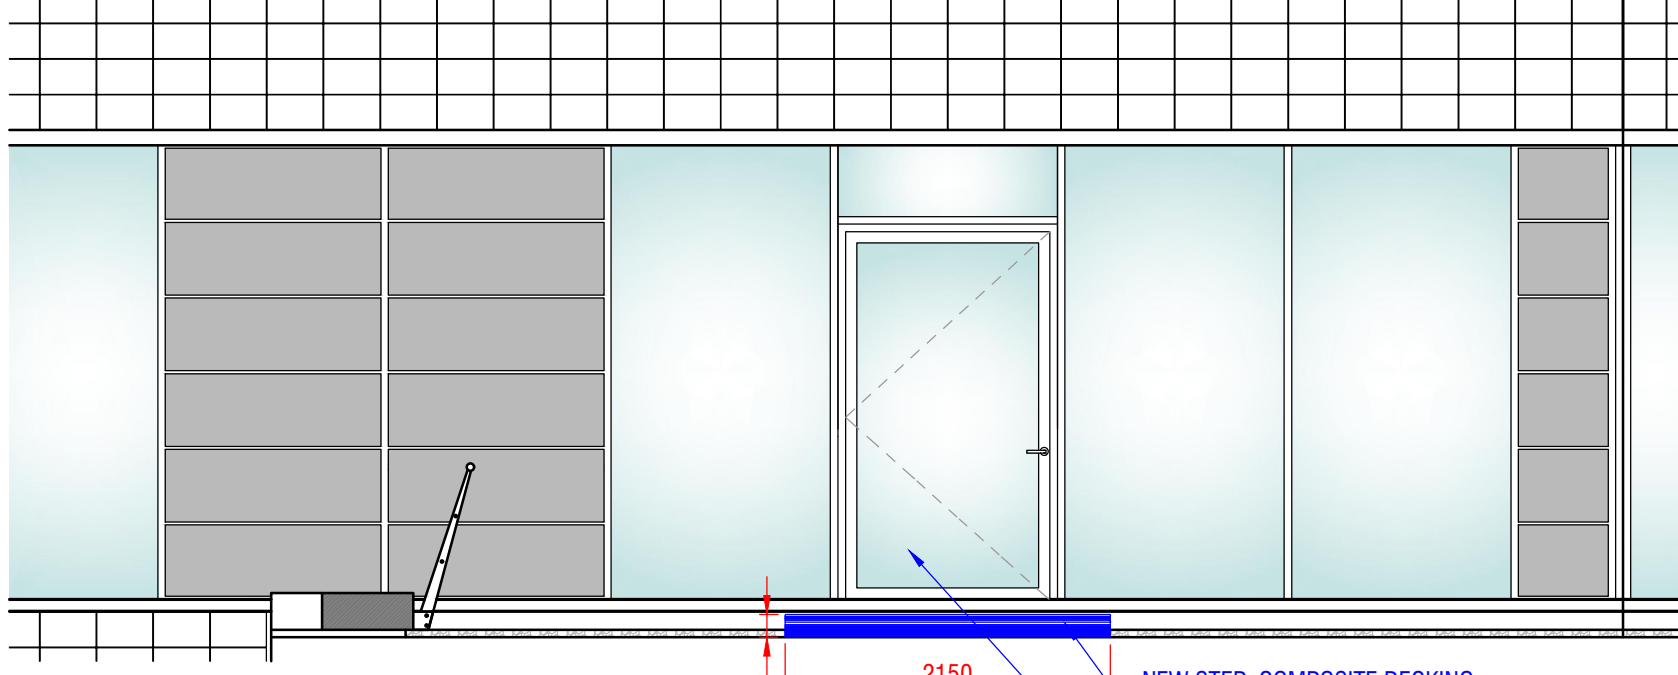

PROPOSED ELEVATION ON 'B'

NEW STEP, COMPOSITE DECKING CONSTRUCTION, GREY, 150mm HIGH
NEW SINGLE DOUBLE-GLAZED, ALUMINIUM FRAMED FIRE DOOR. (FRAME TO MATCH EXISTING MULLION COLOUR, RAL7011)