



This drawing is protected under Copyright and at no time must any portion of this drawing be reproduced or copied in anyway without the permission of Morgan Lovell.

All dimensions must be checked on site, do not scale, other than for planning purposes.

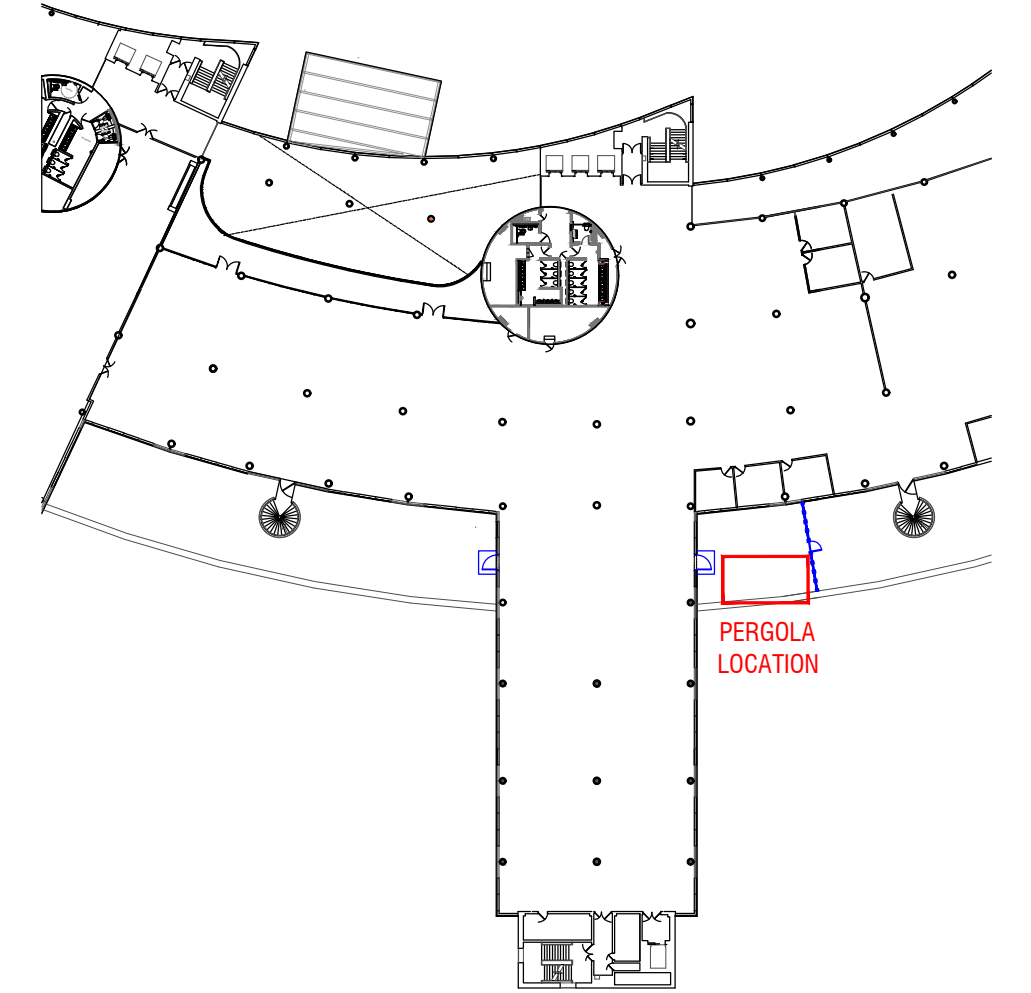


LOCATION PLAN

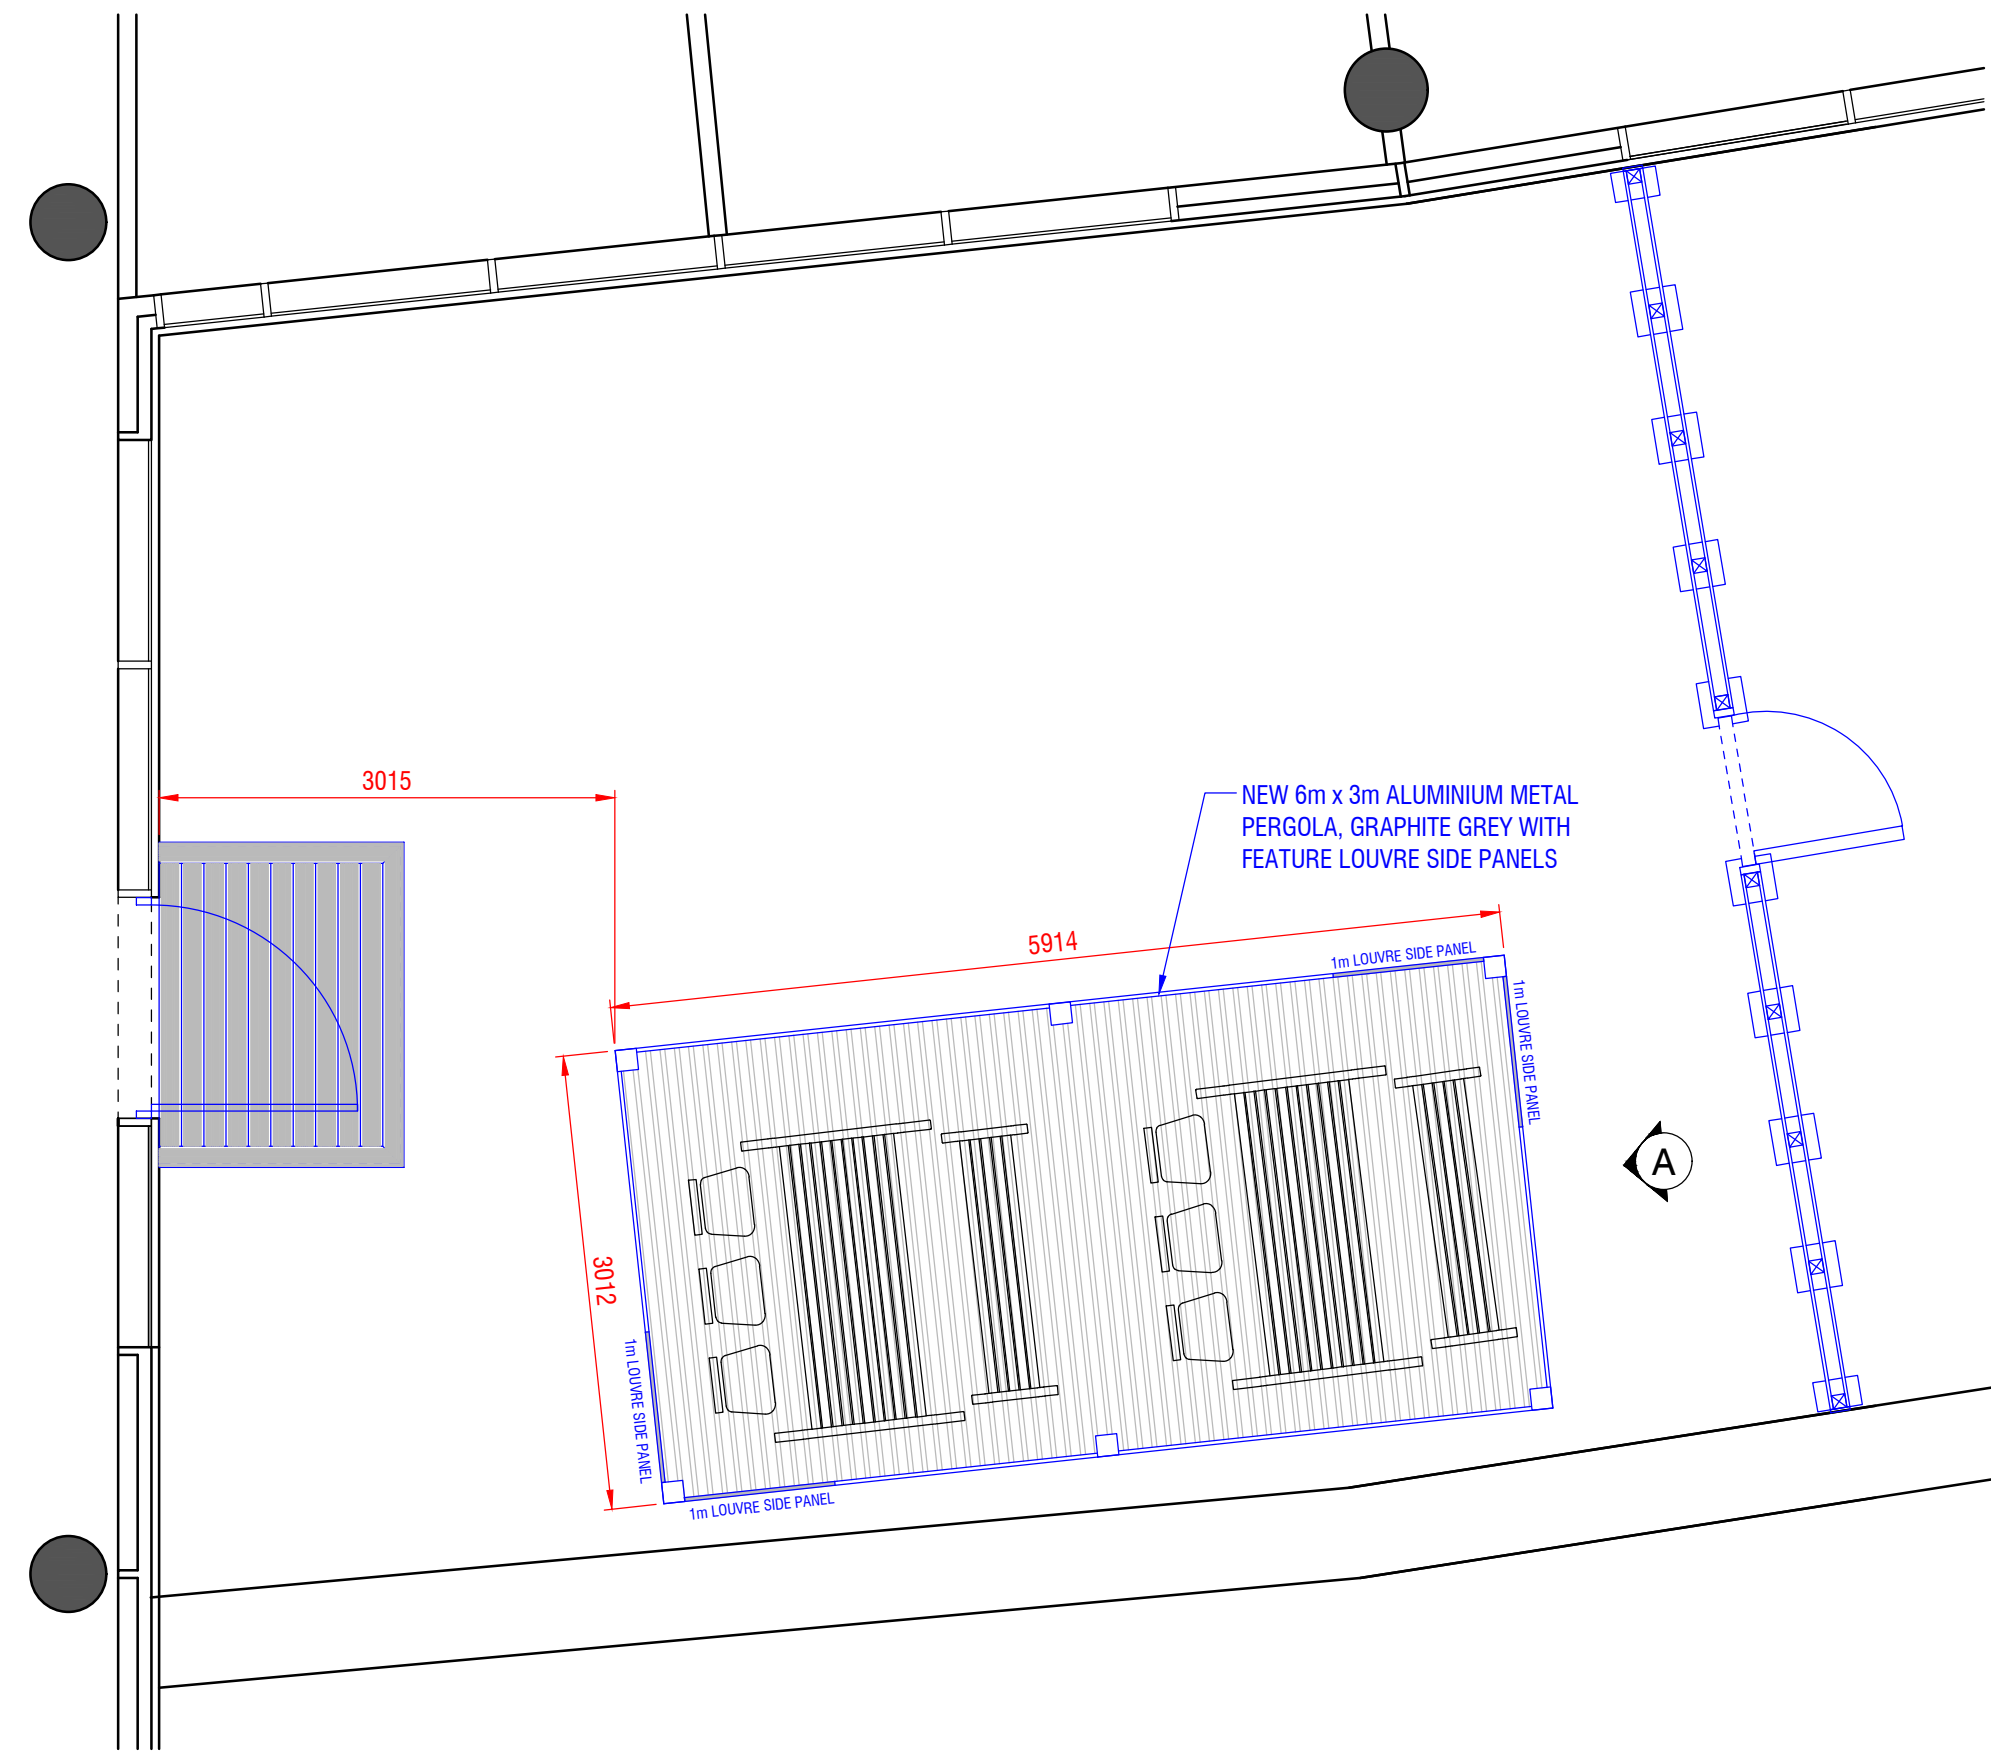


PLAN VIEW

TERRACE PERGOLA LOCATION

(SCALE 1:50)

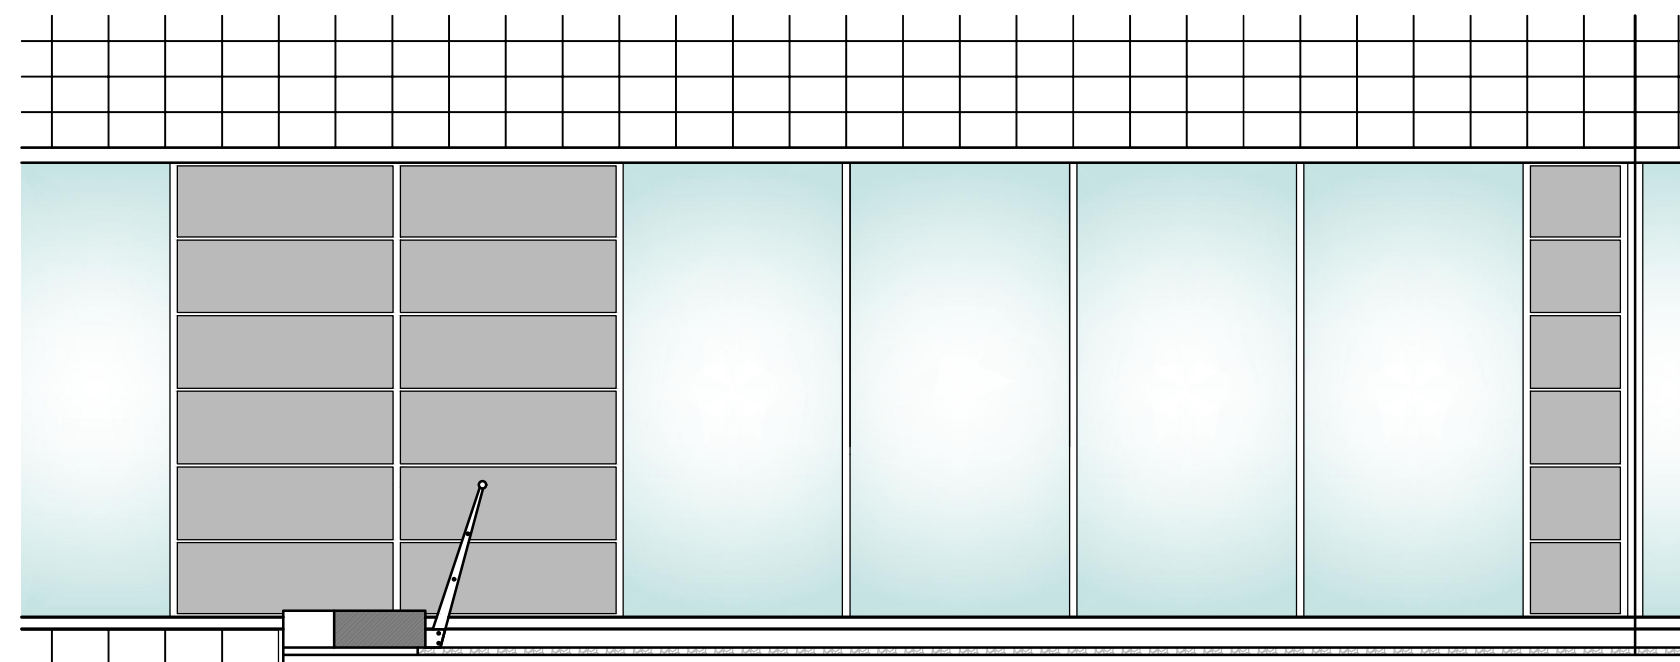

EXISTING ELEVATION ON 'A'

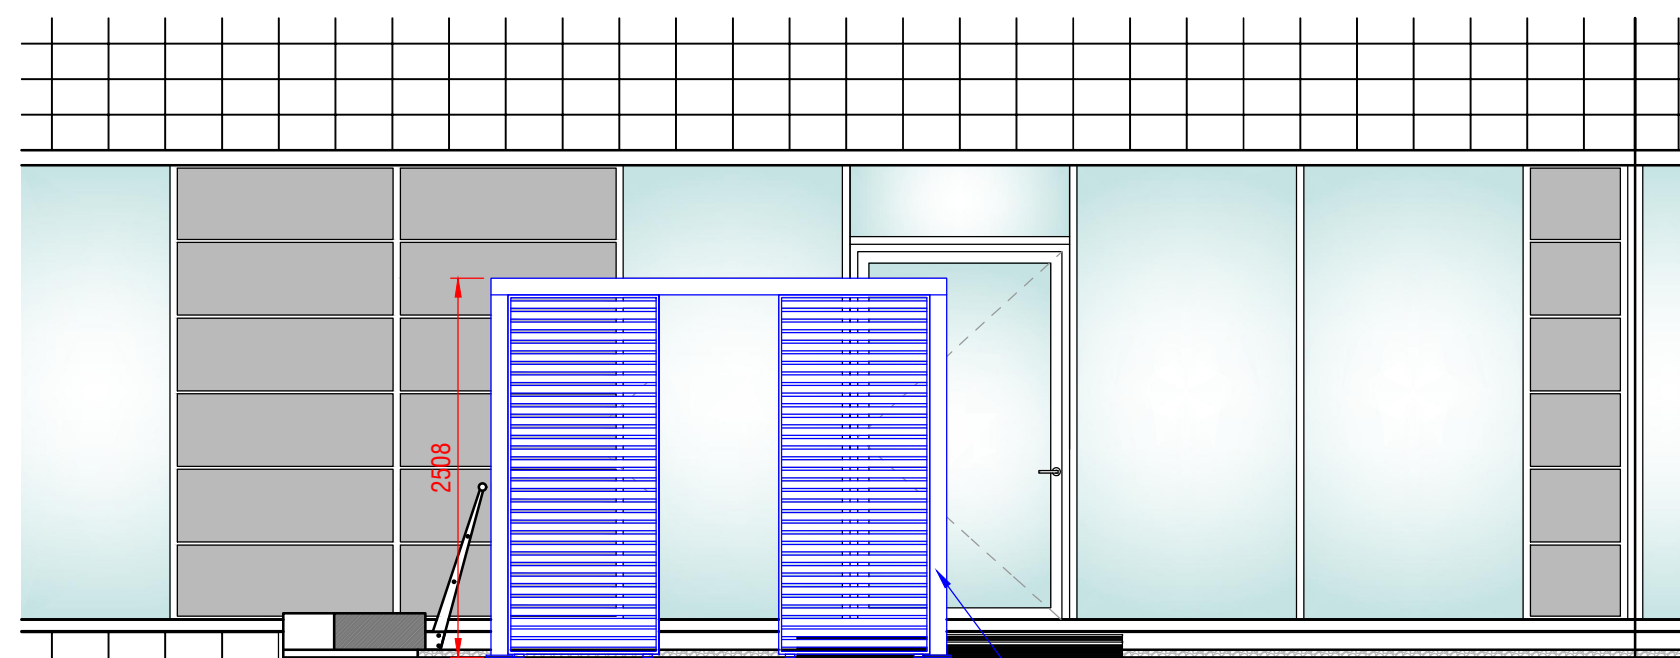**PROPOSED ELEVATION ON 'A'**

NEW 6m x 3m ALUMINIUM METAL PERGOLA, GRAPHITE GREY WITH FEATURE LOUVRE SIDE PANELS



LOUVRED SIDE PANEL
1m



METAL PERGOLA IN GRAPHITE GREY
6.0m x 3.0m

[illegible]

Rev	Description	By	Date
-----	-------------	----	------

INFORMATION

Morgan Lovell

MAXIS 1 Western Road Bracknell Berkshire RG12 1RT
T: 0134 435 3800 E: contact@morganlovell.com
W: <http://www.morganlovell.com>

Client	
--------	--

ALCHEMY ASSET MGT

Project	
---------	--

READING INTERNATIONAL
READING
RG2 6DH

— — — —

Title

**FIRST FLOOR - SUITE C
PERGOLA DETAILS**

Scale 1:50@A1	Date 06/02/2025	Designer/Drawn By CL/CM	Checked By / Date
------------------	--------------------	----------------------------	-------------------

Drawing Number

Project No.	Floor	Drawing No.	Rev
MA6508	1	P006	