


Location Plan

Site Address: Easting: 471396 Northing: 168877

Date Produced: 29-Sep-2025

Scale: 1:1250 @A3

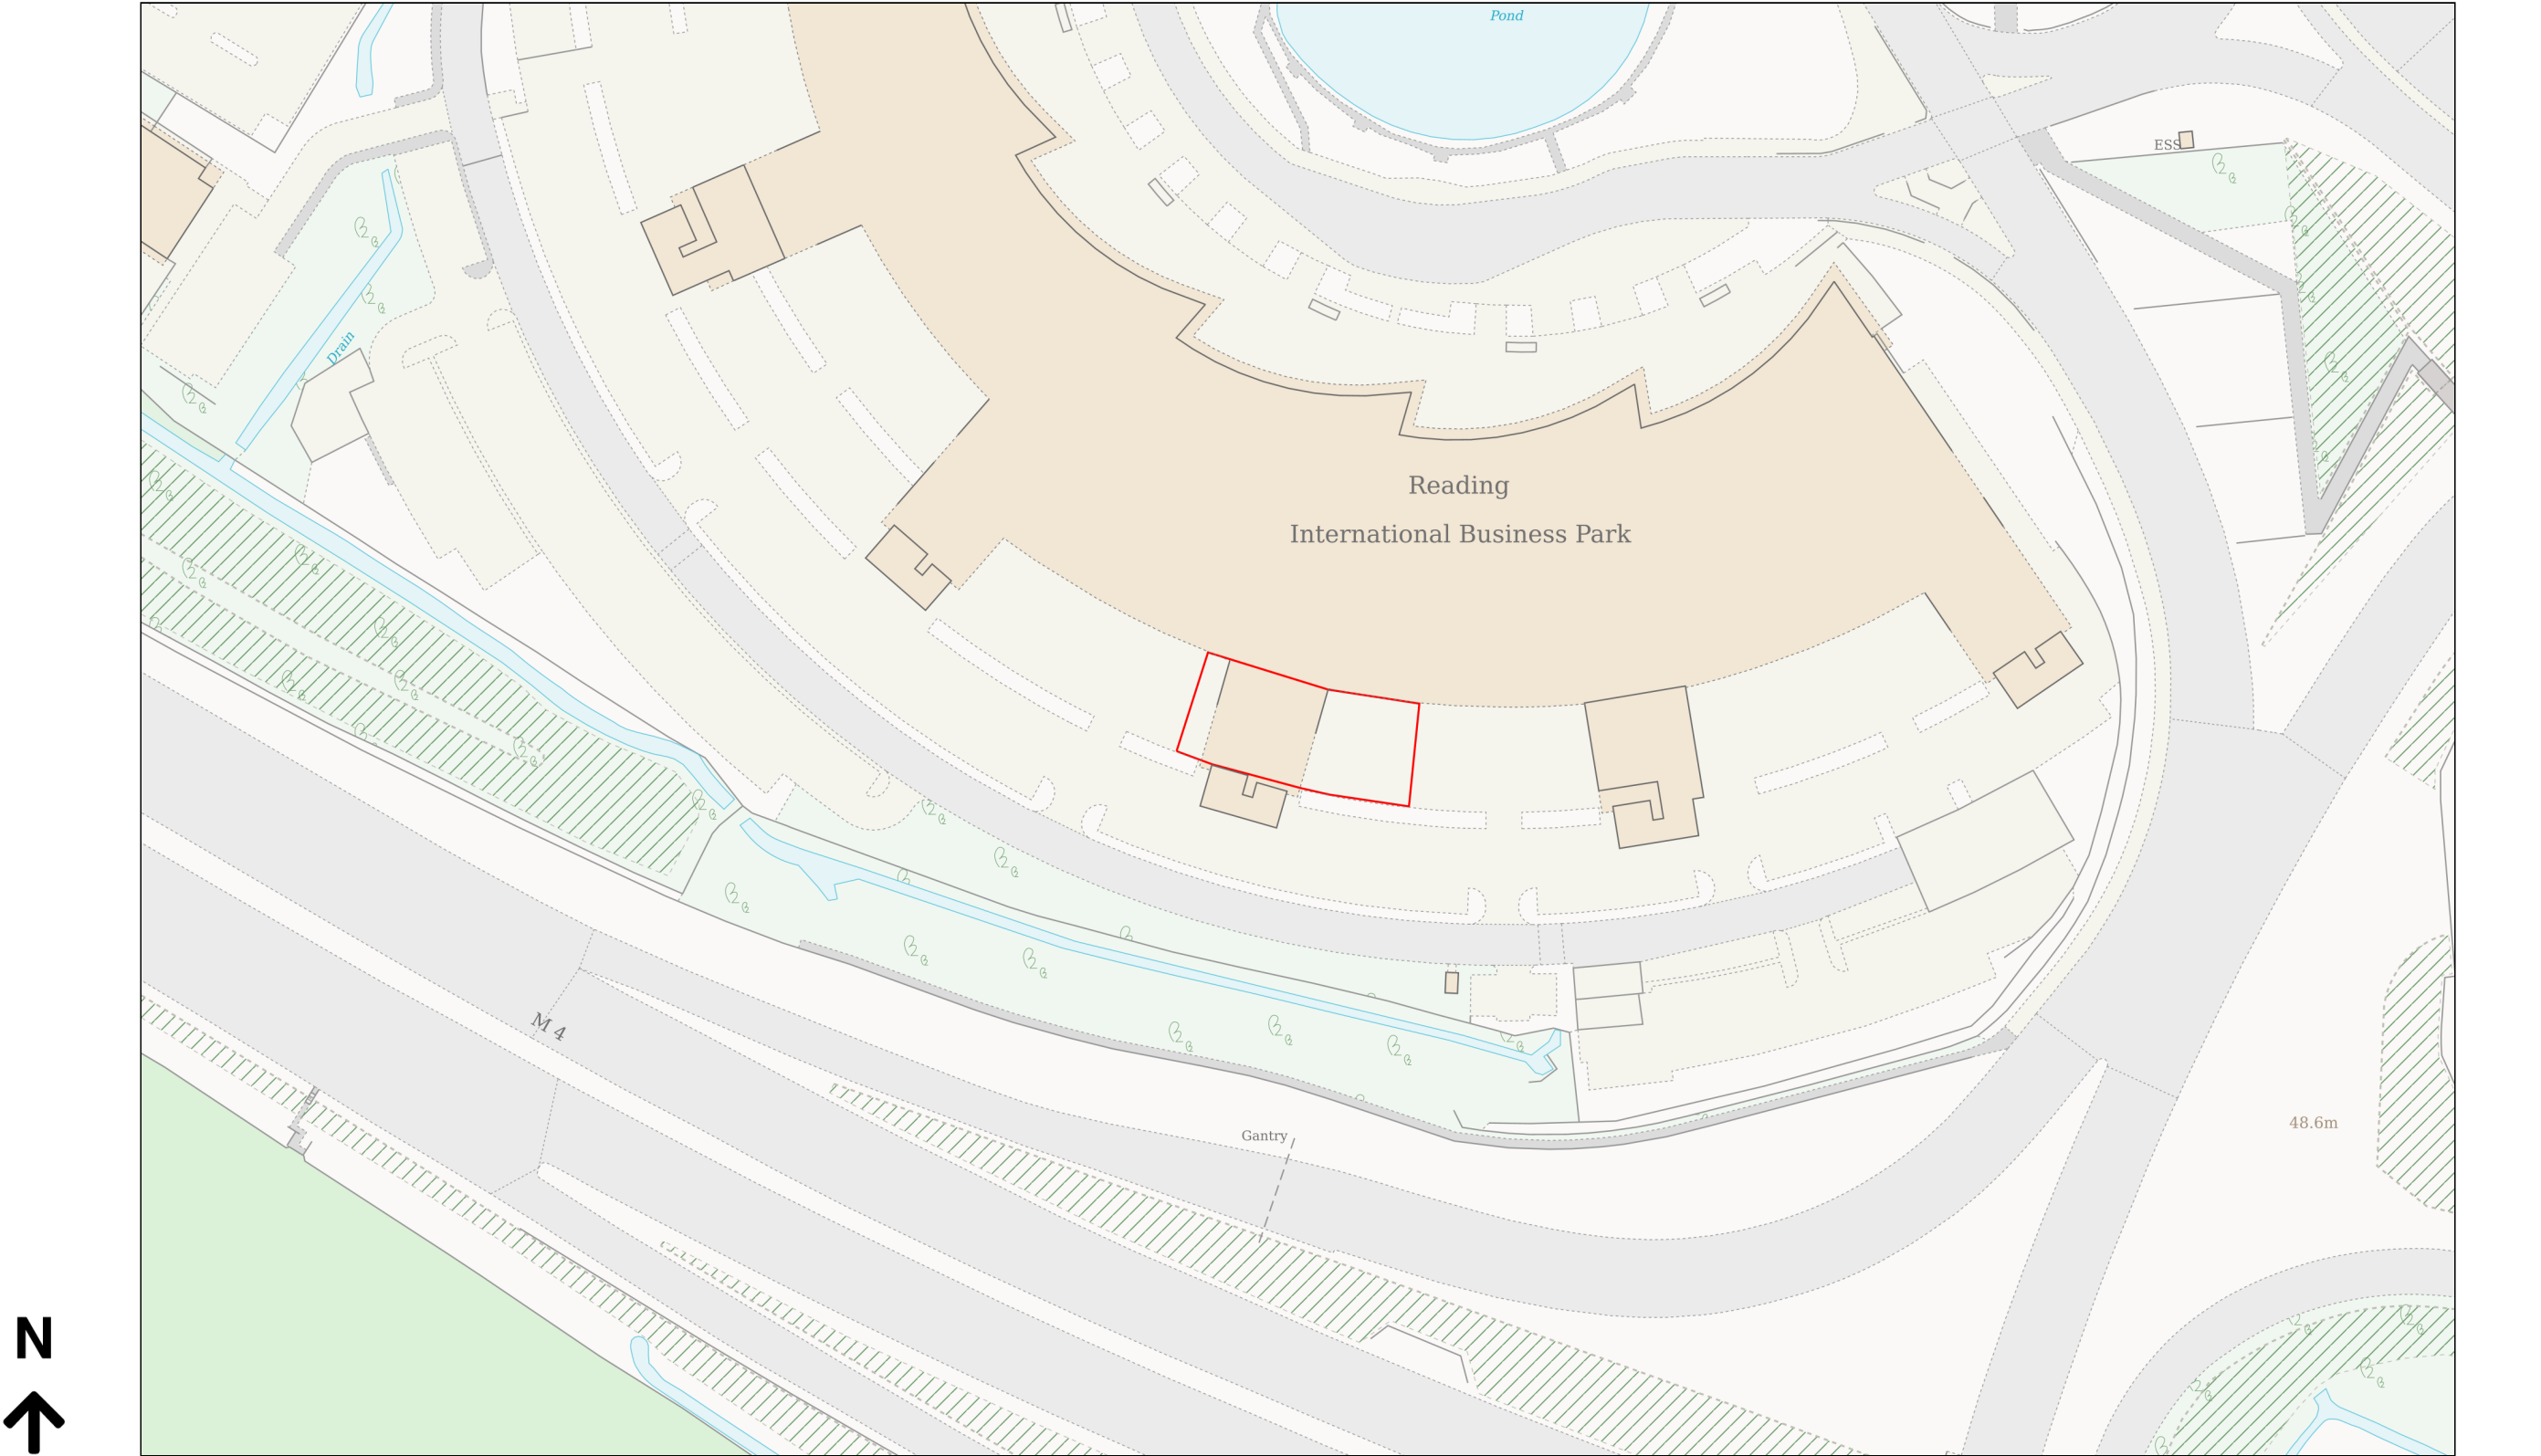

Planning Portal Reference: PP-14367112v1