




This drawing is protected under Copyright and at no time must any portion of this drawing be reproduced or copied in anyway without the permission of Morgan Lovell.
All dimensions must be checked on site, do not scale, other than for planning purposes.

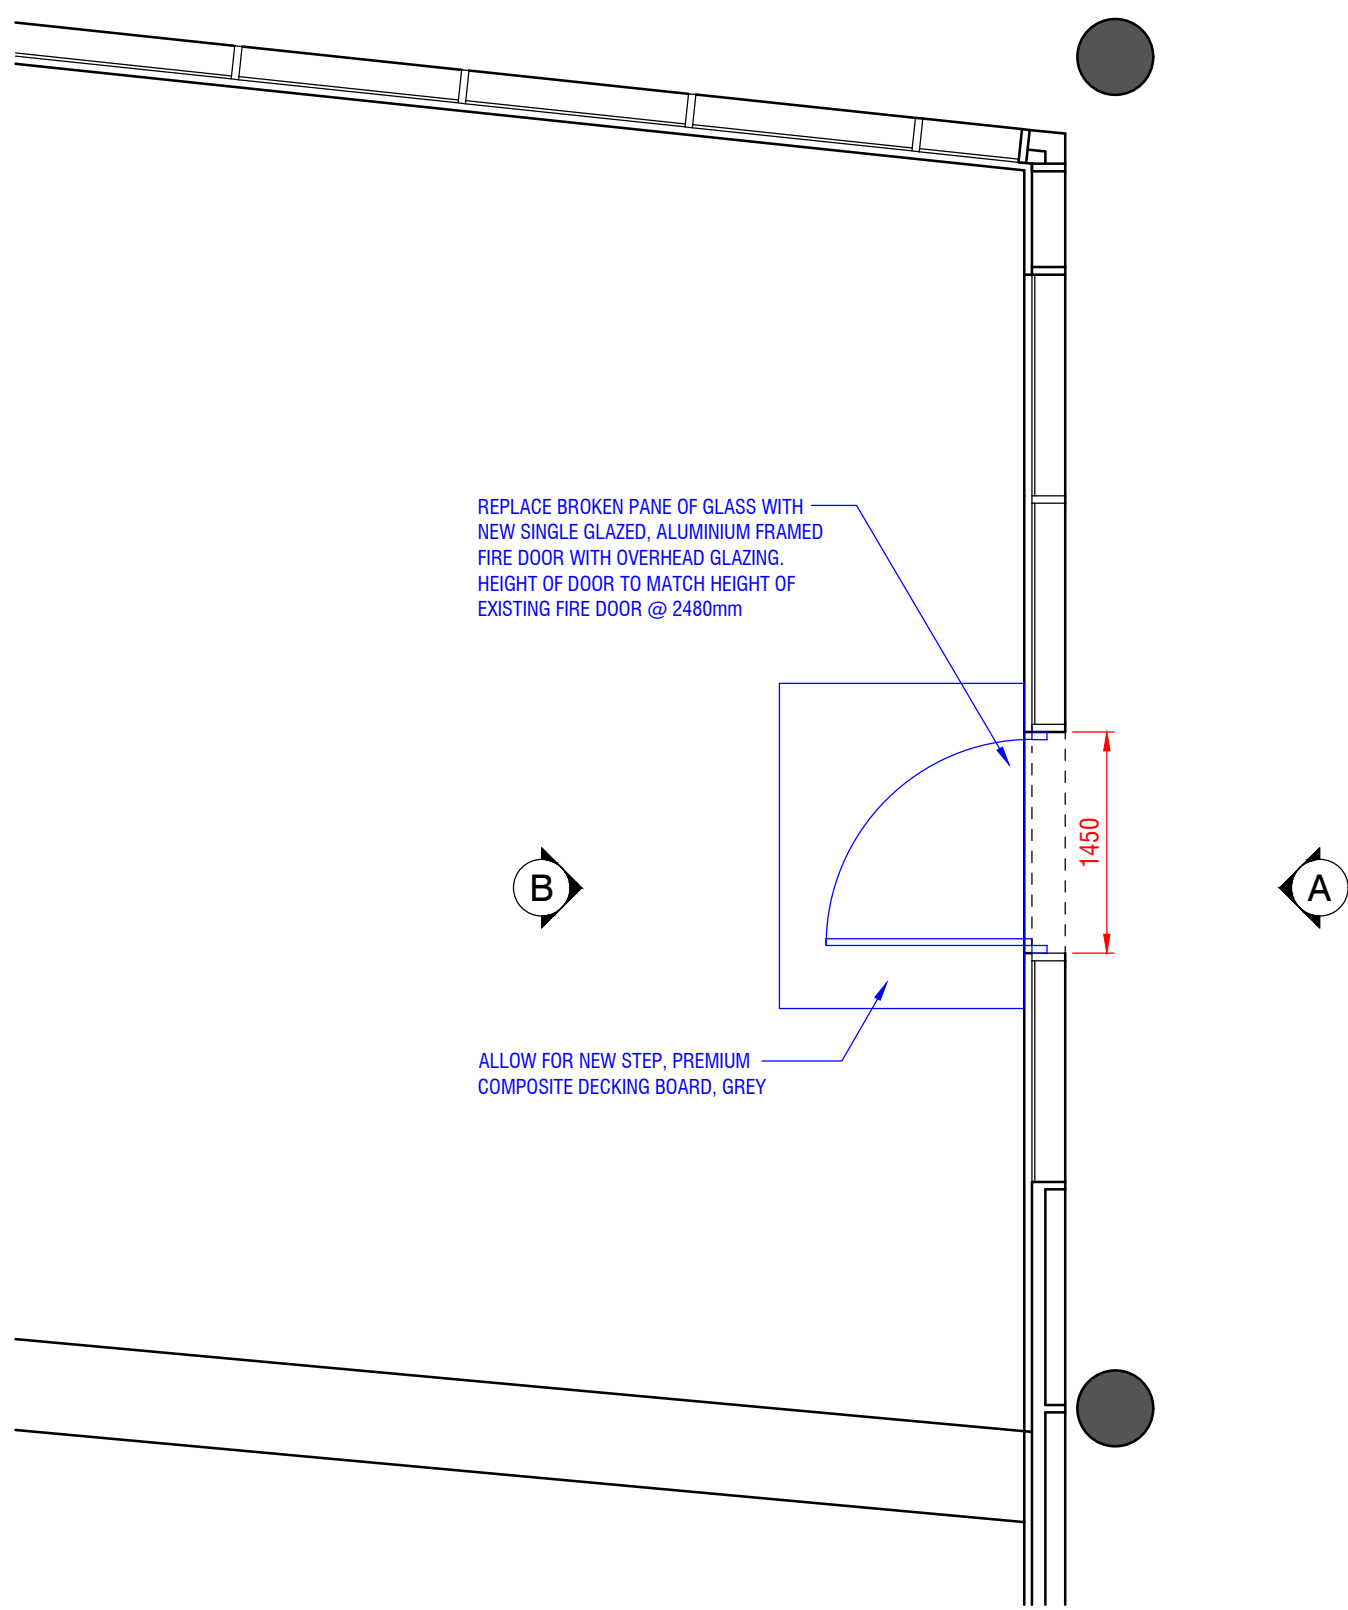


PLAN VIEW
FIRE ESCAPE DOOR LOCATION
(SCALE 1:50)

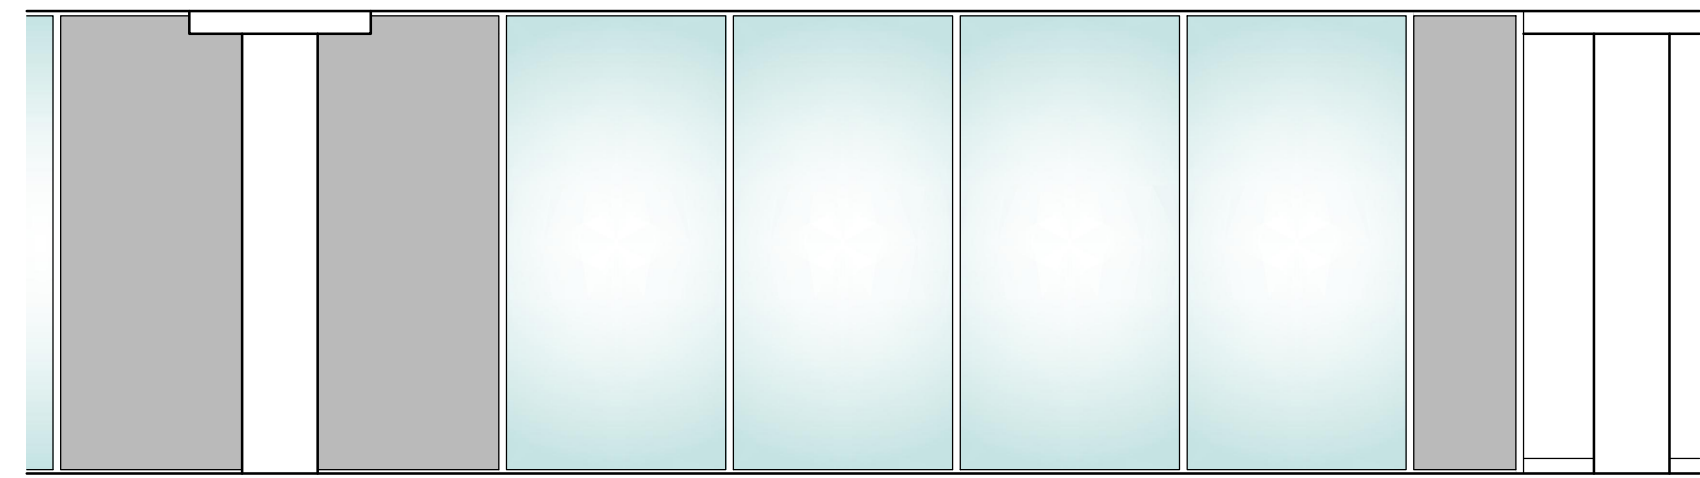

EXISTING INTERNAL ELEVATION

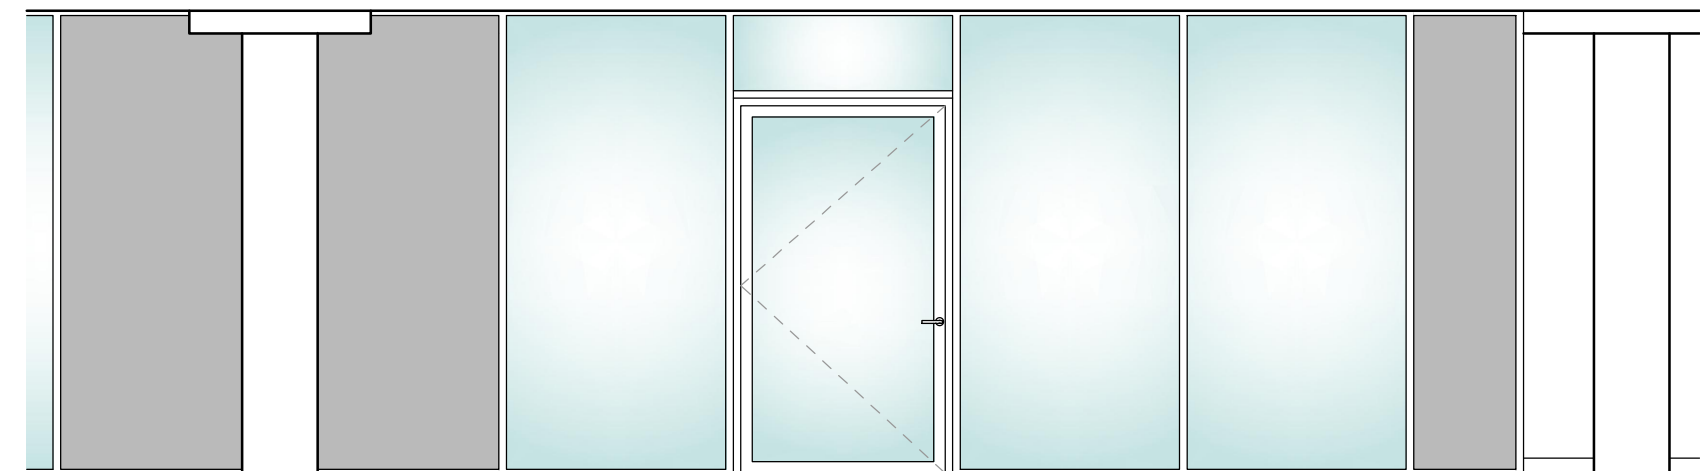


PROSED ELEVATION ON 'A'

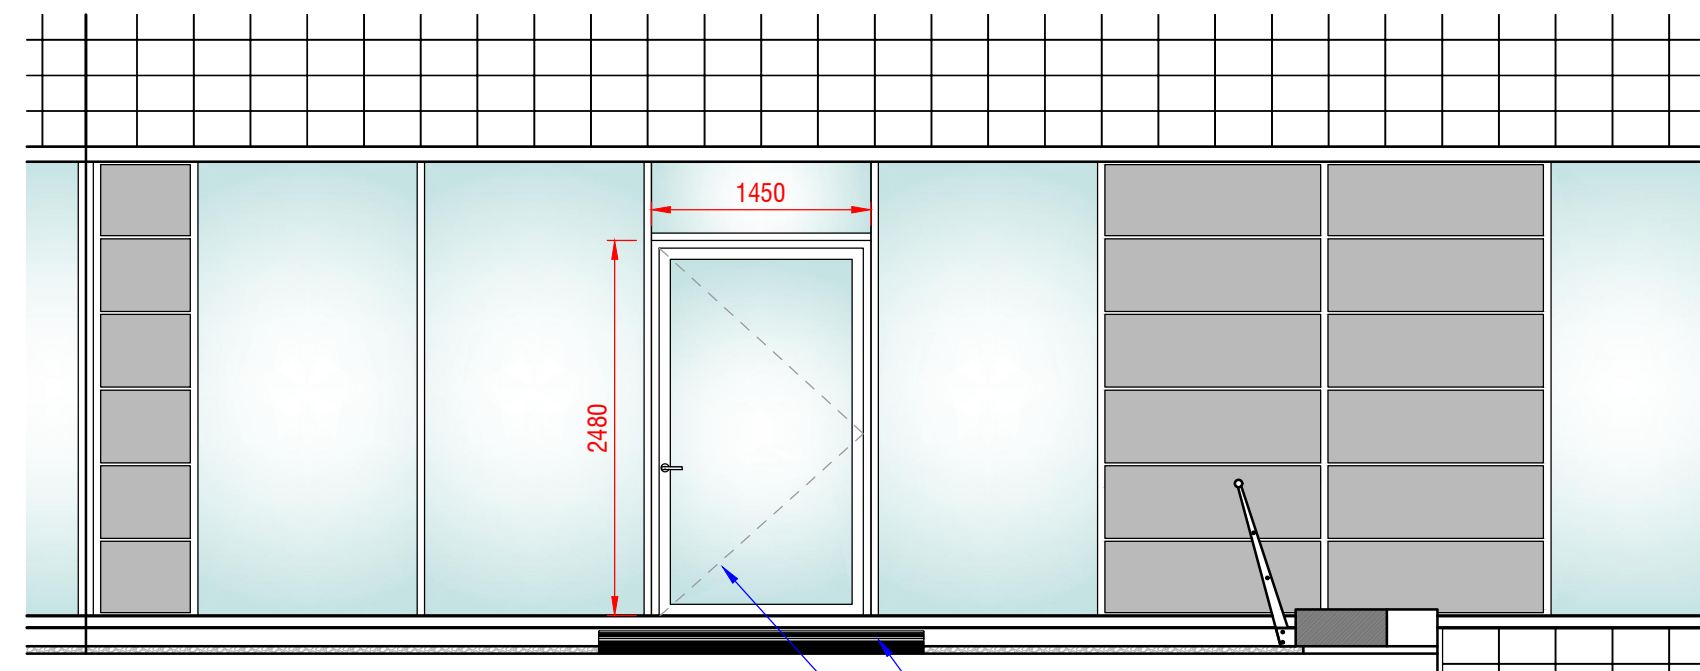


PROSED ELEVATION ON 'B'

ALLOW FOR NEW SINGLE DOUBLE-GLAZED, ALUMINIUM FRAMED FIRE DOOR WITH OVERHEAD GLAZING TO FIT INTO EXISTING GLAZED SECTION. HEIGHT OF DOOR TO MATCH HEIGHT OF EXISTING FIRE DOOR @ 2480mm


NEW STEP, COMPOSITE DECKING CONSTRUCTION, GREY, 150mm HIGH
NEW SINGLE DOUBLE-GLAZED, ALUMINIUM FRAMED FIRE DOOR. (FRAME TO MATCH EXISTING MULLION COLOUR, RAL7011)

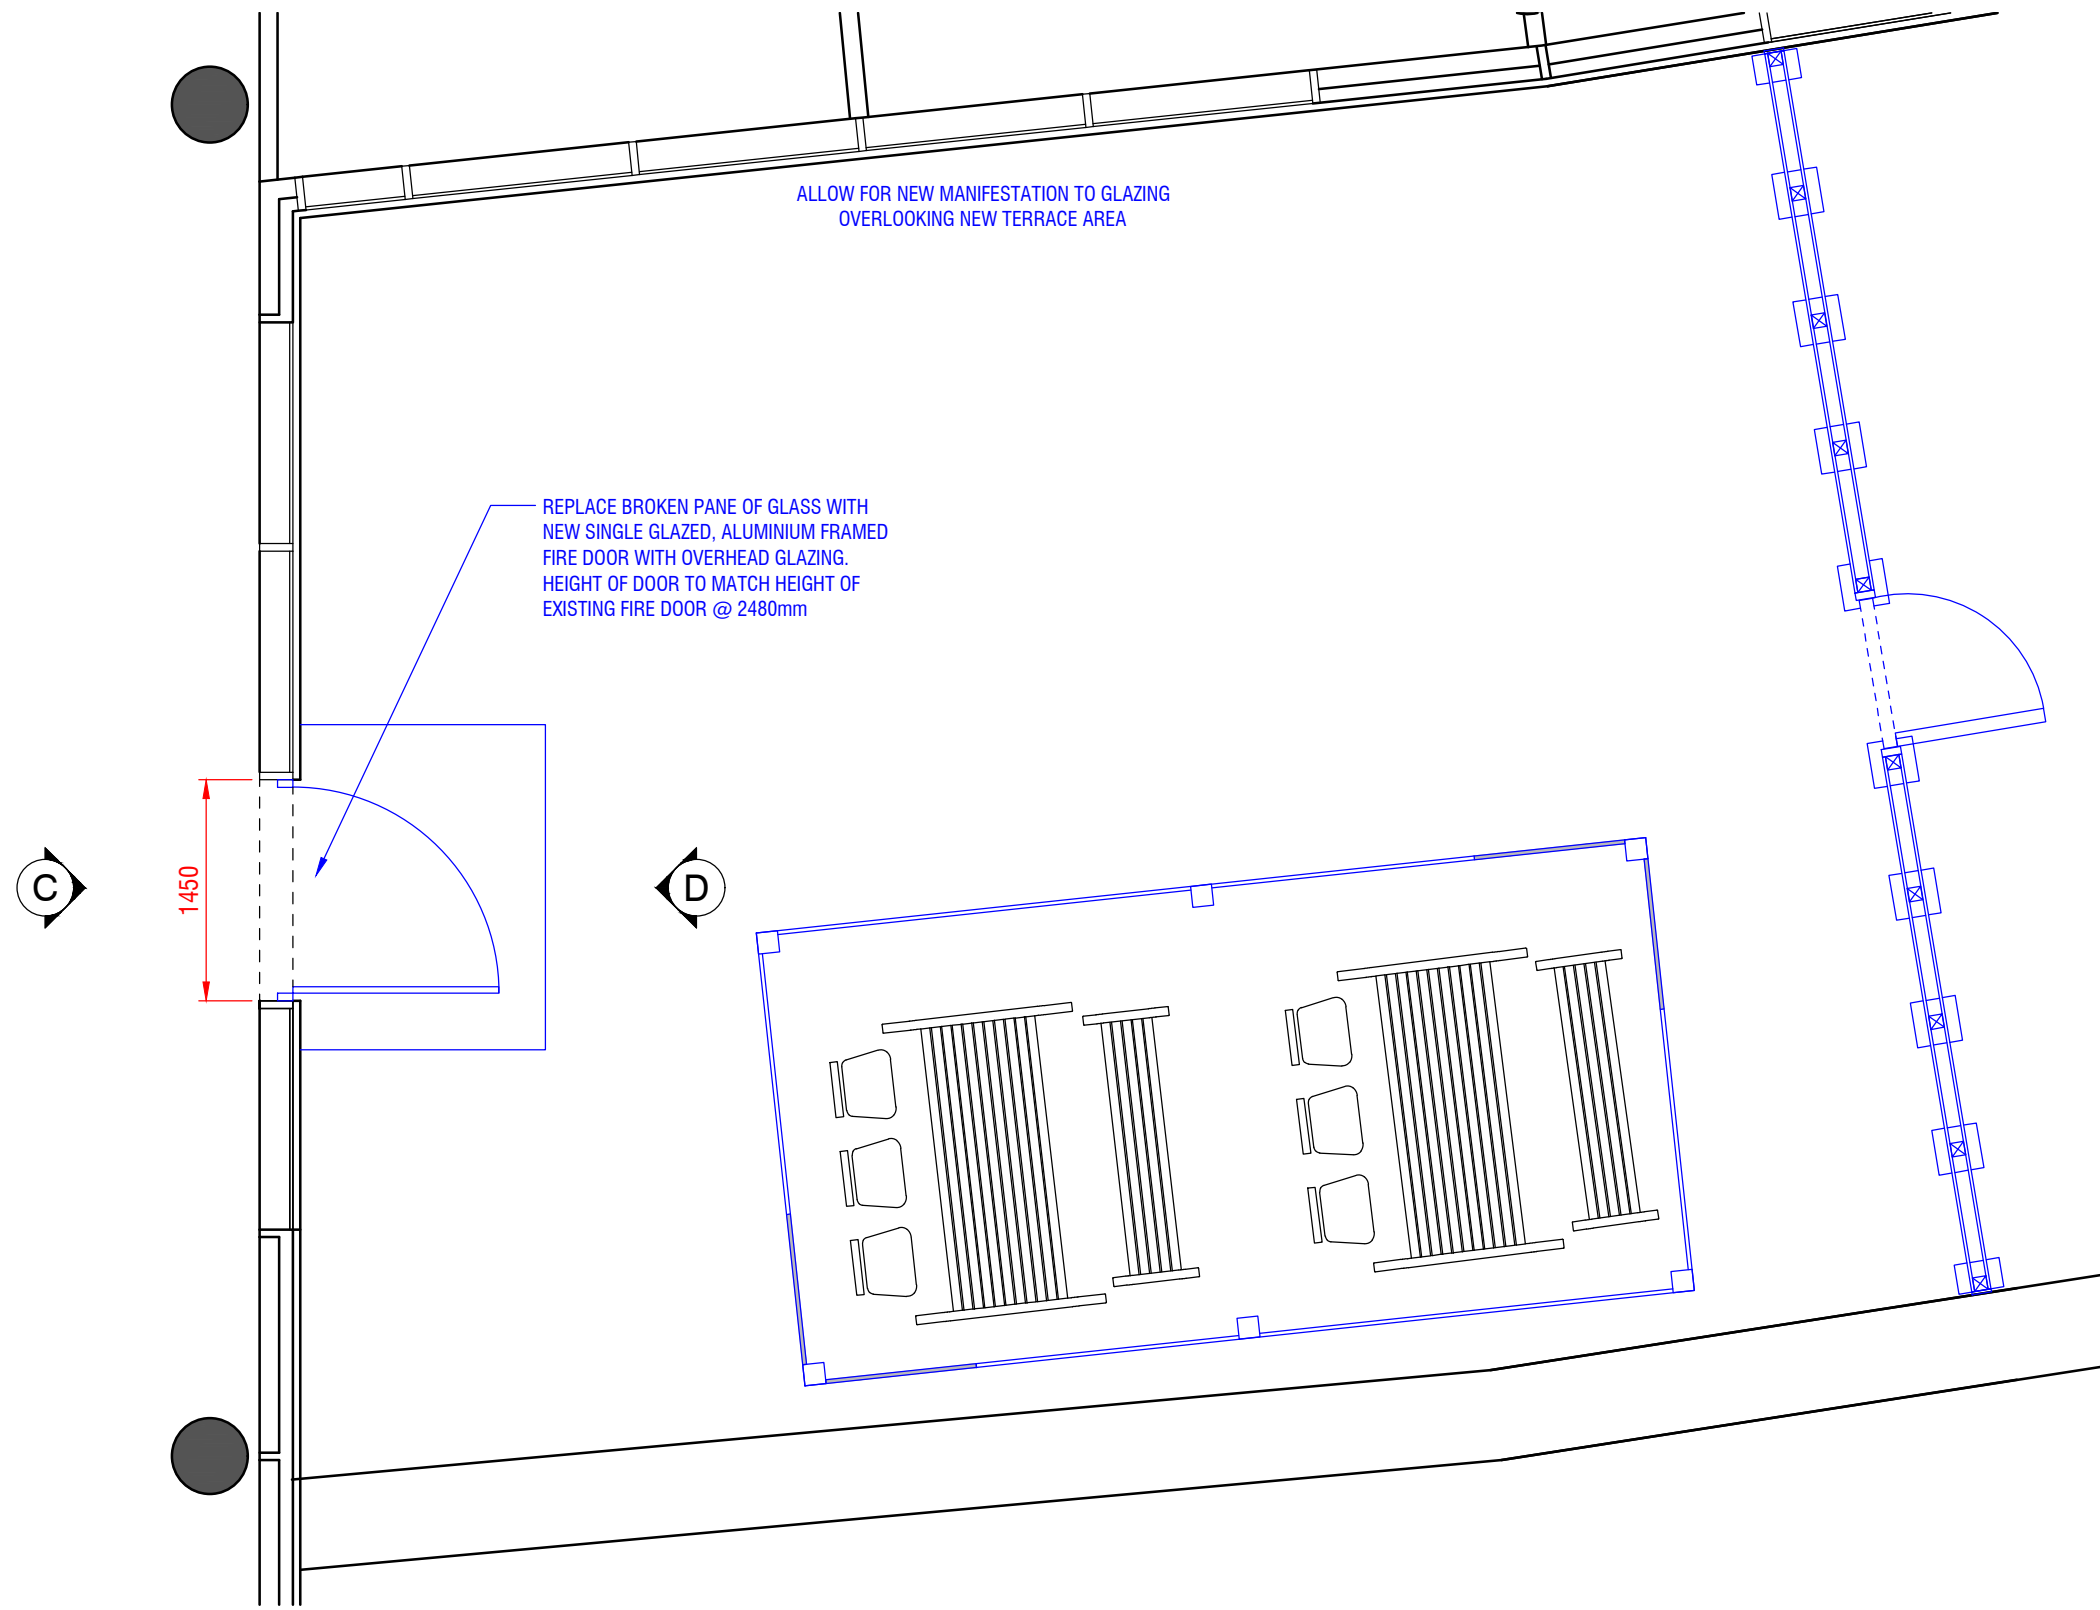


PLAN VIEW
TERRACE DOOR LOCATION
(SCALE 1:50)

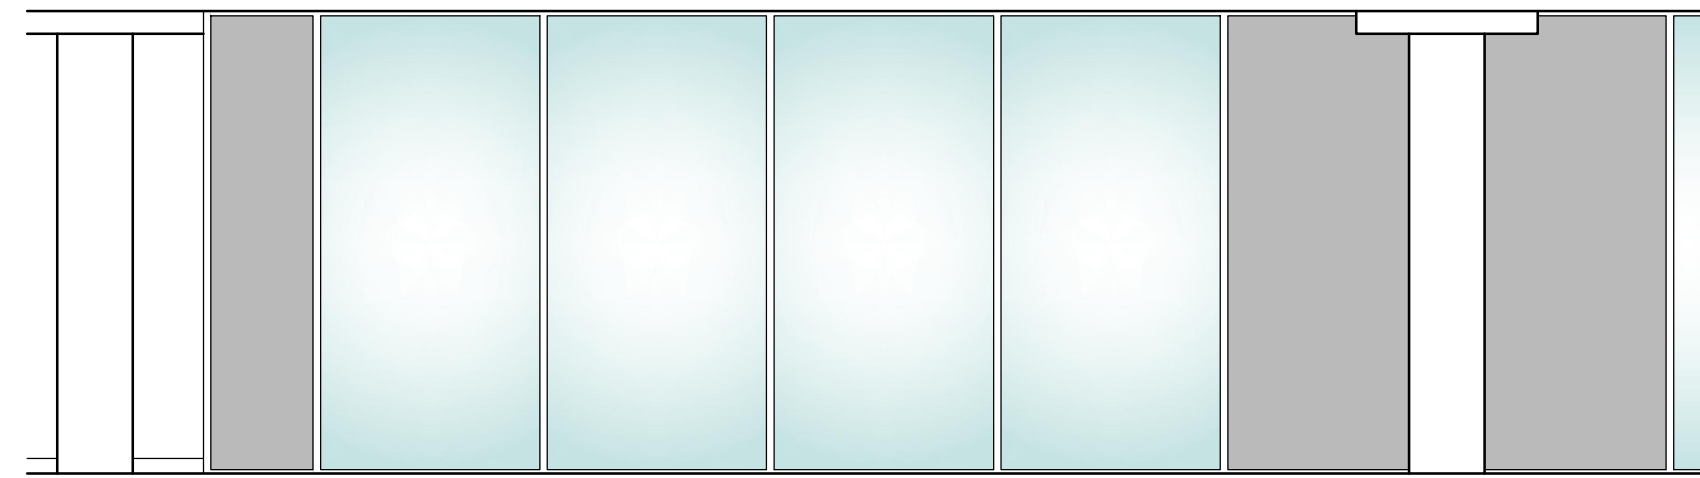

EXISTING INTERNAL ELEVATION

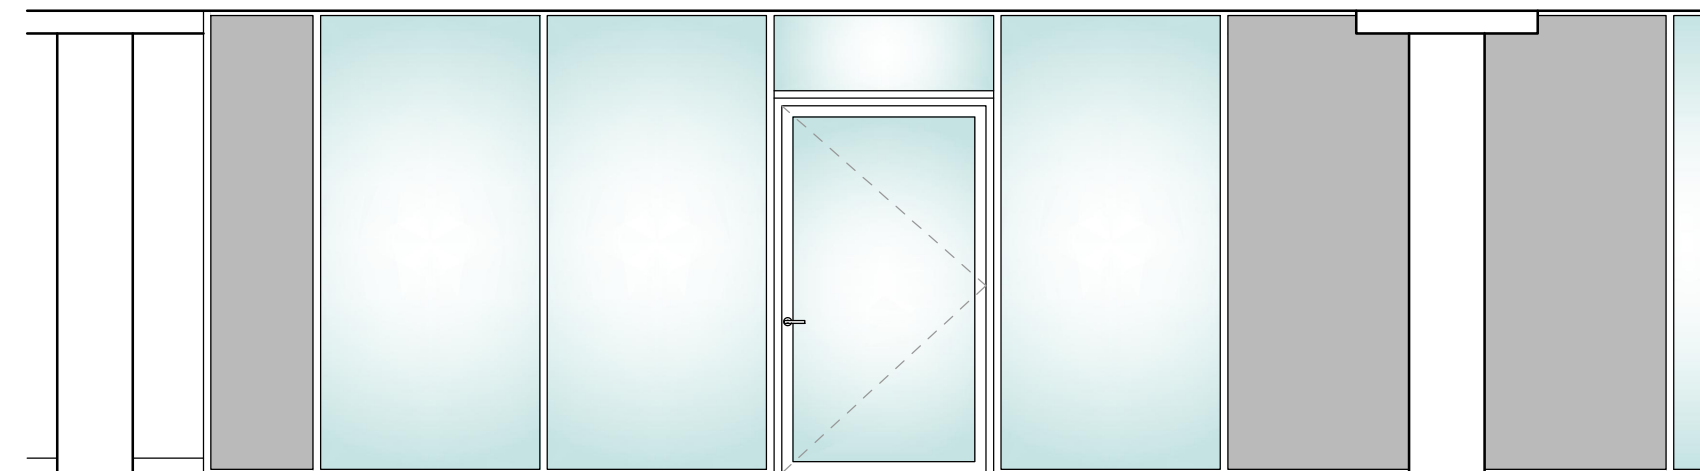

PROPOSED ELEVATION ON 'C'

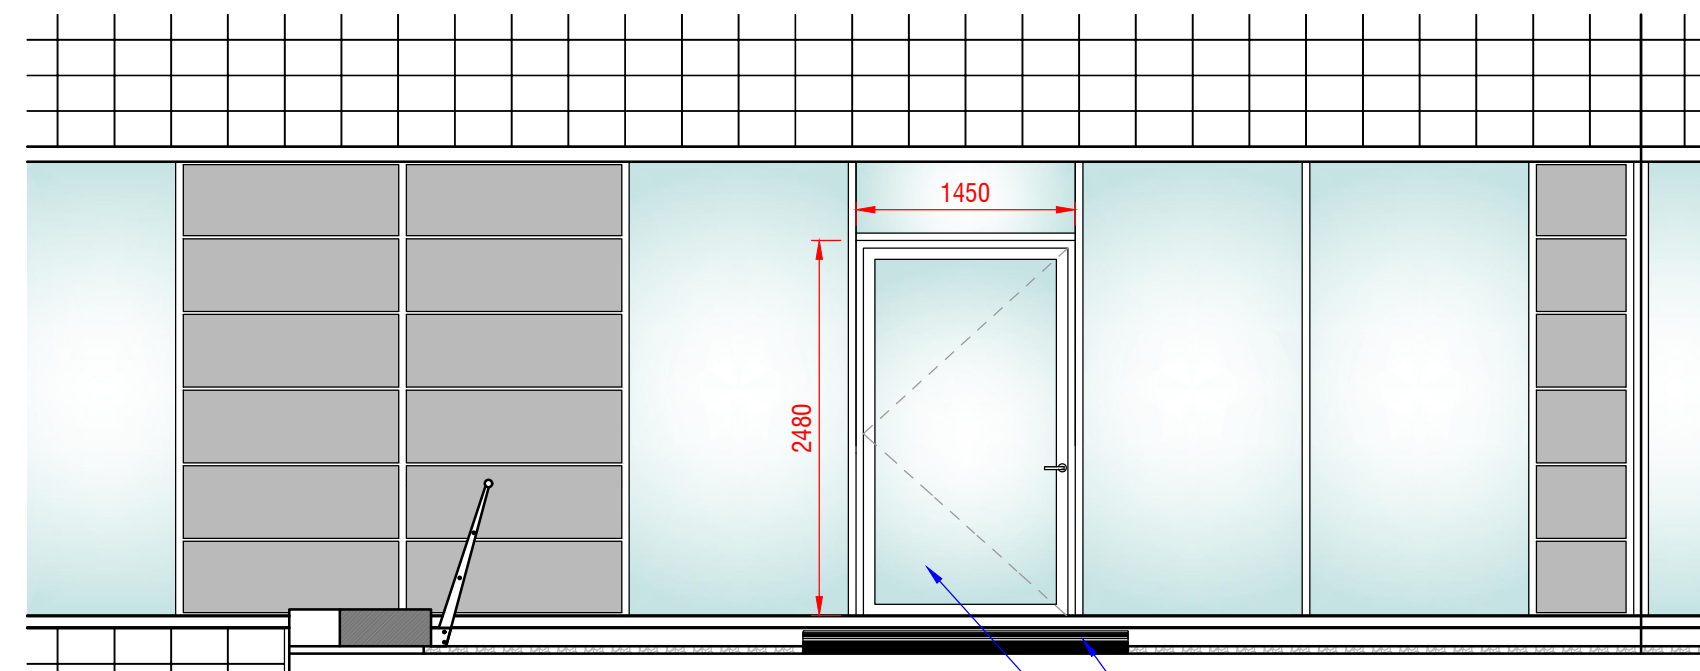


PROPOSED ELEVATION ON 'D'

ALLOW FOR NEW SINGLE DOUBLE-GLAZED, ALUMINIUM FRAMED FIRE DOOR WITH OVERHEAD GLAZING TO FIT INTO EXISTING GLAZED SECTION. HEIGHT OF DOOR TO MATCH HEIGHT OF EXISTING FIRE DOOR @ 2480mm

NEW STEP, COMPOSITE DECKING CONSTRUCTION, GREY, 150mm HIGH
NEW SINGLE DOUBLE-GLAZED, ALUMINIUM FRAMED FIRE DOOR. (FRAME TO MATCH EXISTING MULLION COLOUR, RAL7011)



EXISTING FIRE DOOR
EXISTING HEIGHTS AND FINISH TO BE MATCHED

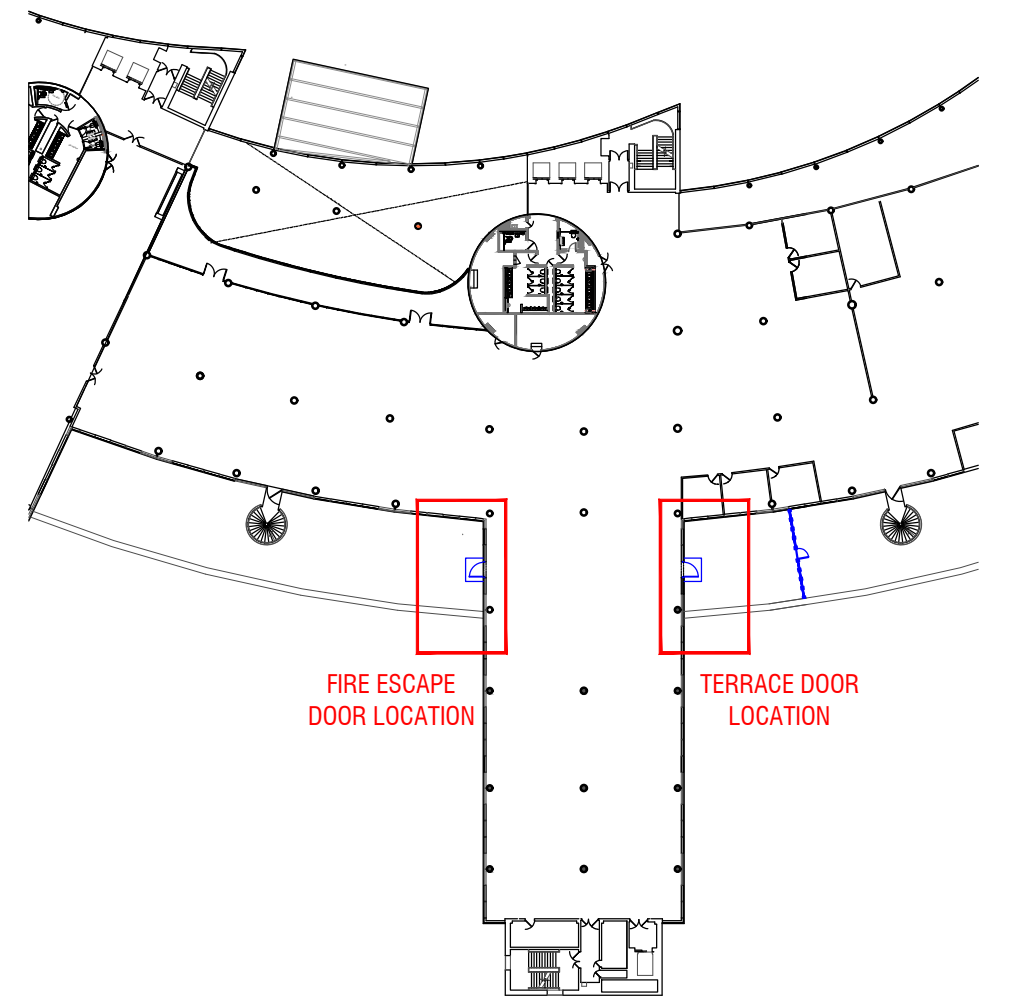

LOCATION PLAN



FIRE ESCAPE DOOR LOCATION



TERRACE DOOR LOCATION

Scale 1:50
1m 0 1m 2m 3m 4m 5m

INFORMATION

Morgan Lovell

MAXIS 1 Western Road Bracknell Berkshire RG12 1RT
T: 0134 435 3800 E: contact@morganlovell.com
W: http://www.morganlovell.com

Client
ALCHEMY ASSET MGT

Project
**READING INTERNATIONAL
READING
RG2 6DH**

Title
**FIRST FLOOR - SUITE C
NEW DOOR DETAILS**

Scale 1:50@A1 Date 06/02/2025 Designer/Drawn By CL/CM Checked By / Date

Drawing Number			
Project No.	Floor	Drawing No.	Rev
MA6508	1	P003	