


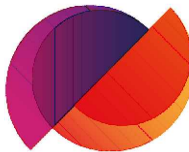
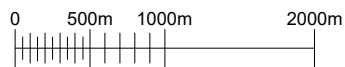


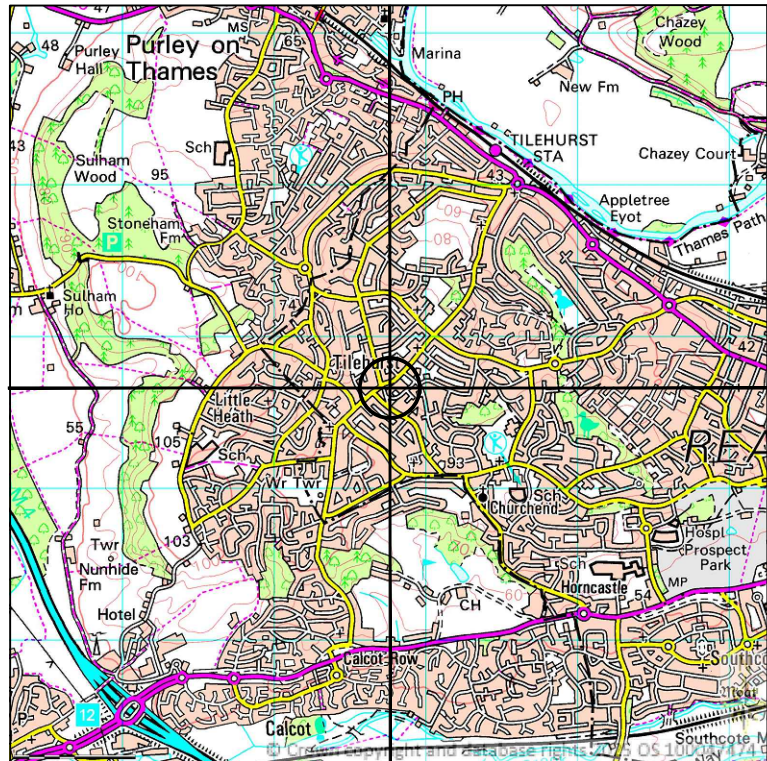

GENERAL NOTES				
Use written dimensions only, do not scale from drawing. Use latest revision of all referenced information.				
LAT 51.458197		LONG -1.040599		
A	17/09/2025	New BT Streethub Structure	PSB	ABH
Rev	Date	Description	Drawn	Chkd
 mitie				
				
Drg Status				
PLANNING				
Cell No. & Name				
REA-123				
Site Name & Address				
Pavement o/s 5 The Triangle, Tilehurst, Reading RG30 4RN				
Drawing Title				
SITE LOCATION MAPS				
Scale As Shown		Date 17/09/2025		
Drawn By PSB		Checked By ABH		
Drawing Number			Revision	
001			A	

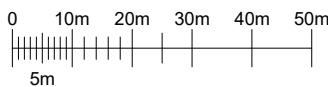

SITE LOCATION
SCALE 1:50000
Ordnance Survey map extract based upon Landranger map series with the permission of the controller of His Majesty's Stationery Office.
Mitie licence no. 100047474.
Crown copyright.

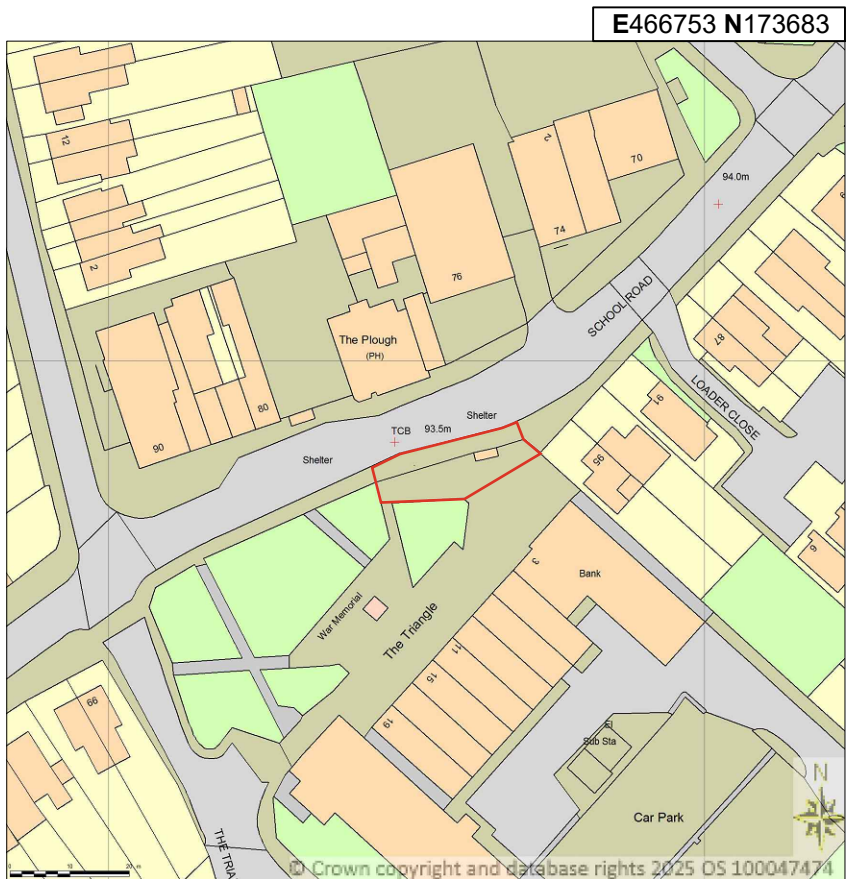

DETAILED SITE LOCATION
SCALE 1:1250
Ordnance Survey map extract based upon Landranger map series with the permission of the controller of His Majesty's Stationery Office.
Mitie licence no. 100047474.
Crown copyright.