




GENERAL NOTES

Use written dimensions only, do not scale from drawing. Use latest revision of all referenced information.

LAT 51.458448LONG -0.972188

A	16/09/2025	New BT Streethub Structure	PSB	ABH
Rev	Date	Description	Drawn	Chkd

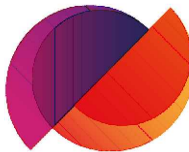

mitie



Drg Status

PLANNING

Cell No. & Name

REA-108


Site Name & Address

Pavement outside Reading
Station, 12 Station Rd,
Reading, RG1 1LY

Drawing Title



SITE LOCATION MAPS

Scale	As Shown	Date	16/09/2025
Drawn By	PSB	Checked By	ABH
Drawing Number			Revision
001			A

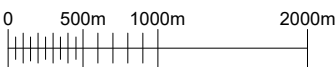

SITE LOCATION
SCALE 1:50000

Ordnance Survey map extract based upon Landranger map series with the permission of the controller of His Majesty's Stationery Office.
Mitie licence no. 100047474.
Crown copyright.

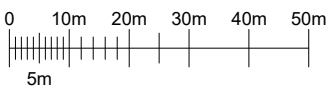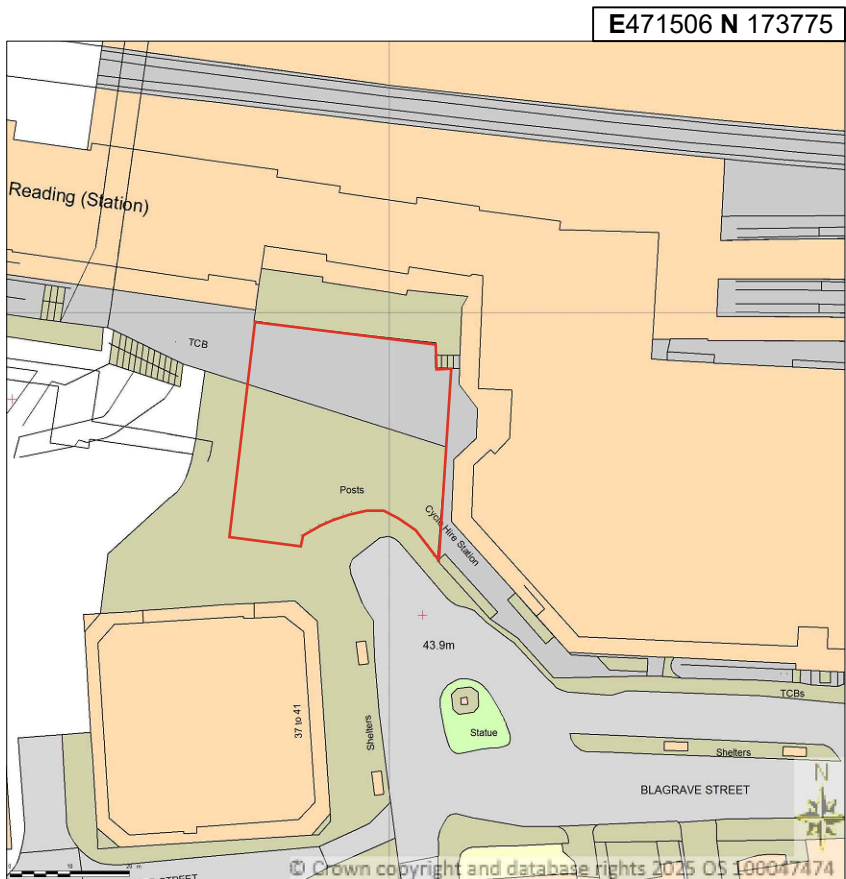

DETAILED SITE LOCATION
SCALE 1:1250

Ordnance Survey map extract based upon Landranger map series with the permission of the controller of His Majesty's Stationery Office.
Mitie licence no. 100047474.
Crown copyright.