



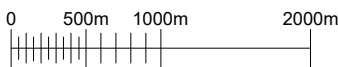


GENERAL NOTES
Use written dimensions only, do not scale from drawing. Use latest revision of all referenced information.

LAT 51.453381 LONG -0.947523

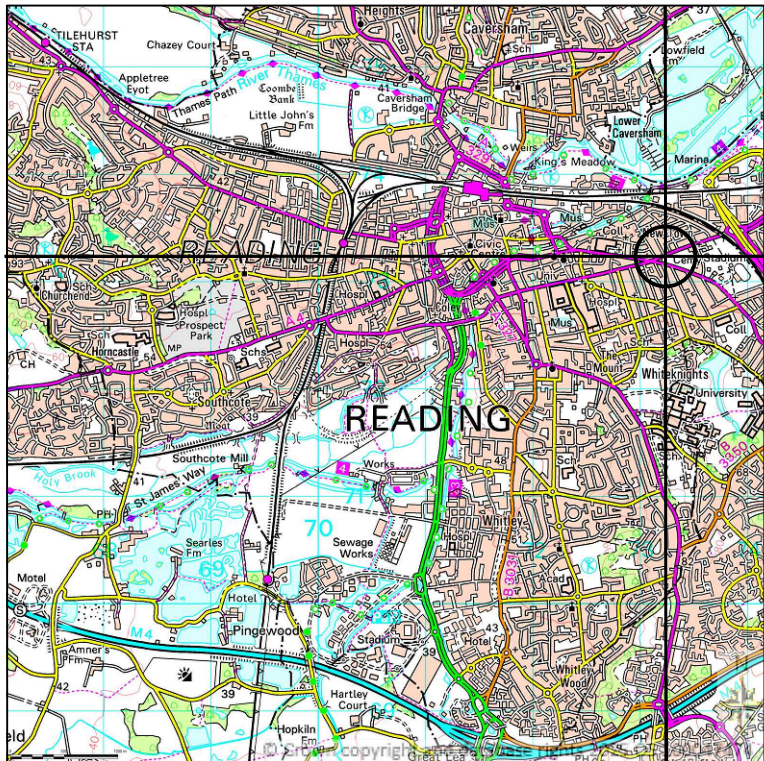

SITE LOCATION
SCALE 1:50000

Ordnance Survey map extract based upon Landranger map series with the permission of the controller of His Majesty's Stationery Office.
Mitie licence no. 100047474.
Crown copyright.

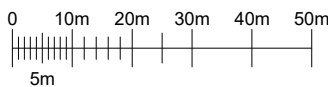

DETAILED SITE LOCATION
SCALE 1:1250

Ordnance Survey map extract based upon Landranger map series with the permission of the controller of His Majesty's Stationery Office.
Mitie licence no. 100047474.
Crown copyright.



Drg Status
PLANNING

Cell No. & Name

REA-124

Site Name & Address
Pavement o/s 231A London Road, Reading, RG1 3NY

Drawing Title
SITE LOCATION MAPS

Scale As Shown **Date** 18/09/2025

Drawn By PSB **Checked By** ABH

Drawing Number 001 **Revision** A