




GENERAL NOTES



Use written dimensions only, do not scale from drawing. Use latest revision of all referenced information.

LAT 51.467506	LONG -0.97378242
---------------	------------------

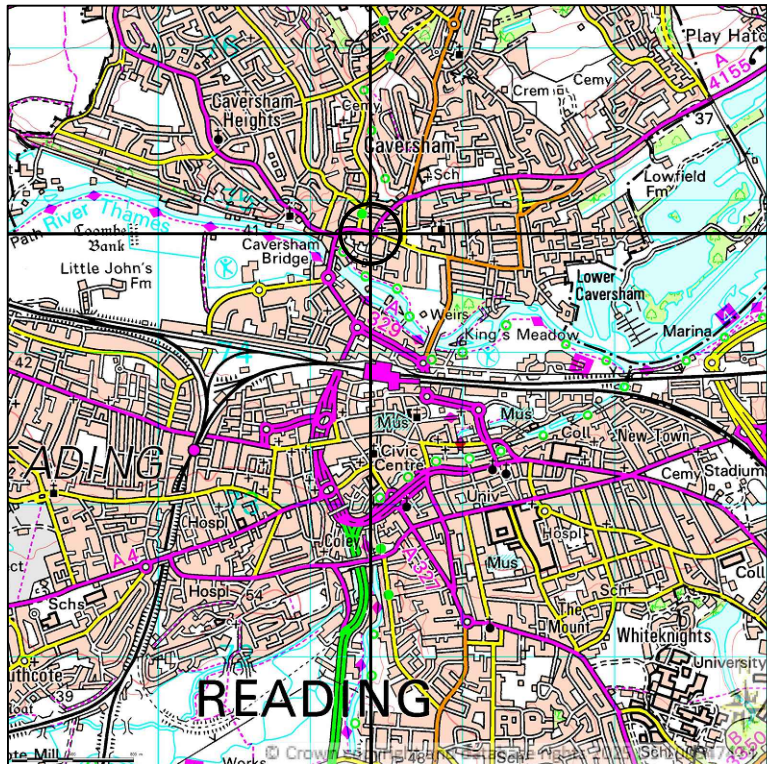

SITE LOCATION
SCALE 1:50000

Ordnance Survey map extract based upon Landranger map series with the permission of the controller of His Majesty's Stationery Office.
Mitie licence no. 100047474.
Crown copyright.

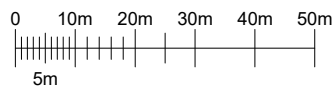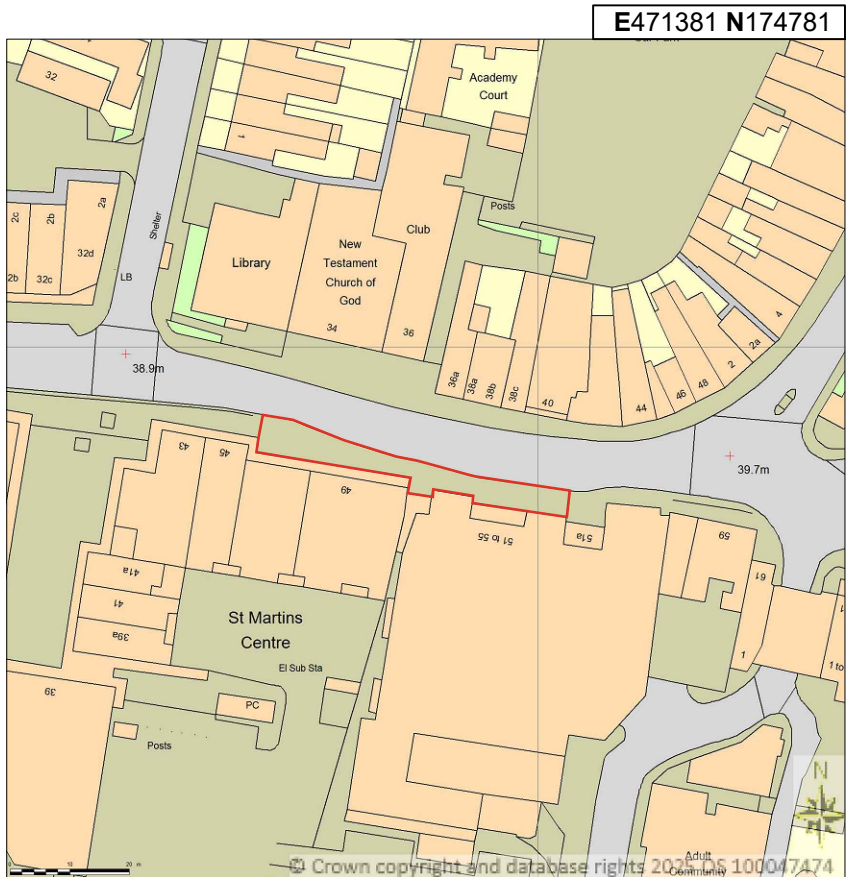

DETAILED SITE LOCATION
SCALE 1:1250

Ordnance Survey map extract based upon Landranger map series with the permission of the controller of His Majesty's Stationery Office.
Mitie licence no. 100047474.
Crown copyright.

A	16/09/2025	New BT Streethub Structure	PSB	ABH
Rev	Date	Description	Drawn	Chkd



Drg Status PLANNING	
Cell No. & Name REA-102	
Site Name & Address Pavement o/s 47-49 Church St, Caversham, Reading, RG4 8BA	
Drawing Title SITE LOCATION MAPS	
Scale As Shown	Date 16/09/2025
Drawn By PSB	Checked By ABH
Drawing Number 001	Revision A