

01 ROOF RF17 - TEMPORARY ACCESS AND INVESTIGATIONS


1:50

Legend



- Ceiling finish (typically modern plasterboard) below to be temporarily removed to inspect roof structure / roof voids above
- Access walkway top grilles, stairs, and guarding to be temporarily removed to inspect roof coverings and gutters below

Structural Engineer to inspect all structure to confirm its suitability. Refer to Structural Engineer's information for all structural improvements and alterations.

An asbestos survey must be carried out for all building fabric which is to be disturbed by the temporary removals before the works take place.

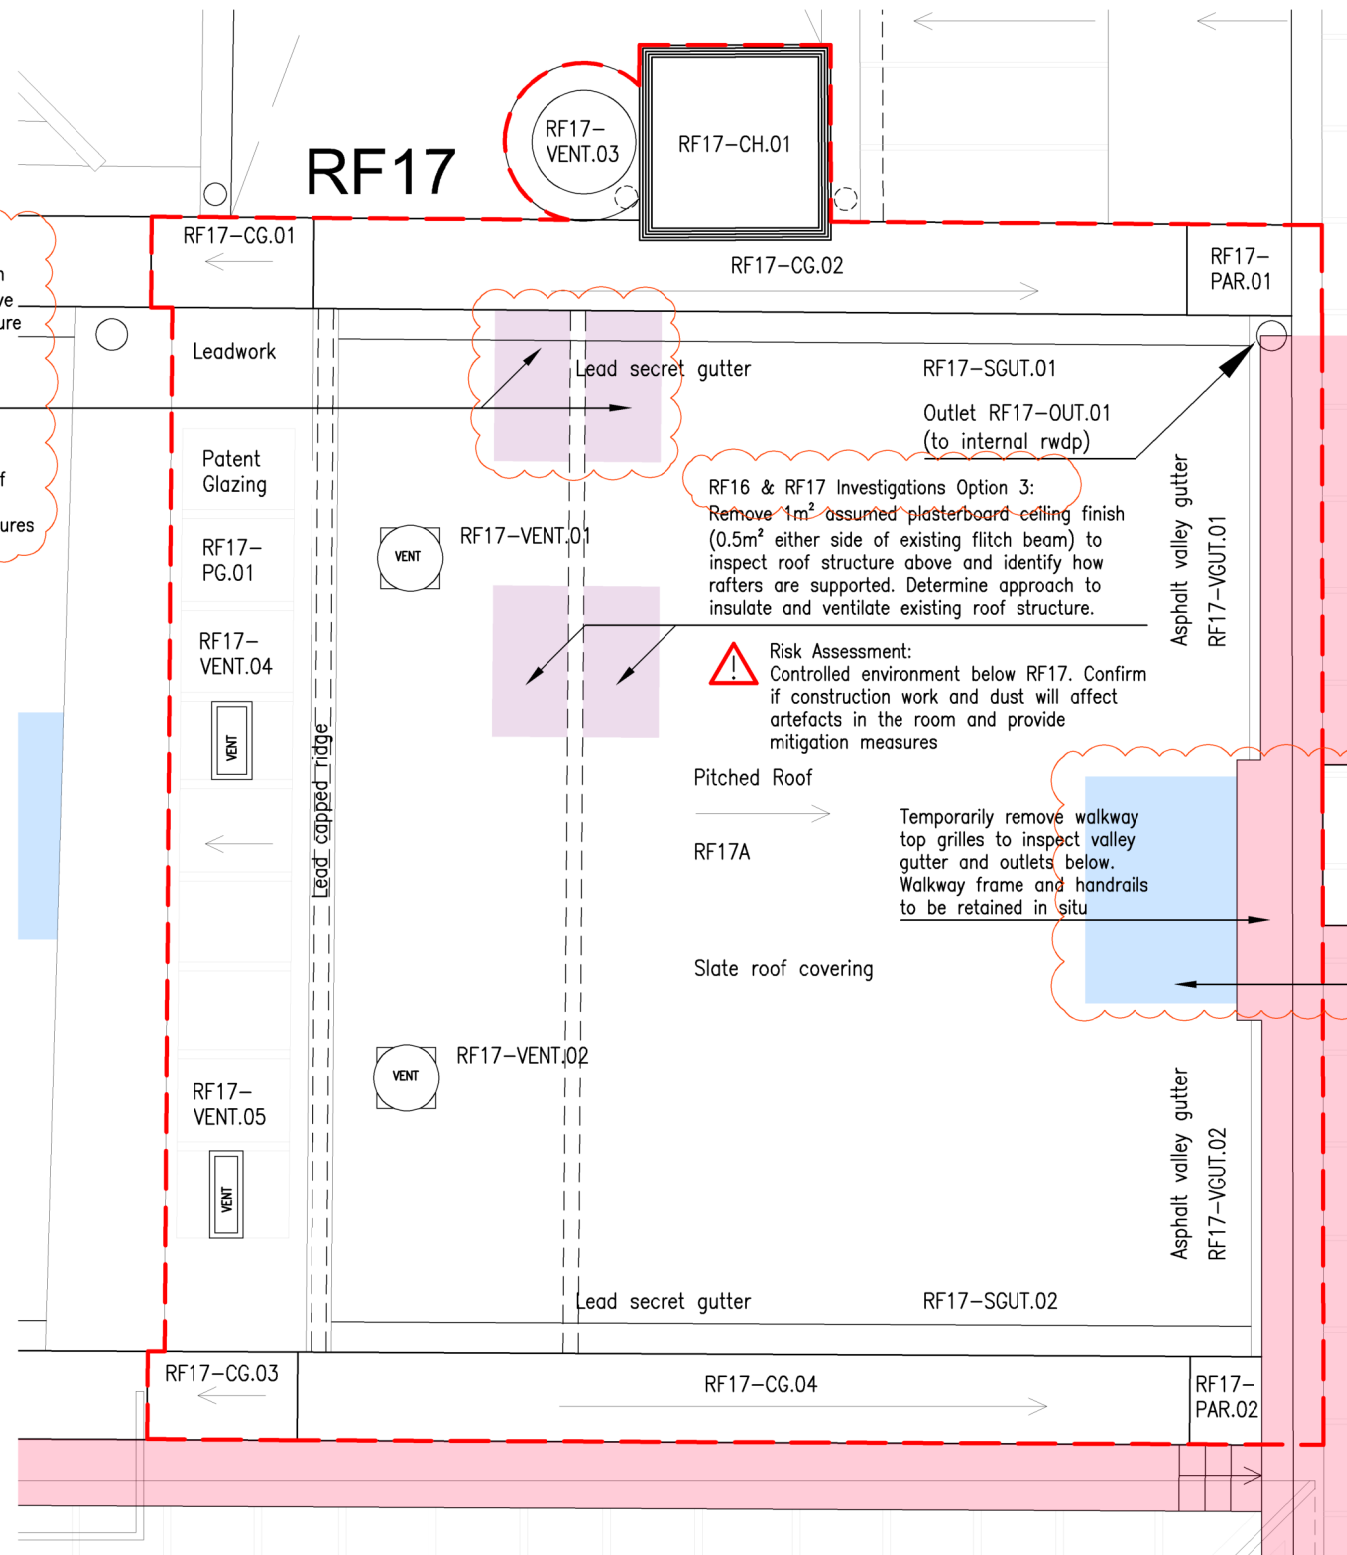

Scale Bar. 1:50

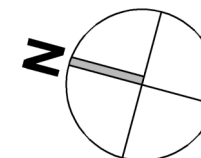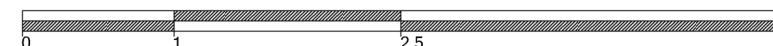

00/29.09.25 Issued for Planning, options to open up plasterboard above stairs and remove slates included, notes amended
revision/date note

morseWEBB
a r c h i t e c t s
The Byre The Street Eramley Hampshire RG26 5DE
T: 01256 587888 W: www.morsewebb.co.uk

project

**Reading Town Hall,
Alterations & Improvements**

title

**Roof RF17 Temporary
Access And Investigations**

scale

1:50 @A3

job no.

997

status

PLANNING

dwg no.

267

status/revision

PL00

© Morse Webb Ltd