


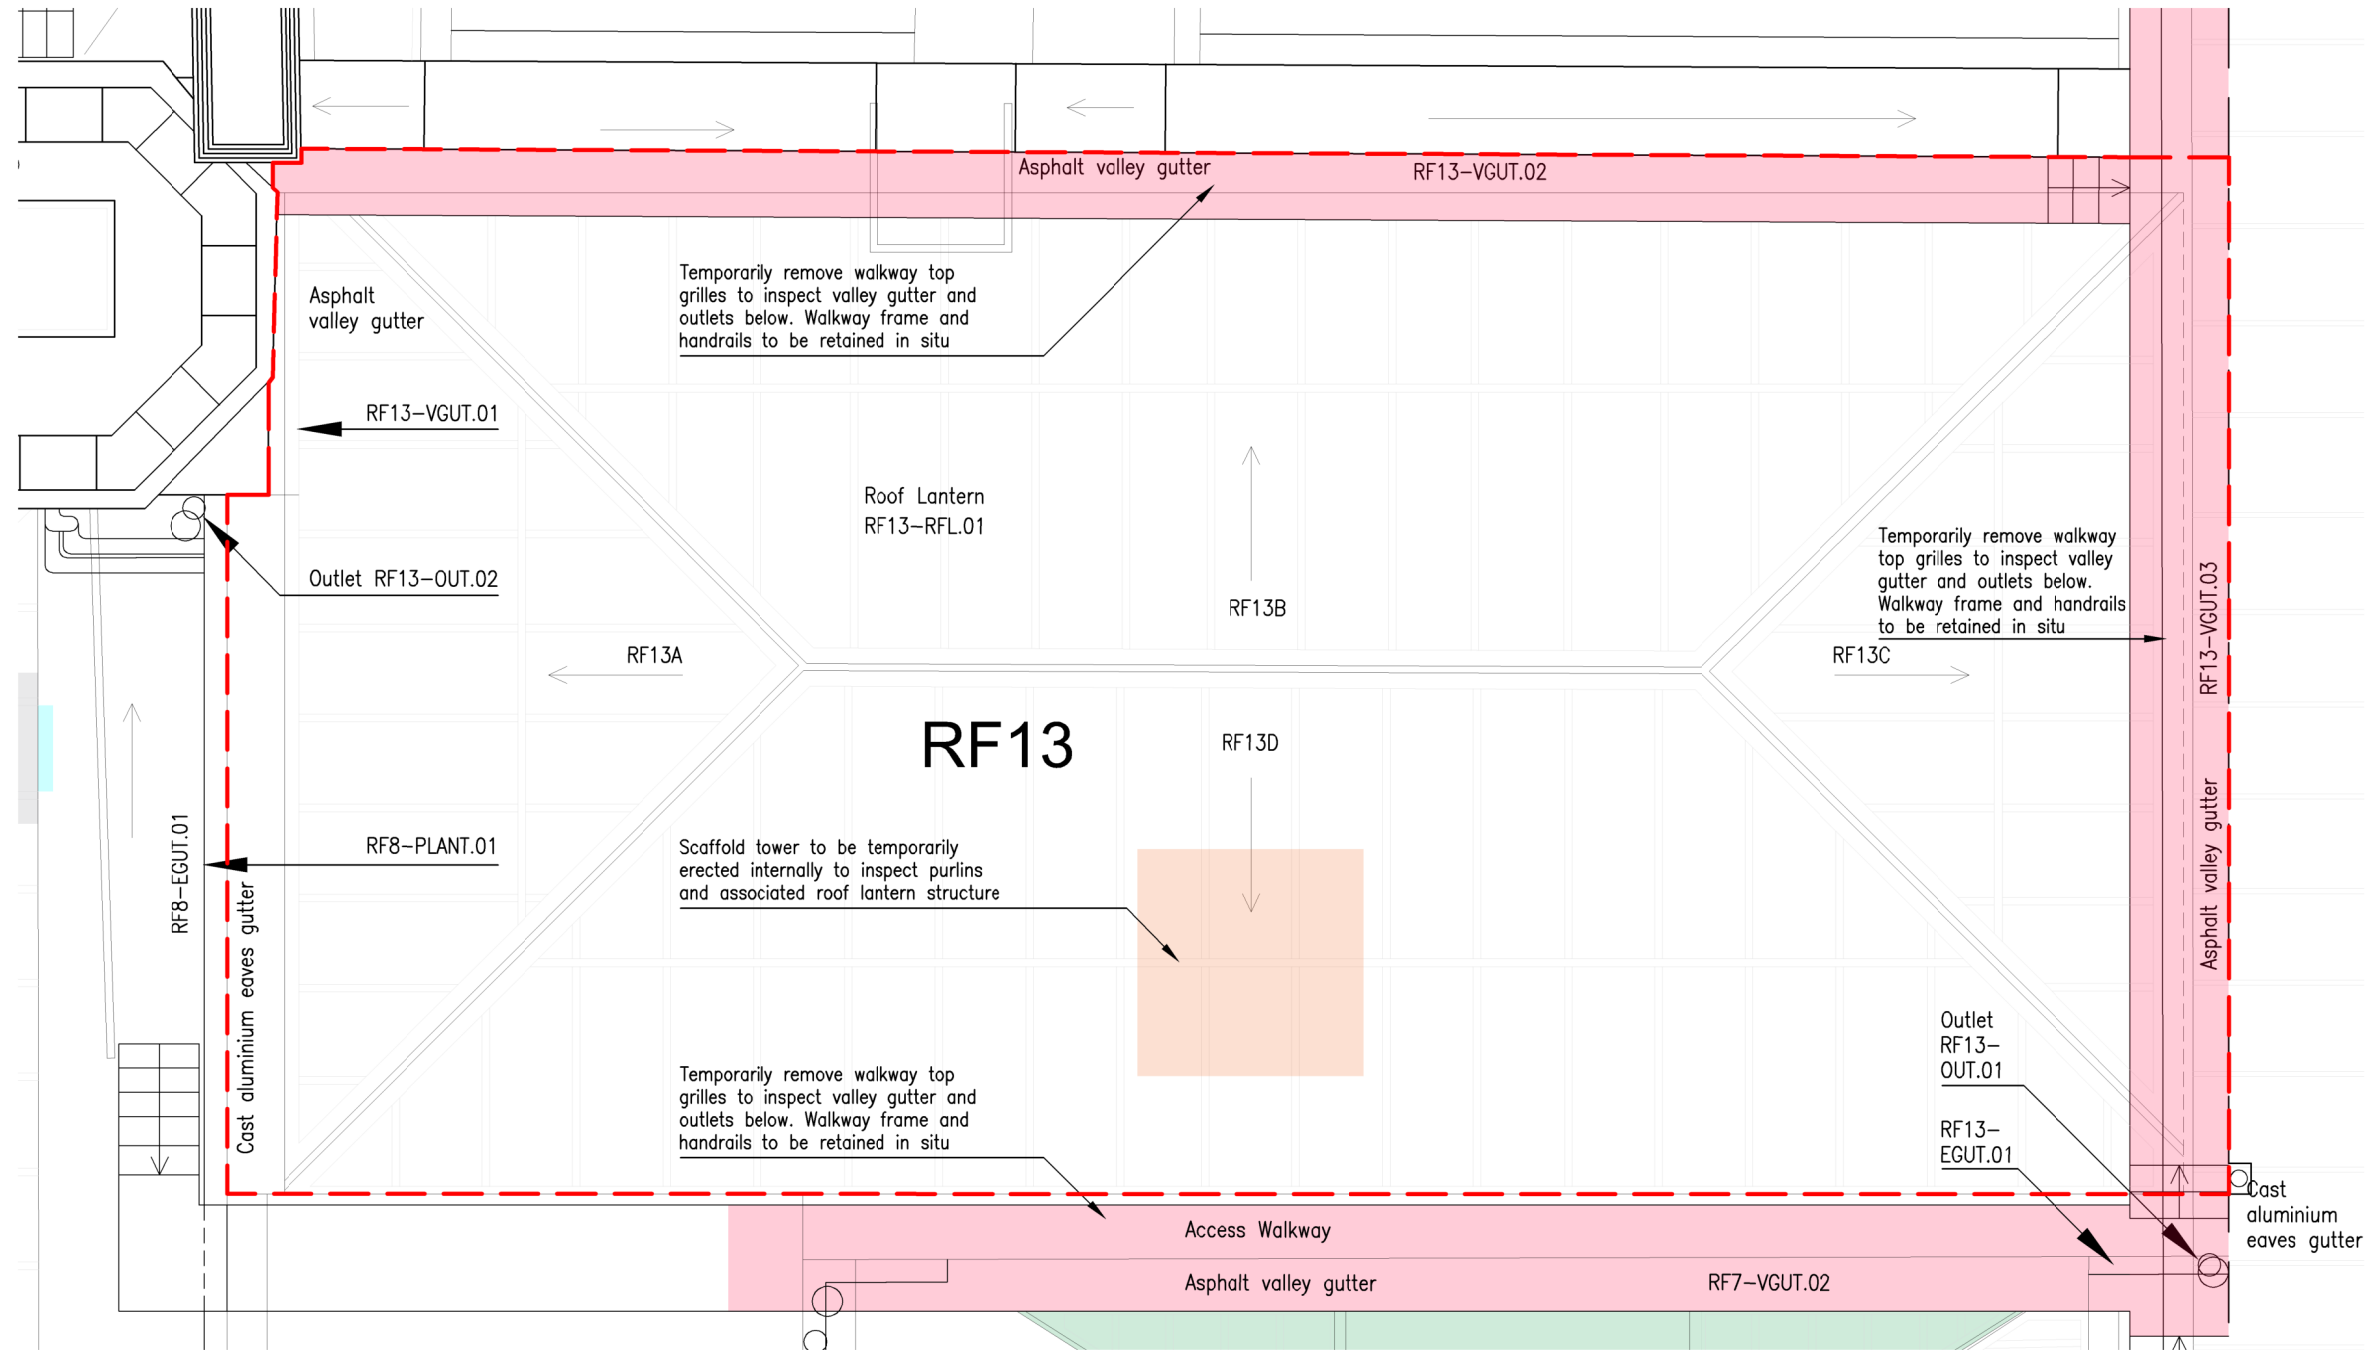

Legend

- Access walkway top grilles, stairs, and guarding to be temporarily removed to inspect roof coverings and gutters below
- Scaffold tower to be temporarily erected internally to access the underside of roofs



Structural Engineer to inspect all structure to confirm its suitability. Refer to Structural Engineer's information for all structural improvements and alterations.

An asbestos survey must be carried out for all building fabric which is to be disturbed by the temporary removals before the works take place.

01 ROOF RF13 - TEMPORARY ACCESS AND INVESTIGATIONS

1:50

Scale Bar. 1:50

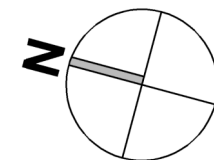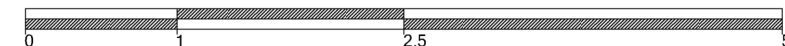

00/29.09.25 Issued for Planning
revision/date note



project

Reading Town Hall,
Alterations & Improvements

title

Roof RF13 Temporary
Access And Investigations

scale

1:50 @A3

job no.

997

status

PLANNING

dwg no.

263

status/revision

PL00

© Morse Webb Ltd