


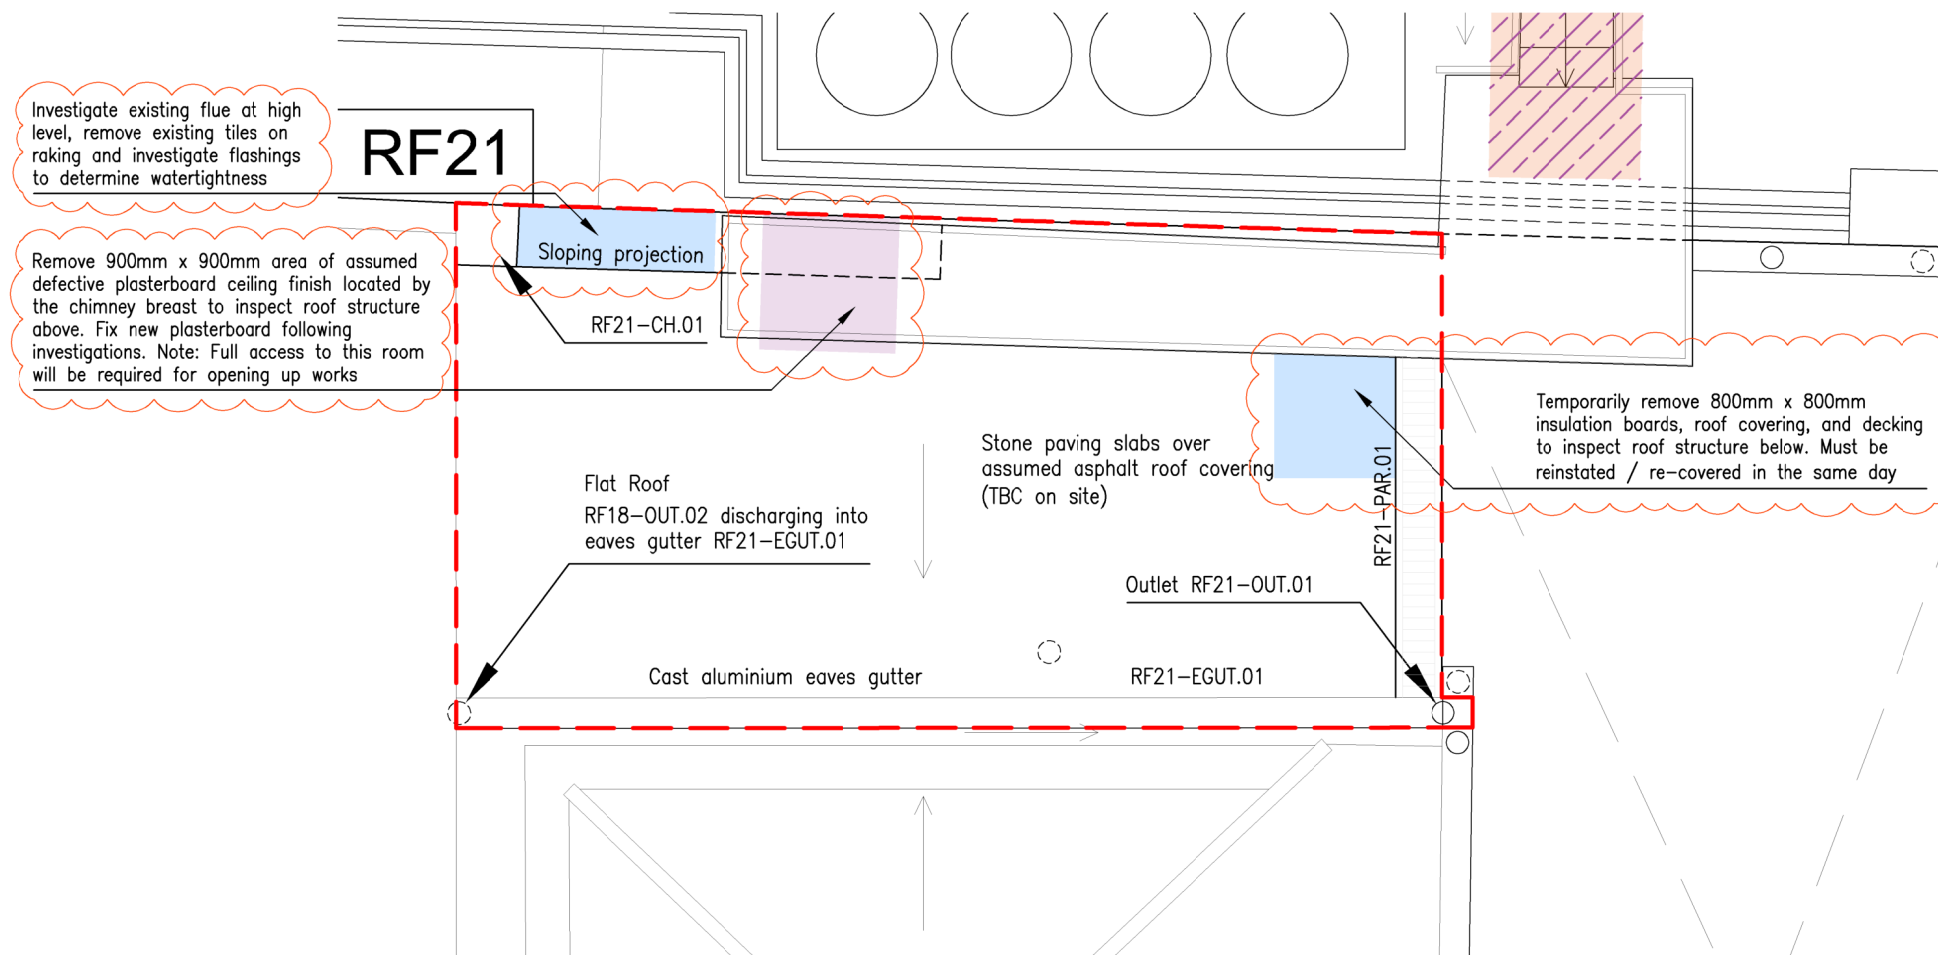

Investigate existing flue at high level, remove existing tiles on raking and investigate flashings to determine watertightness

Remove 900mm x 900mm area of assumed defective plasterboard ceiling finish located by the chimney breast to inspect roof structure above. Fix new plasterboard following investigations. Note: Full access to this room will be required for opening up works

Temporarily remove 800mm x 800mm insulation boards, roof covering, and decking to inspect roof structure below. Must be reinstated / re-covered in the same day



Legend

- Roof covering to be temporarily removed to inspect roof structure below
- Ceiling finish (typically modern plasterboard) below to be temporarily removed to inspect roof structure / roof voids above

Structural Engineer to inspect all structure to confirm its suitability. Refer to Structural Engineer's information for all structural improvements and alterations.

An asbestos survey must be carried out for all building fabric which is to be disturbed by the temporary removals before the works take place.

01 ROOF RF21 - TEMPORARY ACCESS AND INVESTIGATIONS

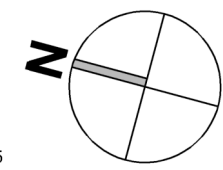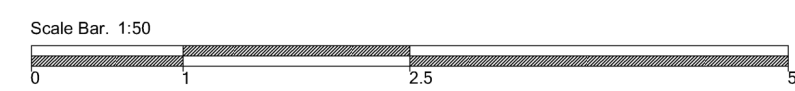

00/29.09.25	Issued for Planning, location of plasterboard opening up works amended, core samples and inspection of existing flue included
revision/date	note

morsewebb
a r c h i t e c t s
The Byre The Street Eramley Hampshire RG26 5DE
T: 01256 587888 W: www.morsewebb.co.uk

project Reading Town Hall, Alterations & Improvements		
title Roof RF21 Temporary Access And Investigations		
scale 1:50 @A3	status PLANNING	
job no. 997	dwg no. 271	status/revision PL00