


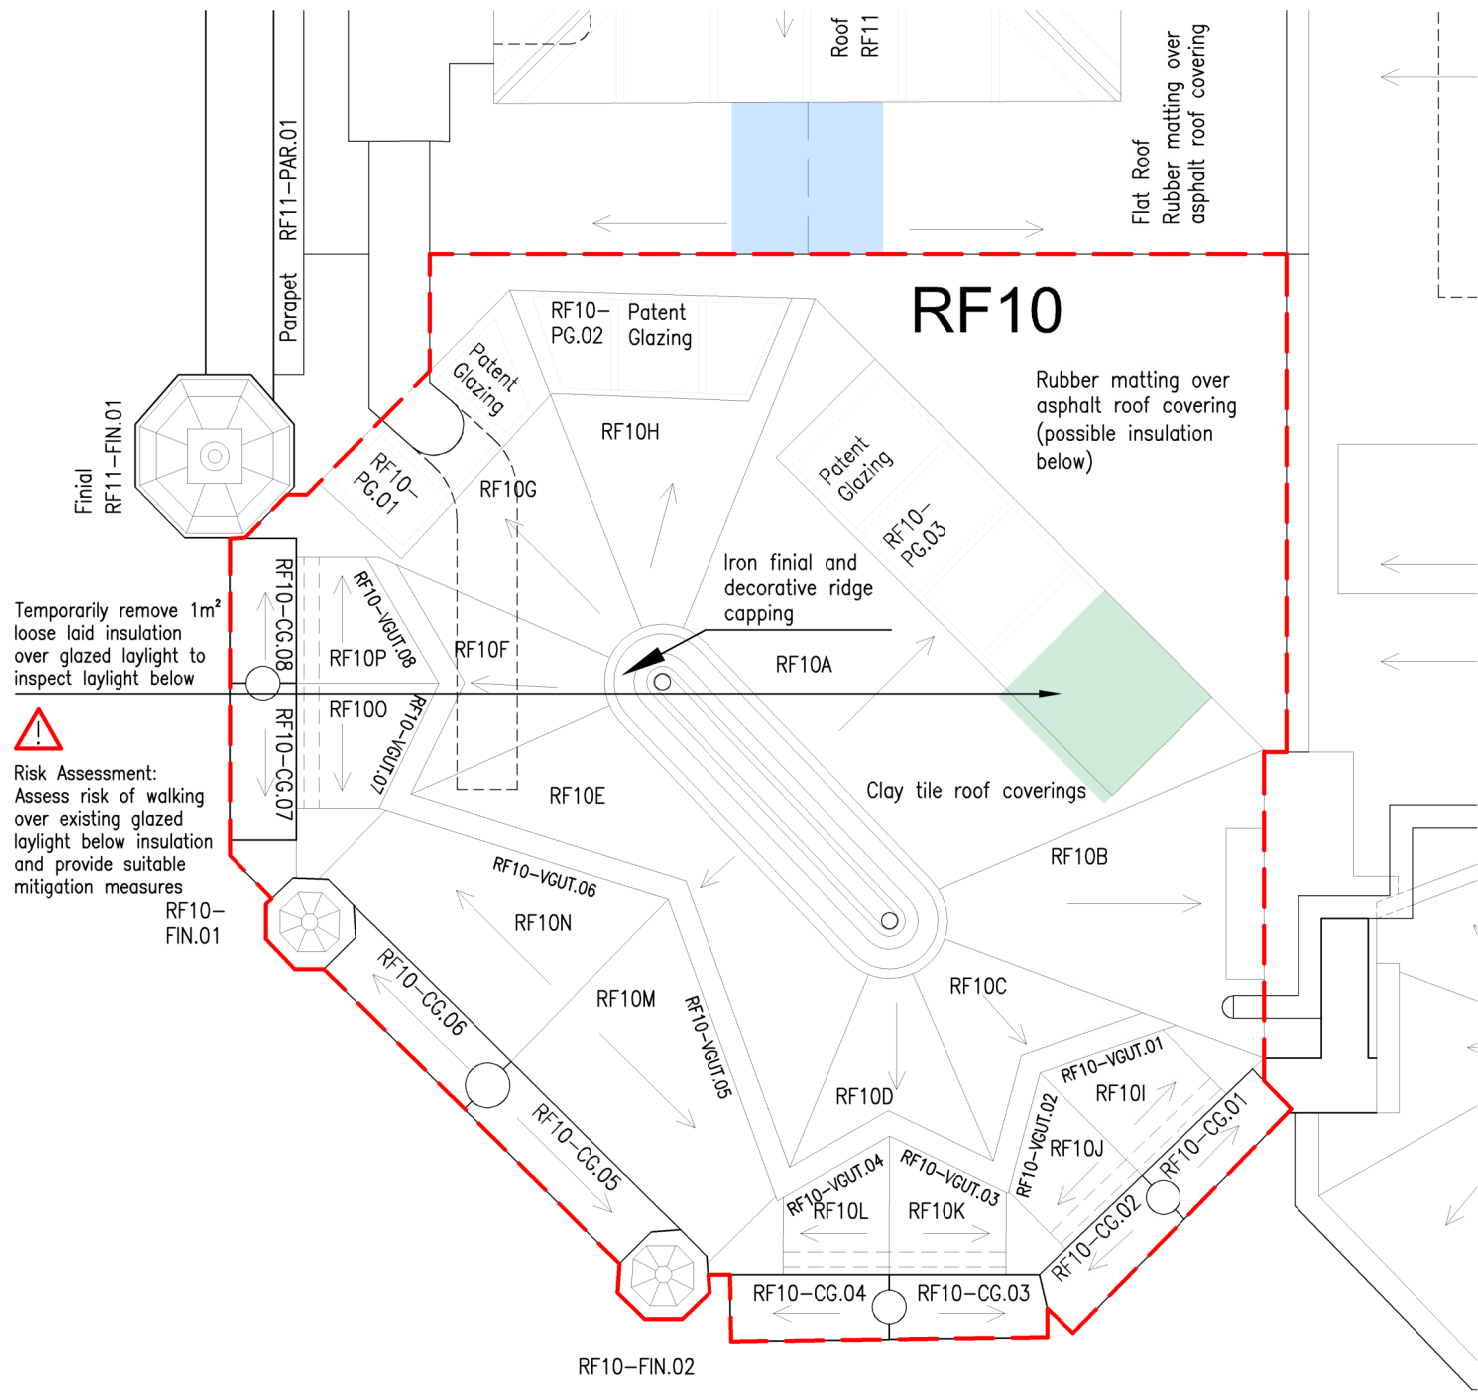

Legend

Loose laid insulation to be temporarily removed to inspect roof structure and top of ceiling below



Structural Engineer to inspect all structure to confirm its suitability. Refer to Structural Engineer's information for all structural improvements and alterations.

An asbestos survey must be carried out for all building fabric which is to be disturbed by the temporary removals before the works take place.

01 ROOF RF10 - TEMPORARY ACCESS AND INVESTIGATIONS

1:50

Scale Bar. 1:50

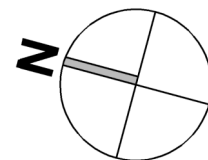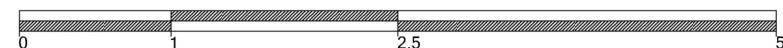

00/29.09.25 Issued for Planning
revision/date note

morseWEBB
a r c h i t e c t s
The Byre The Street Eramley Hampshire RG26 5DE
T: 01256 587888 W: www.morsewebb.co.uk

project

**Reading Town Hall,
Alterations & Improvements**

title

**Roof RF10 Temporary
Access And Investigations**

scale

1:50 @A3

job no.

997

status

PLANNING

dwg no.

260

status/revision

PL00

© Morse Webb Ltd