



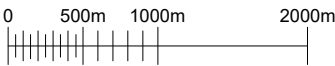

GENERAL NOTES



Use written dimensions only, do not scale from drawing. Use latest revision of all referenced information.

LAT 51.460954 LONG -0.972087

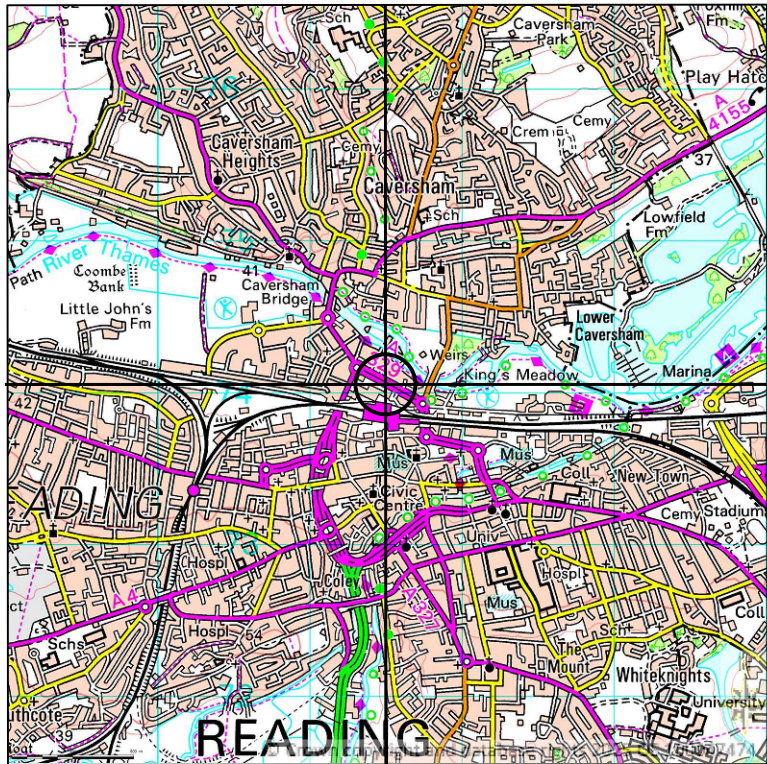

SITE LOCATION
SCALE 1:50000

Ordnance Survey map extract based upon Landranger map series with the permission of the controller of His Majesty's Stationery Office.
Mitie licence no. 100047474.
Crown copyright.

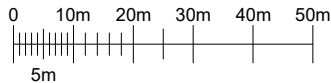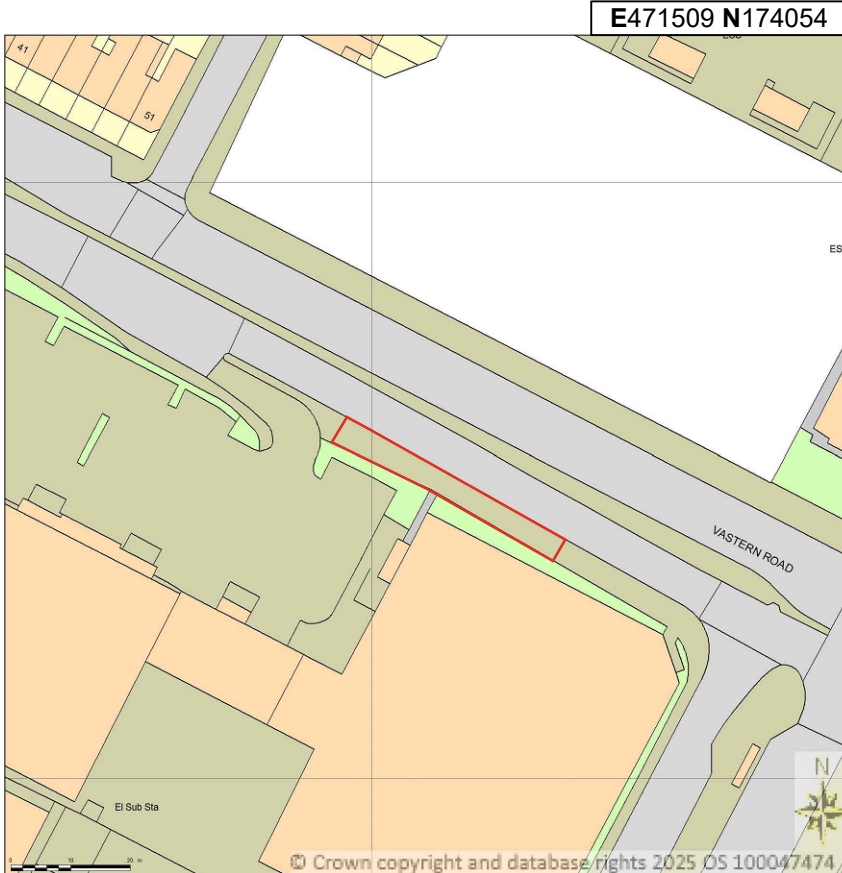

DETAILED SITE LOCATION
SCALE 1:1250

Ordnance Survey map extract based upon Landranger map series with the permission of the controller of His Majesty's Stationery Office.
Mitie licence no. 100047474.
Crown copyright.



Drg Status
PLANNING

Cell No. & Name

REA-107

Site Name & Address
Pavement Outside The Range,
The Station Retail Park,Vastern
Road, Reading, RG1 8AL

Drawing Title
SITE LOCATION MAPS

Scale As Shown Date 16/09/2025

Drawn By RMK Checked By ABH

Drawing Number 001 Revision A