



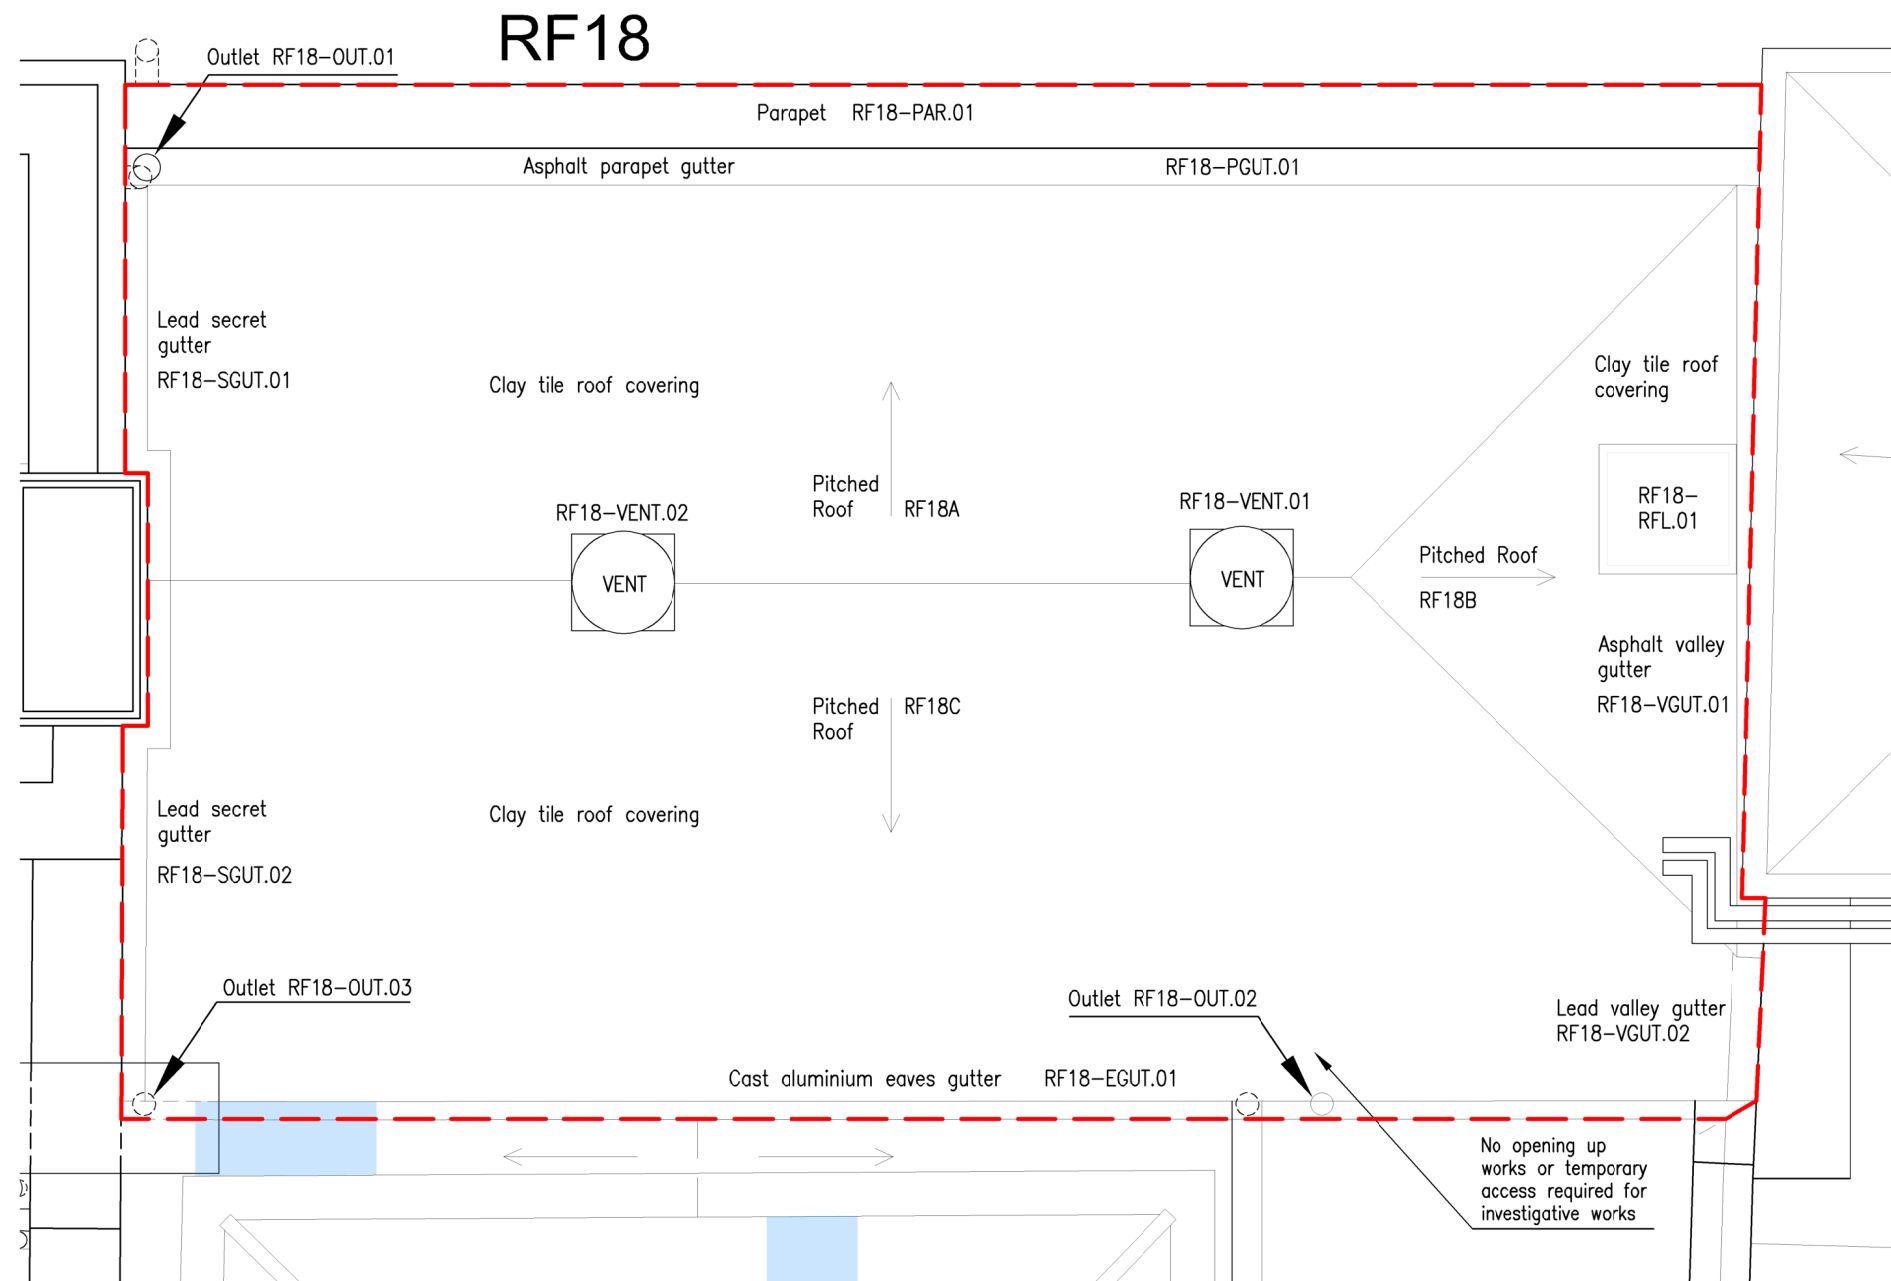


No temporary opening up works are required to provide further access within RF18 for the necessary investigations to be undertaken.

Structural Engineer to inspect all structure to confirm its suitability. Refer to Structural Engineer's information for all structural improvements and alterations.

An asbestos survey must be carried out for all building fabric which is to be disturbed by the temporary removals before the works take place.

Scale Bar. 1:50

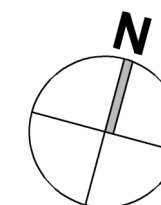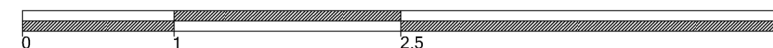

00/29.09.25 Issued for Planning
revision/date note

morsewebb
a r c h i t e c t s
The Byre The Street Eramley Hampshire RG26 5DE
T: 01256 587888 W: www.morsewebb.co.uk

project

Reading Town Hall,
Alterations & Improvements

title

Roof RF18 Temporary
Access And Investigations

scale

1:50 @A3

job no.

997

status

PLANNING

dwg no.

268

status/revision

PL00

© Morse Webb Ltd