


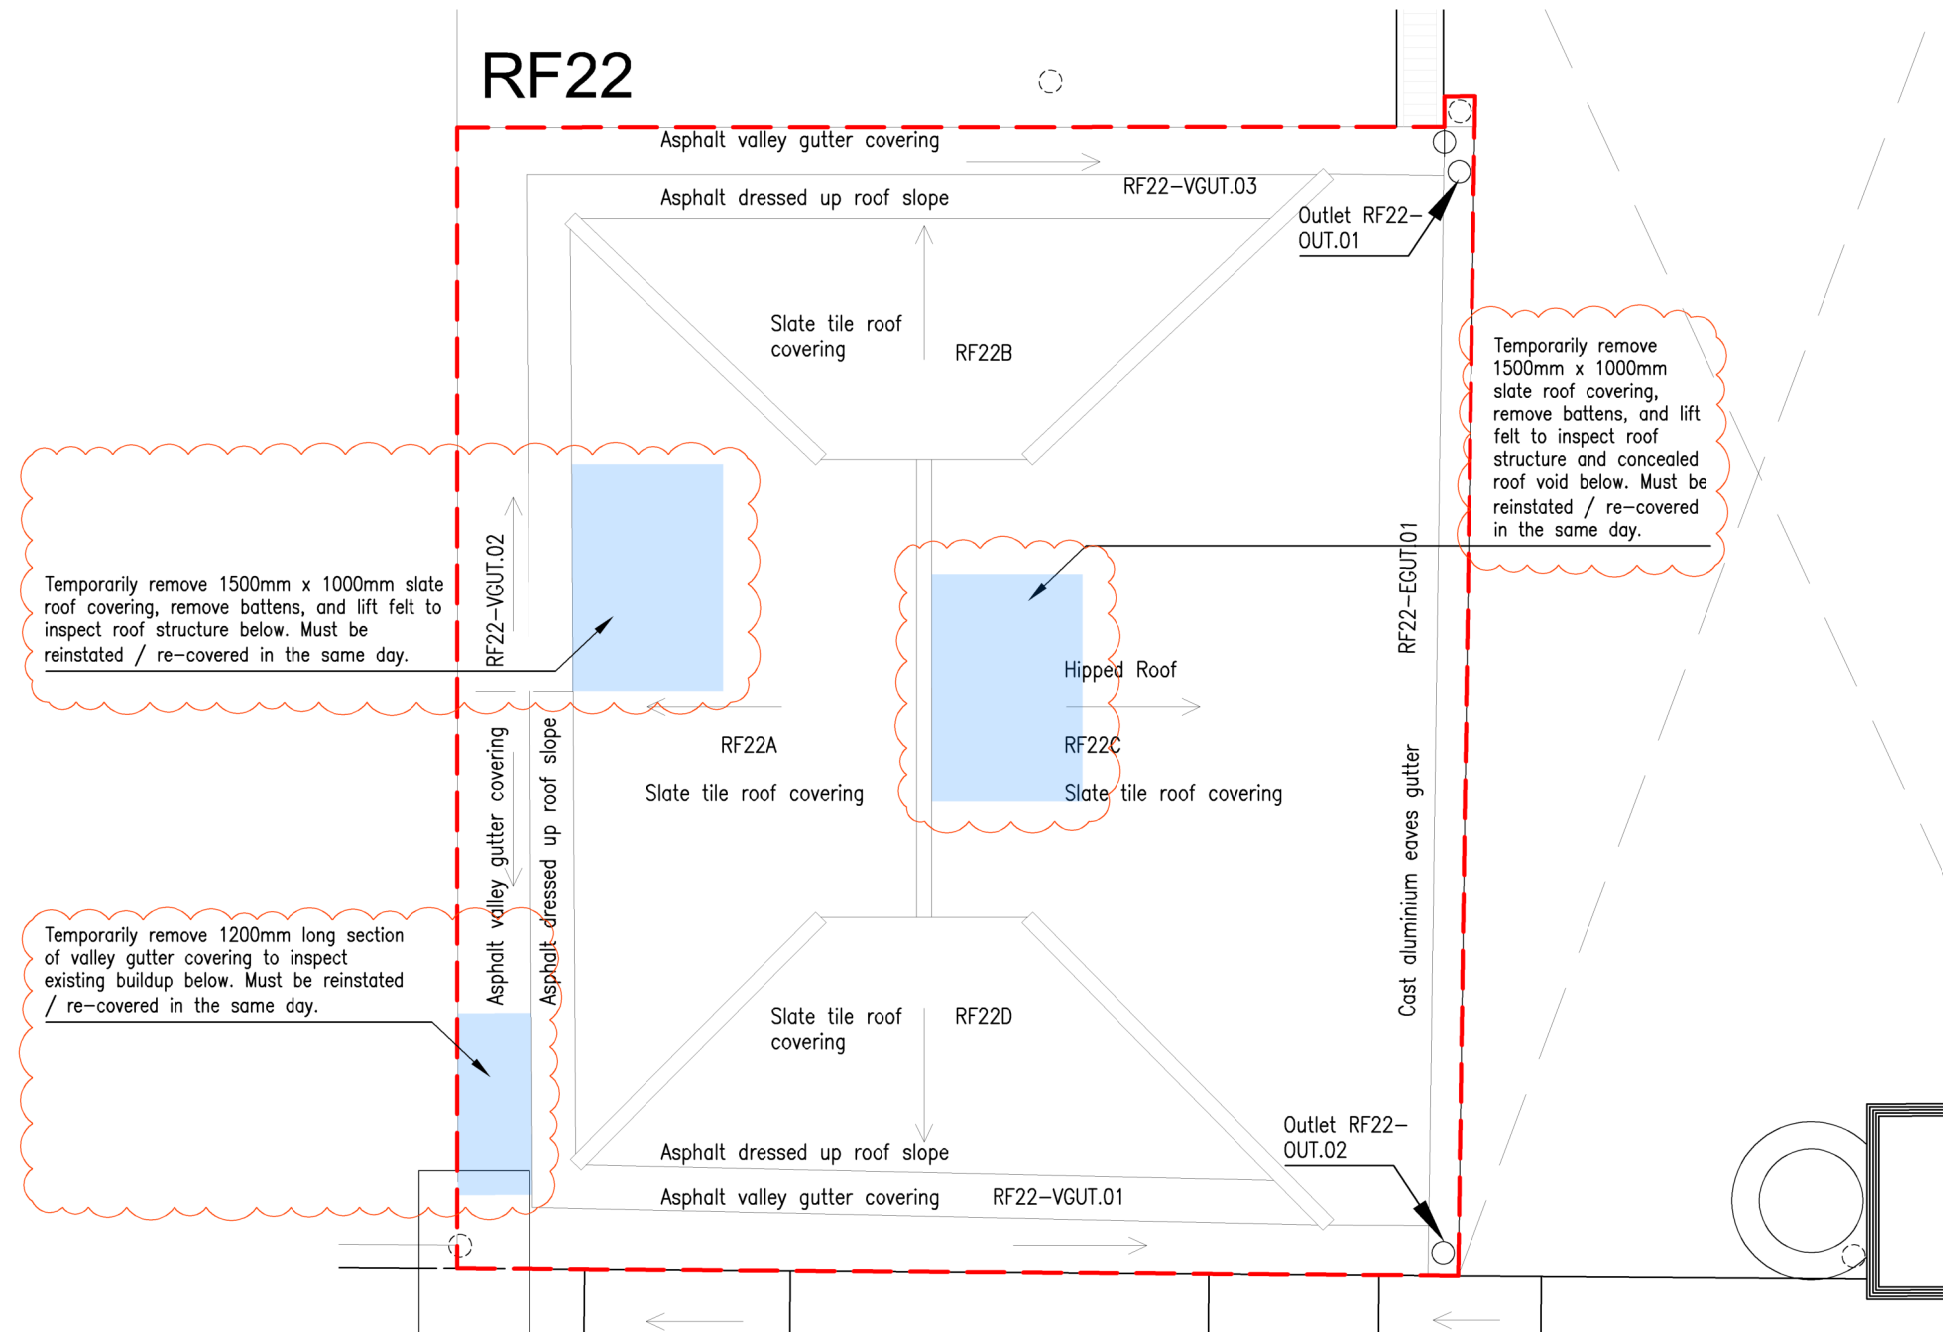

Legend

Roof covering to be temporarily removed to inspect roof structure below



Structural Engineer to inspect all structure to confirm its suitability. Refer to Structural Engineer's information for all structural improvements and alterations.

An asbestos survey must be carried out for all building fabric which is to be disturbed by the temporary removals before the works take place.

01 ROOF RF22 - TEMPORARY ACCESS AND INVESTIGATIONS

1:50

Scale Bar. 1:50

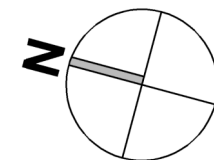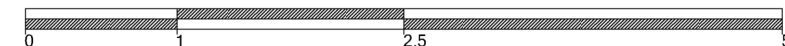

00/29.09.25 Issued for Planning, plasterboard ceiling removal omitted, valley gutter removal and slate removal at eaves and ridge included
revision/date note

morseWEBB
a r c h i t e c t s
The Byre The Street Eramley Hampshire RG26 5DE
T: 01256 587888 W: www.morsewebb.co.uk

project
**Reading Town Hall,
Alterations & Improvements**

title
**Roof RF22 Temporary
Access And Investigations**

scale 1:50 @A3	status PLANNING
job no. 997	status/revision PL00

© Morse Webb Ltd