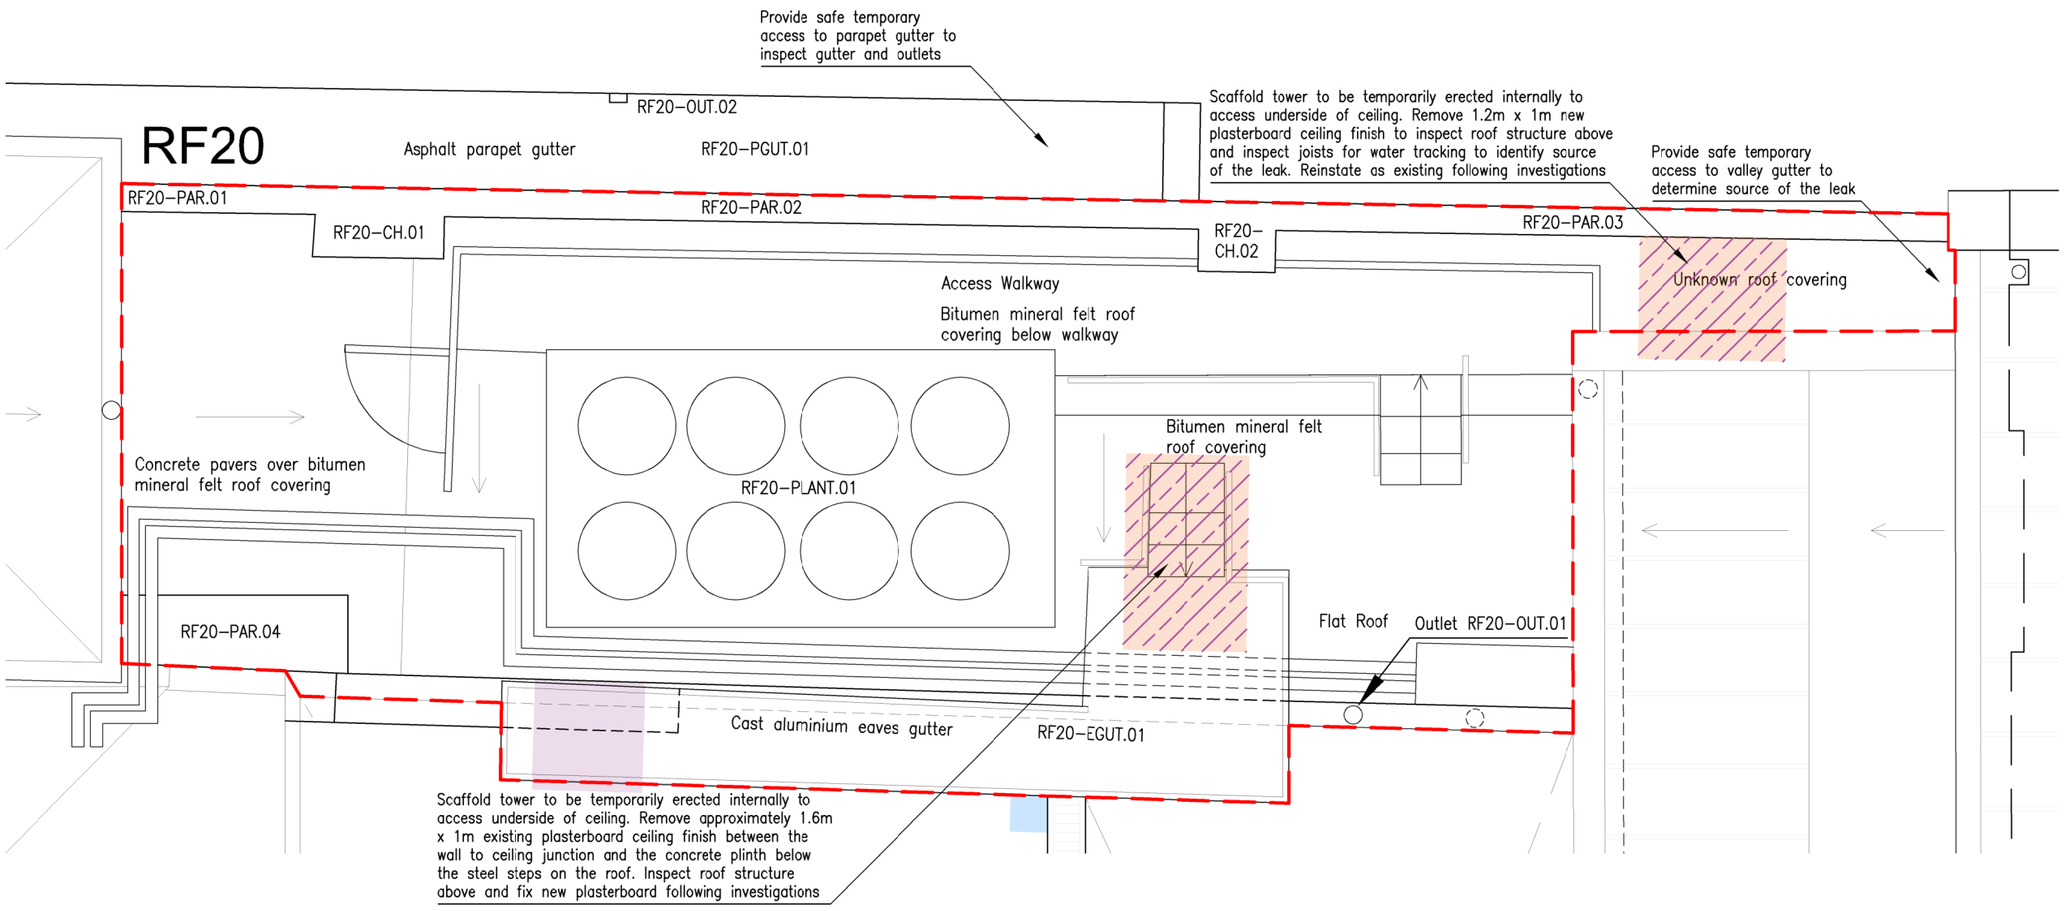


Legend

- Scaffold tower to be temporarily erected internally to access the underside of roofs
- Ceiling finish below to be temporarily removed to inspect roof structure / roof voids above

Structural Engineer to inspect all structure to confirm its suitability. Refer to Structural Engineer's information for all structural improvements and alterations.

An asbestos survey must be carried out for all building fabric which is to be disturbed by the temporary removals before the works take place.

01 ROOF RF20 - TEMPORARY ACCESS AND INVESTIGATIONS

1:50

Scale Bar. 1:50

0 1 2.5 5

N

revision/date	note
00/29.09.25	Issued for Planning

morseWEBB architects
The Byre The Street Bramley Hampshire RG26 5DE
T: 01256 587888 W: www.morsewebb.co.uk

project
Reading Town Hall, Alterations & Improvements

title
Roof RF20 Temporary Access And Investigations

scale	status	
1:50 @A3	PLANNING	
job no.	dwg no.	status/revison
997	270	PL00

© Morse Webb Ltd