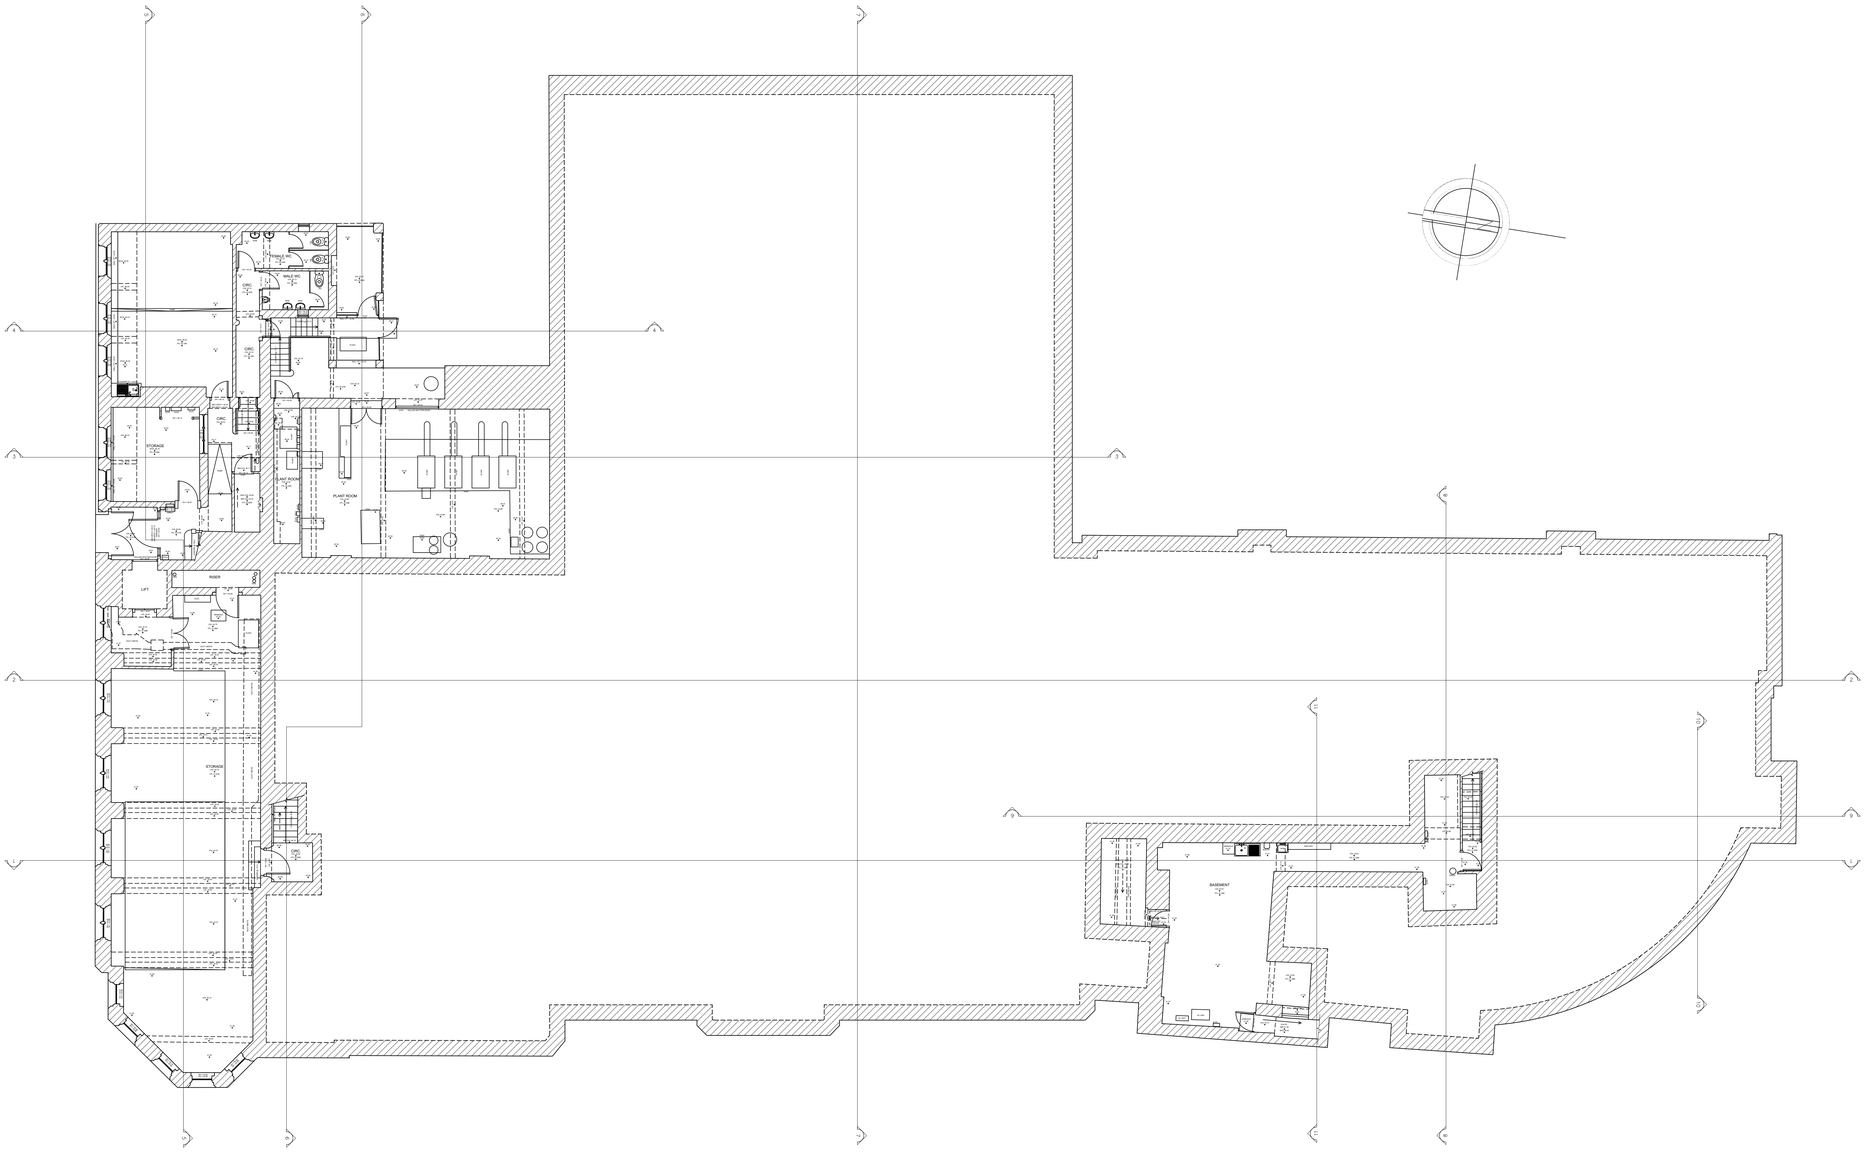

BASEMENT FLOOR PLAN

0 10m 20m 30m

Scale 1:100

Rev:	Comments	By	Chkd	Date
-	-	-	-	---

Project Name
Reading Town Hall, Blagrave St, Reading RG1 1QH

Drawing Name:
SOVA240903 MBS

Drawing Title :
BASEMENT FLOOR PLAN

Client:
Morse Webb Architects

Date
17/01/2025

Scale
A0 @ 1:100

Drawn by:	Checked by:	Project Code:	Revision:
SOVA – DK	SOVA – DD	SOVA240903	---

Grid Orientation:	Site Level Datum
OS GPS	OS GPS

Notes :

- All dimensions are to be checked on site where applicable.This drawing must not be scaled, and only written dimensions should be respected.
- All finish floor levels relate to topographical survey to OPS datum AOD.

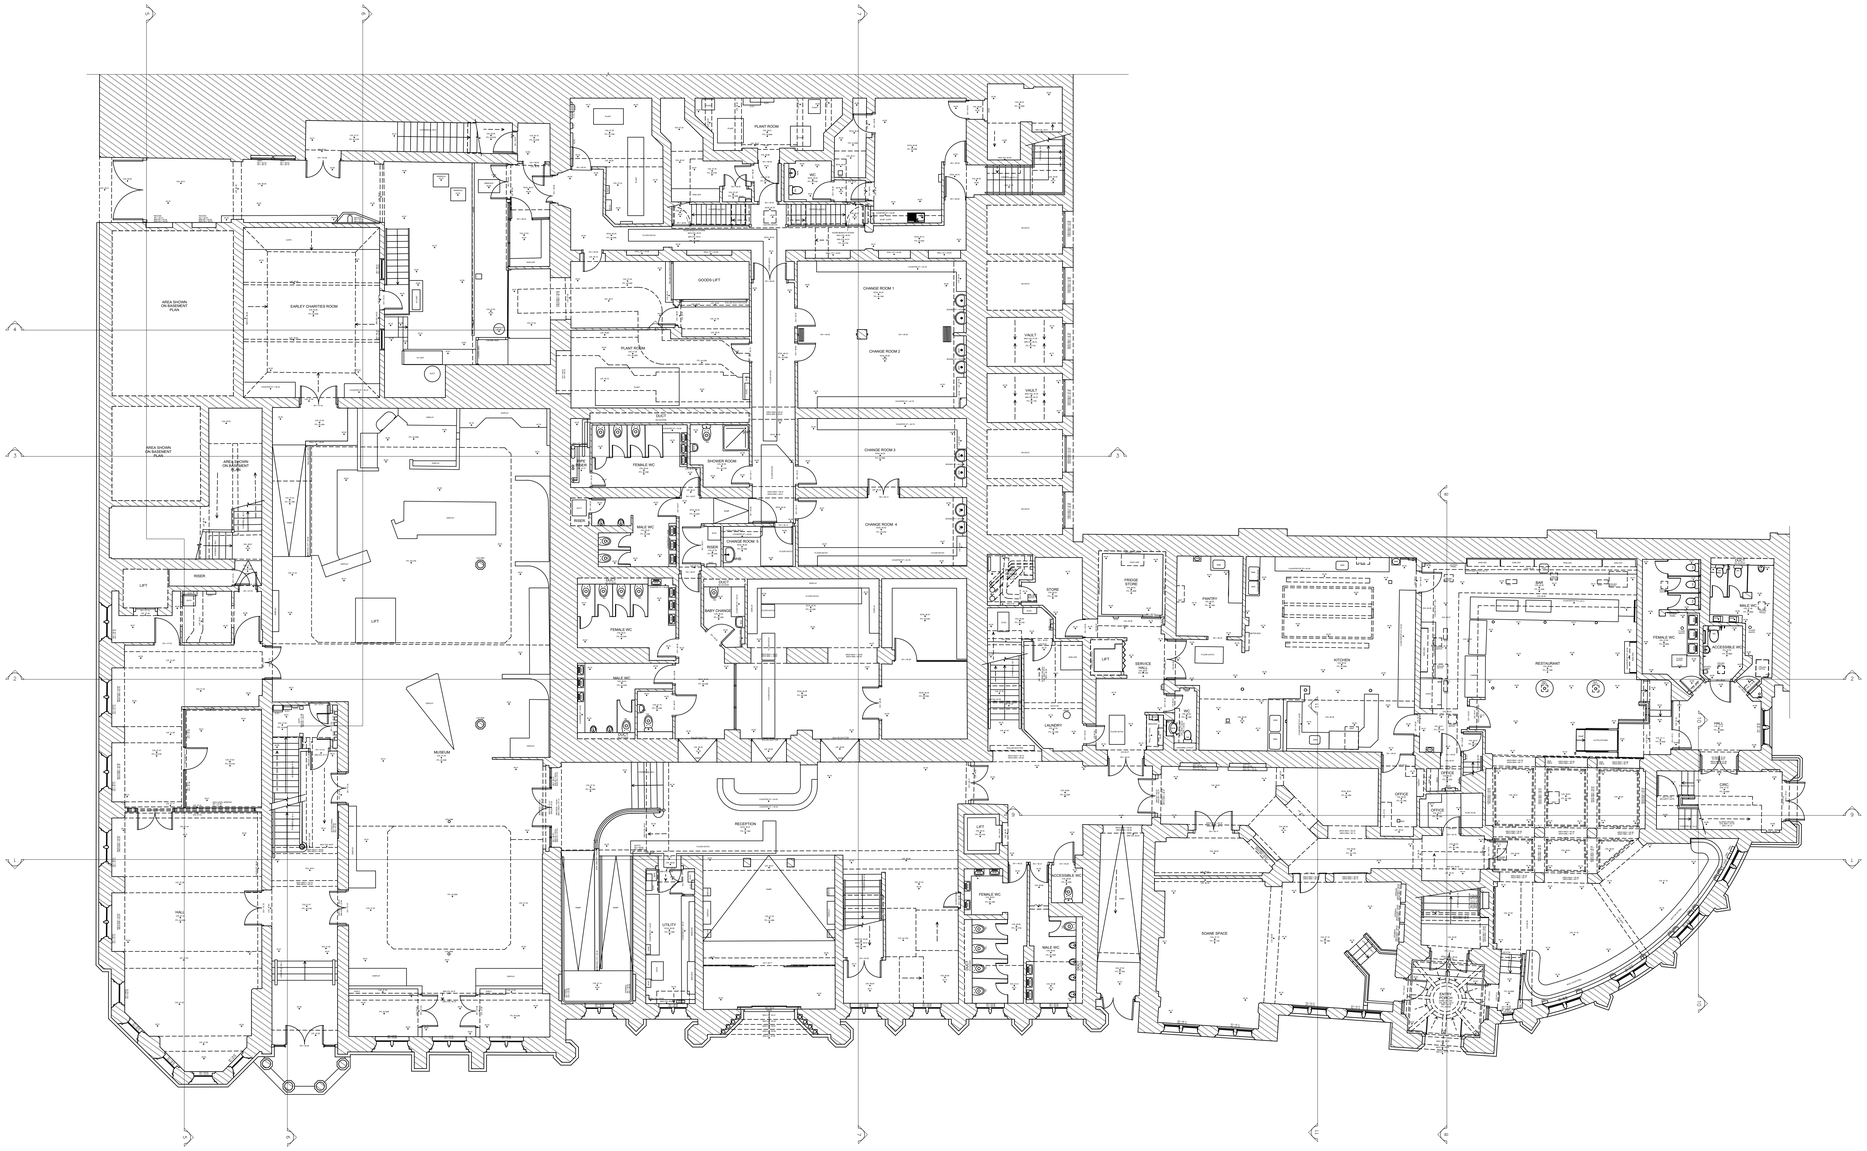

GROUND FLOOR PLAN

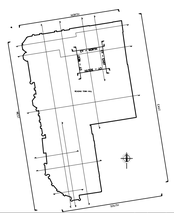

0 10m 20m 30m

Scale 1:100

Rev:	Comments	By	Chkd	Date
–	–	–	–	– – –

Project Name
Reading Town Hall, Blagrave St, Reading RG1 1QH

Drawing Name:
SOVA240903 MBS

Drawing Title :
GROUND FLOOR PLAN

Client:
Morse Webb Architects

Date
17/01/2025

Scale
A0 @ 1:100

Drawn by:	Checked by:	Project Code:	Revision:
SOVA – DK	SOVA – DD	SOVA240903	– – –

Grid Orientation:	Site Level Datum
OS GPS	OS GPS

Notes :

- All dimensions are to be checked on site where applicable.This drawing must not be scaled, and only written dimensions should be respected.
- All finish floor levels relate to topographical survey to GPS datum A00.

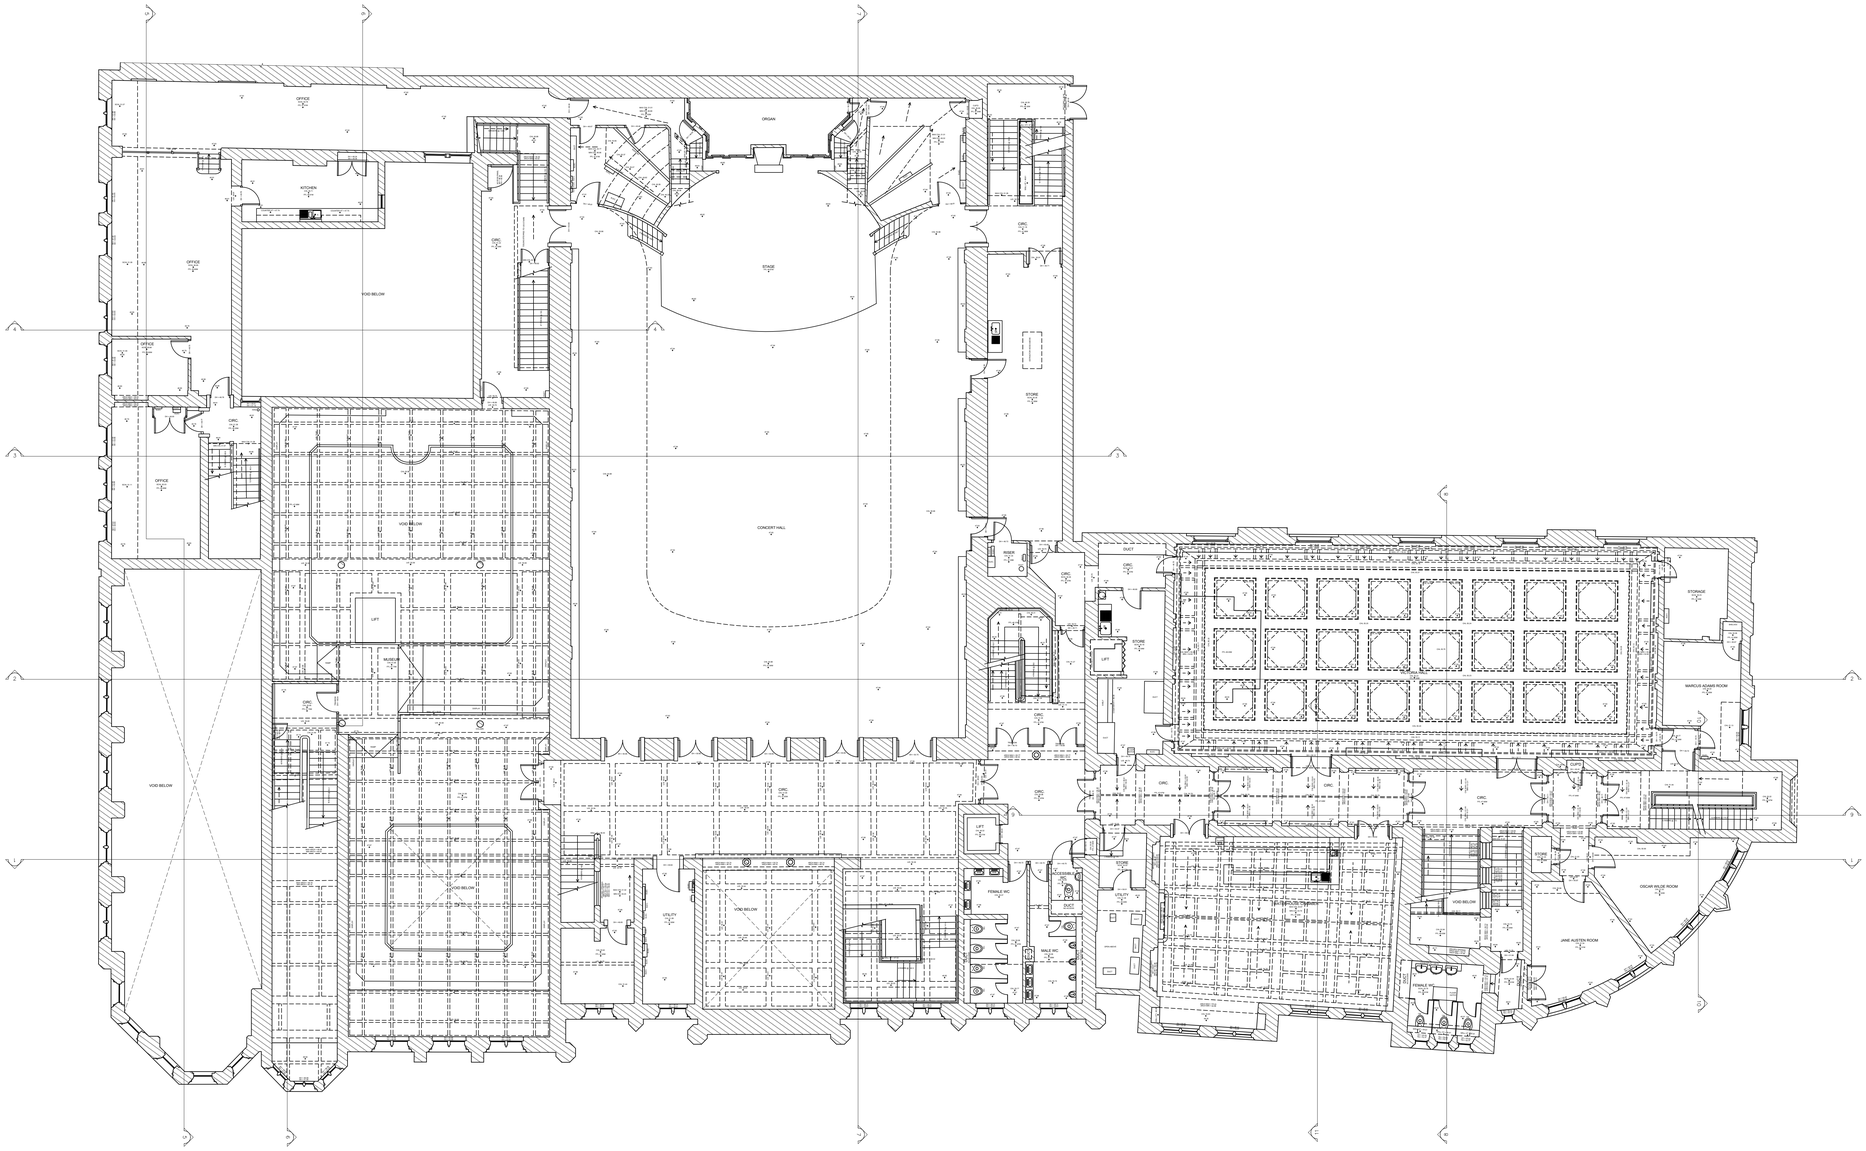

FIRST FLOOR PLAN

0 10m 20m 30m

Scale 1:100

Rev:	Comments	By	Chkd	Date
–	–	–	–	– –

Project Name
Reading Town Hall, Blagrave St, Reading RG1 1QH

Drawing Name:
SOVA240903 MBS

Drawing Title :
FIRST FLOOR PLAN

Client:
Morse Webb Architects

Date
17/01/2025

Scale
A0 @ 1:100

Drawn by:	Checked by:	Project Code:	Revision:
SOVA – DK	SOVA – DD	SOVA240903	– – –

Grid Orientation:
OS GPS

Site Level Datum
OS GPS

Notes :

- All dimensions are to be checked on site where applicable.This drawing must not be scaled, and only written dimensions should be respected.
- All finish floor levels relate to topographical survey to GPS datum A00.

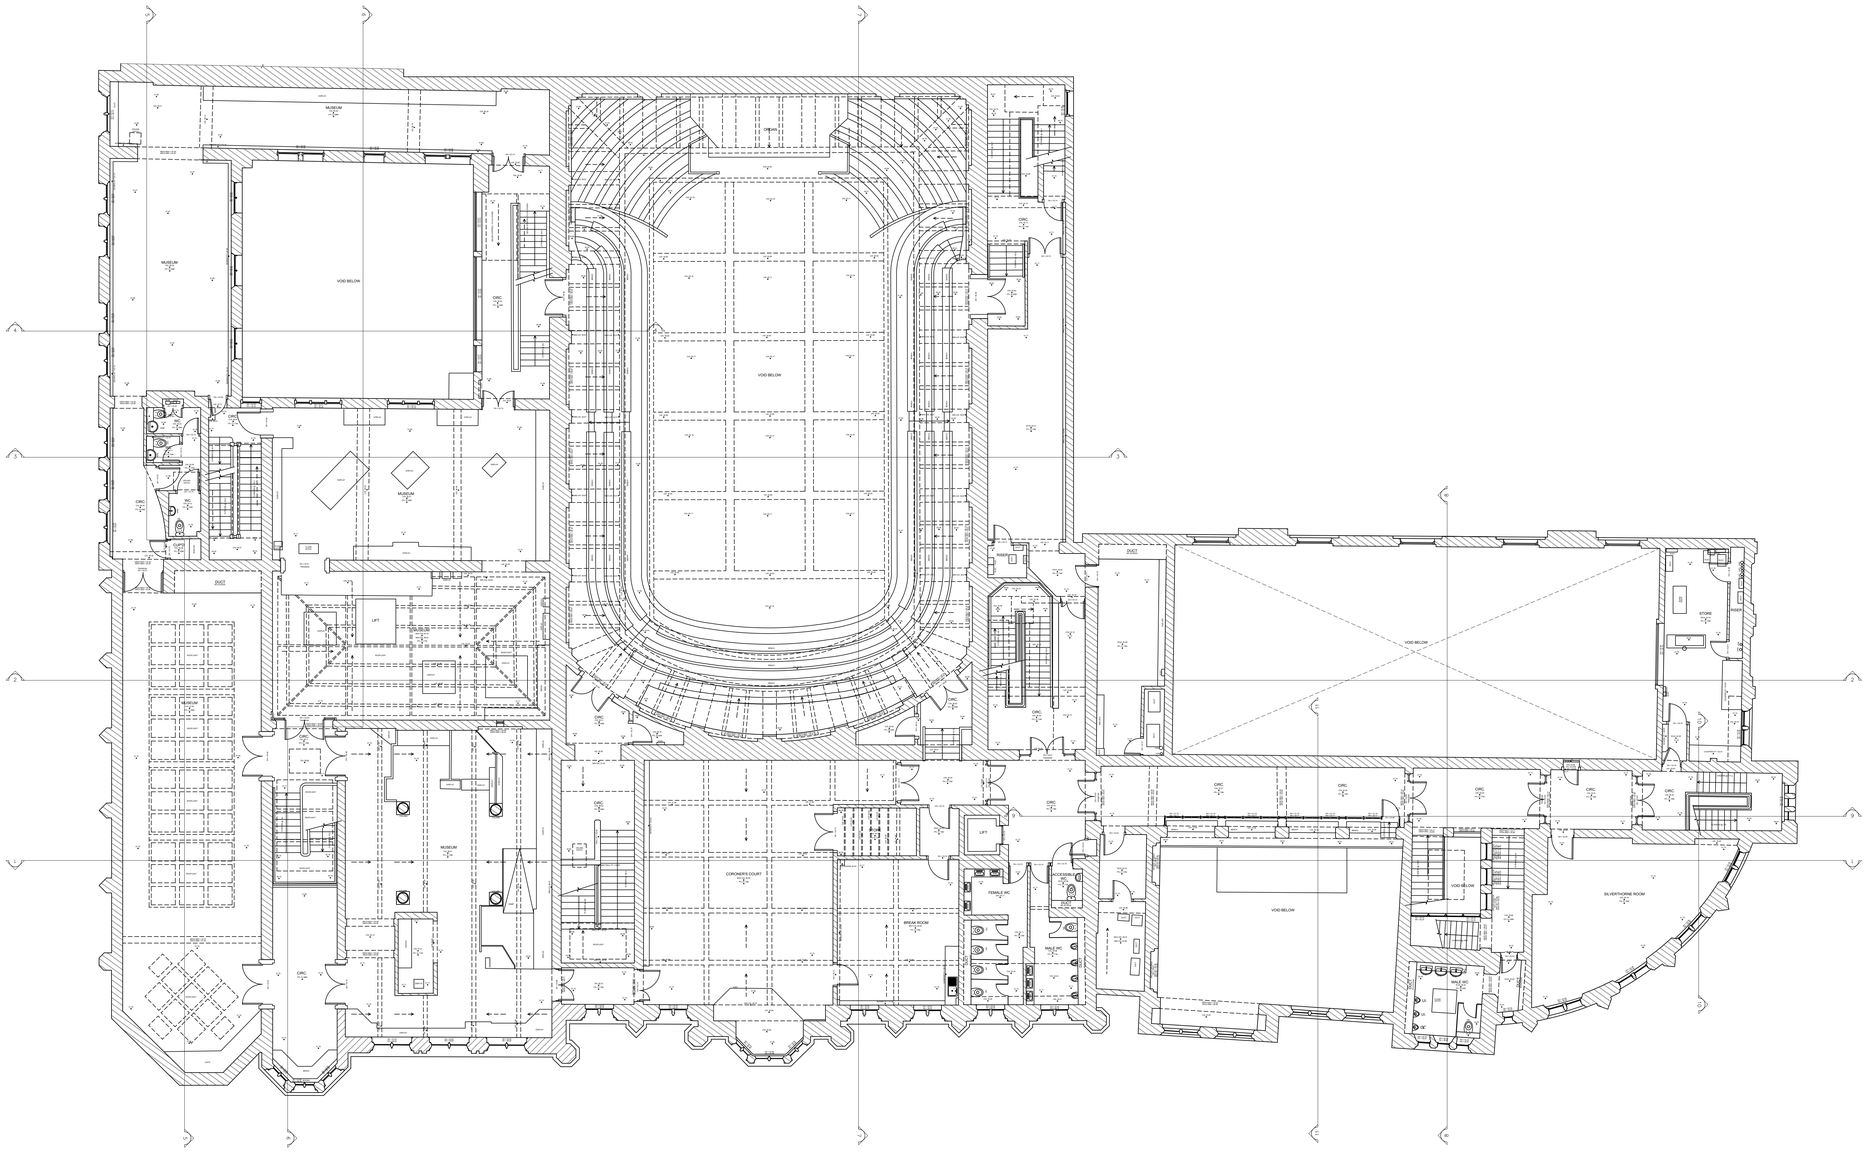

SECOND FLOOR PLAN

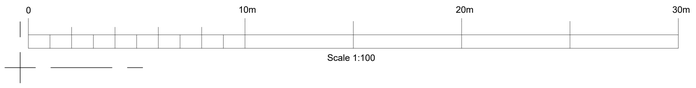

Rev:	Comments	By	Chkd	Date
-	-	-	-	--

Project Name
Reading Town Hall, Blagrave St, Reading RG1 1QH

Drawing Name:
SOVA240903 MBS

Drawing Title :
SECOND FLOOR PLAN

Client:
Morse Webb Architects

Date
17/01/2025

Scale
A0 @ 1:100

Drawn by:	Checked by:	Project Code:	Revision:
SOVA – DK	SOVA – DD	SOVA240903	---

Grid Orientation:	Site Level Datum
OS GPS	OS GPS

Notes :

- All dimensions are to be checked on site where applicable.This drawing must not be scaled, and only written dimensions should be respected.
- All finish floor levels relate to topographical survey to GPS datum AOD.

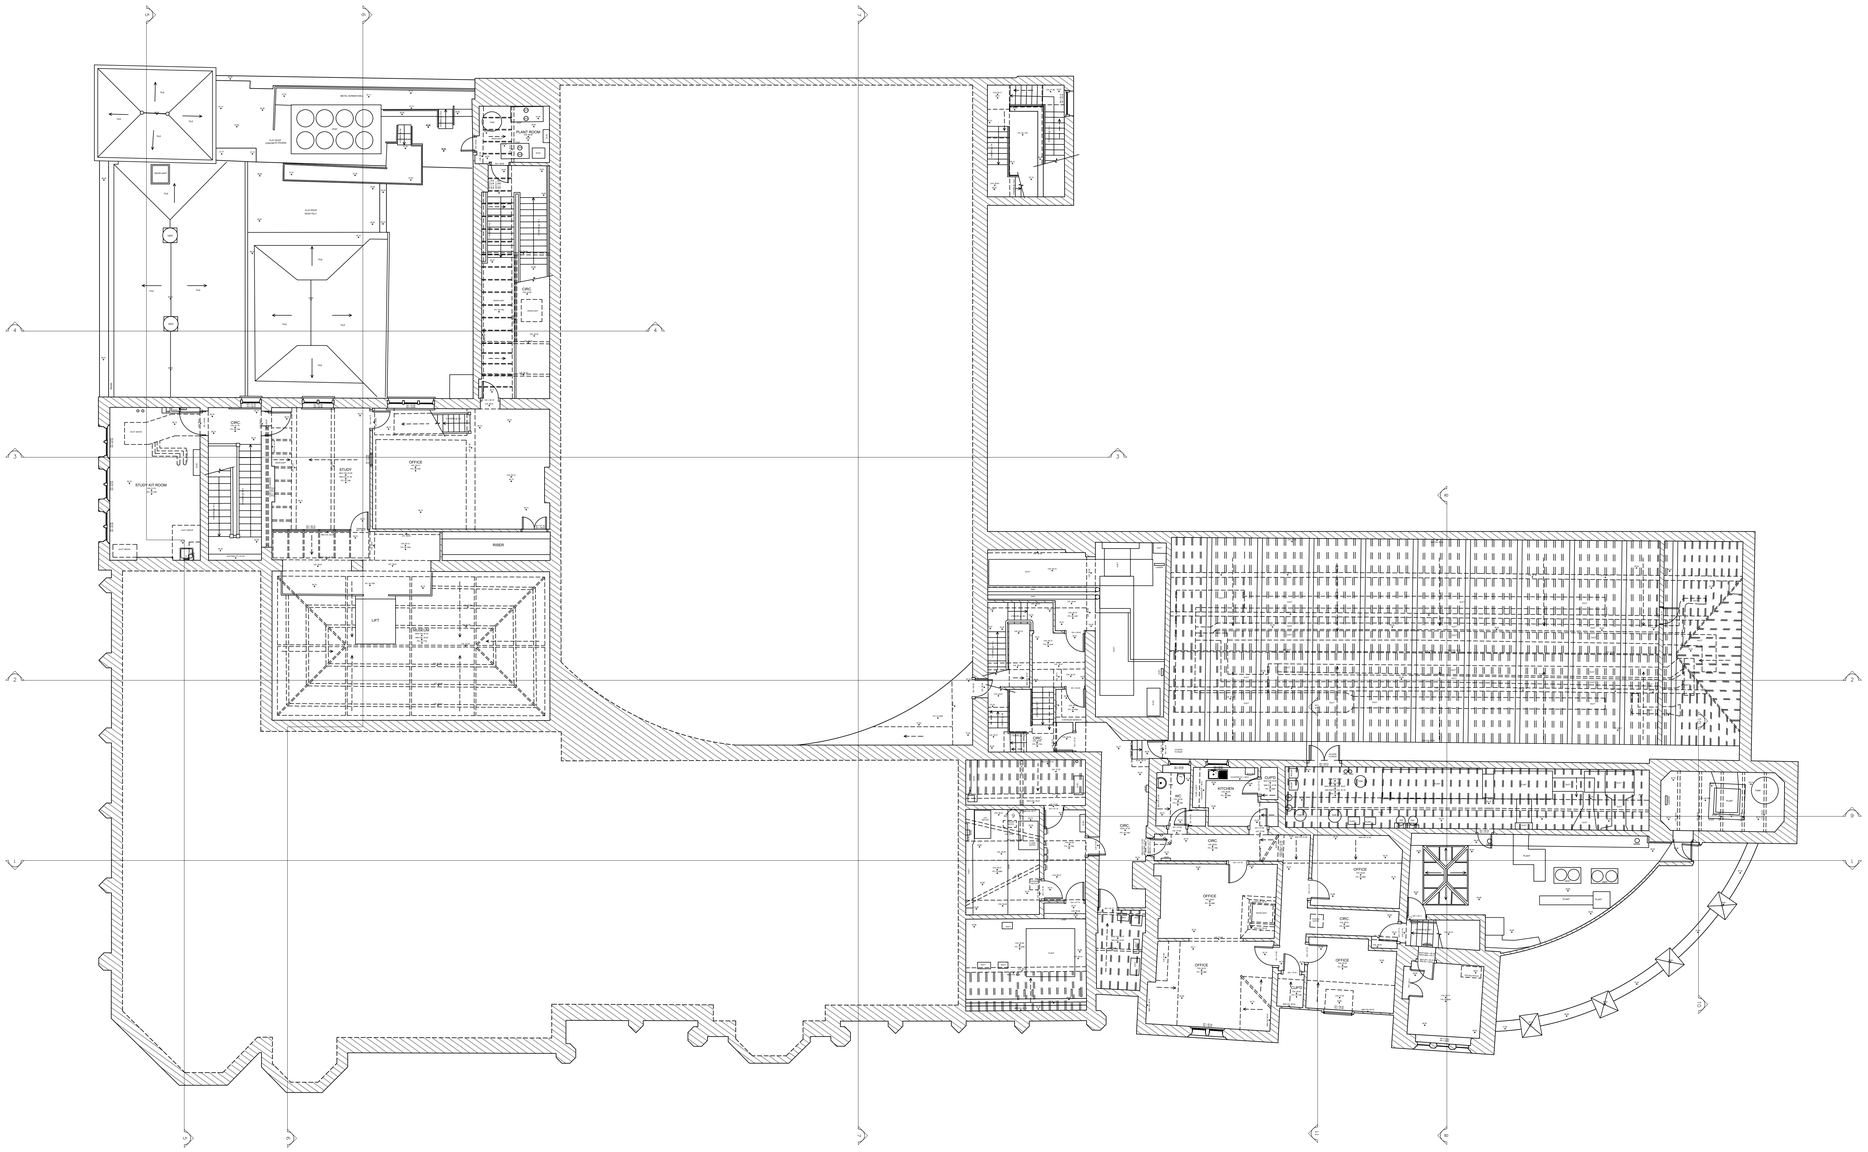

THIRD FLOOR PLAN

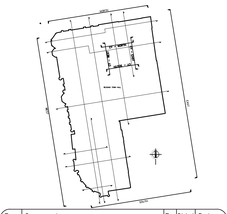

Rev:	Comments	By	Chkd	Date
–	–	–	–	– – –

Project Name
Reading Town Hall, Blagrave St, Reading RG1 1QH

Drawing Name:
SOVA240903 MBS

Drawing Title :
THIRD FLOOR PLAN

Client:
Morse Webb Architects

Date
17/01/2025

Scale
A0 @ 1:100

Drawn by:	Checked by:	Project Code:	Revision:
SOVA – DK	SOVA – DD	SOVA240903	– – –

Grid Orientation:	Site Level Datum
OS GPS	OS GPS

Notes :

- All dimensions are to be checked on site where applicable.This drawing must not be scaled, and only written dimensions should be respected.
- All finish floor levels relate to topographical survey to GPS datum AOD.

0 10m 20m 30m

Scale 1:100

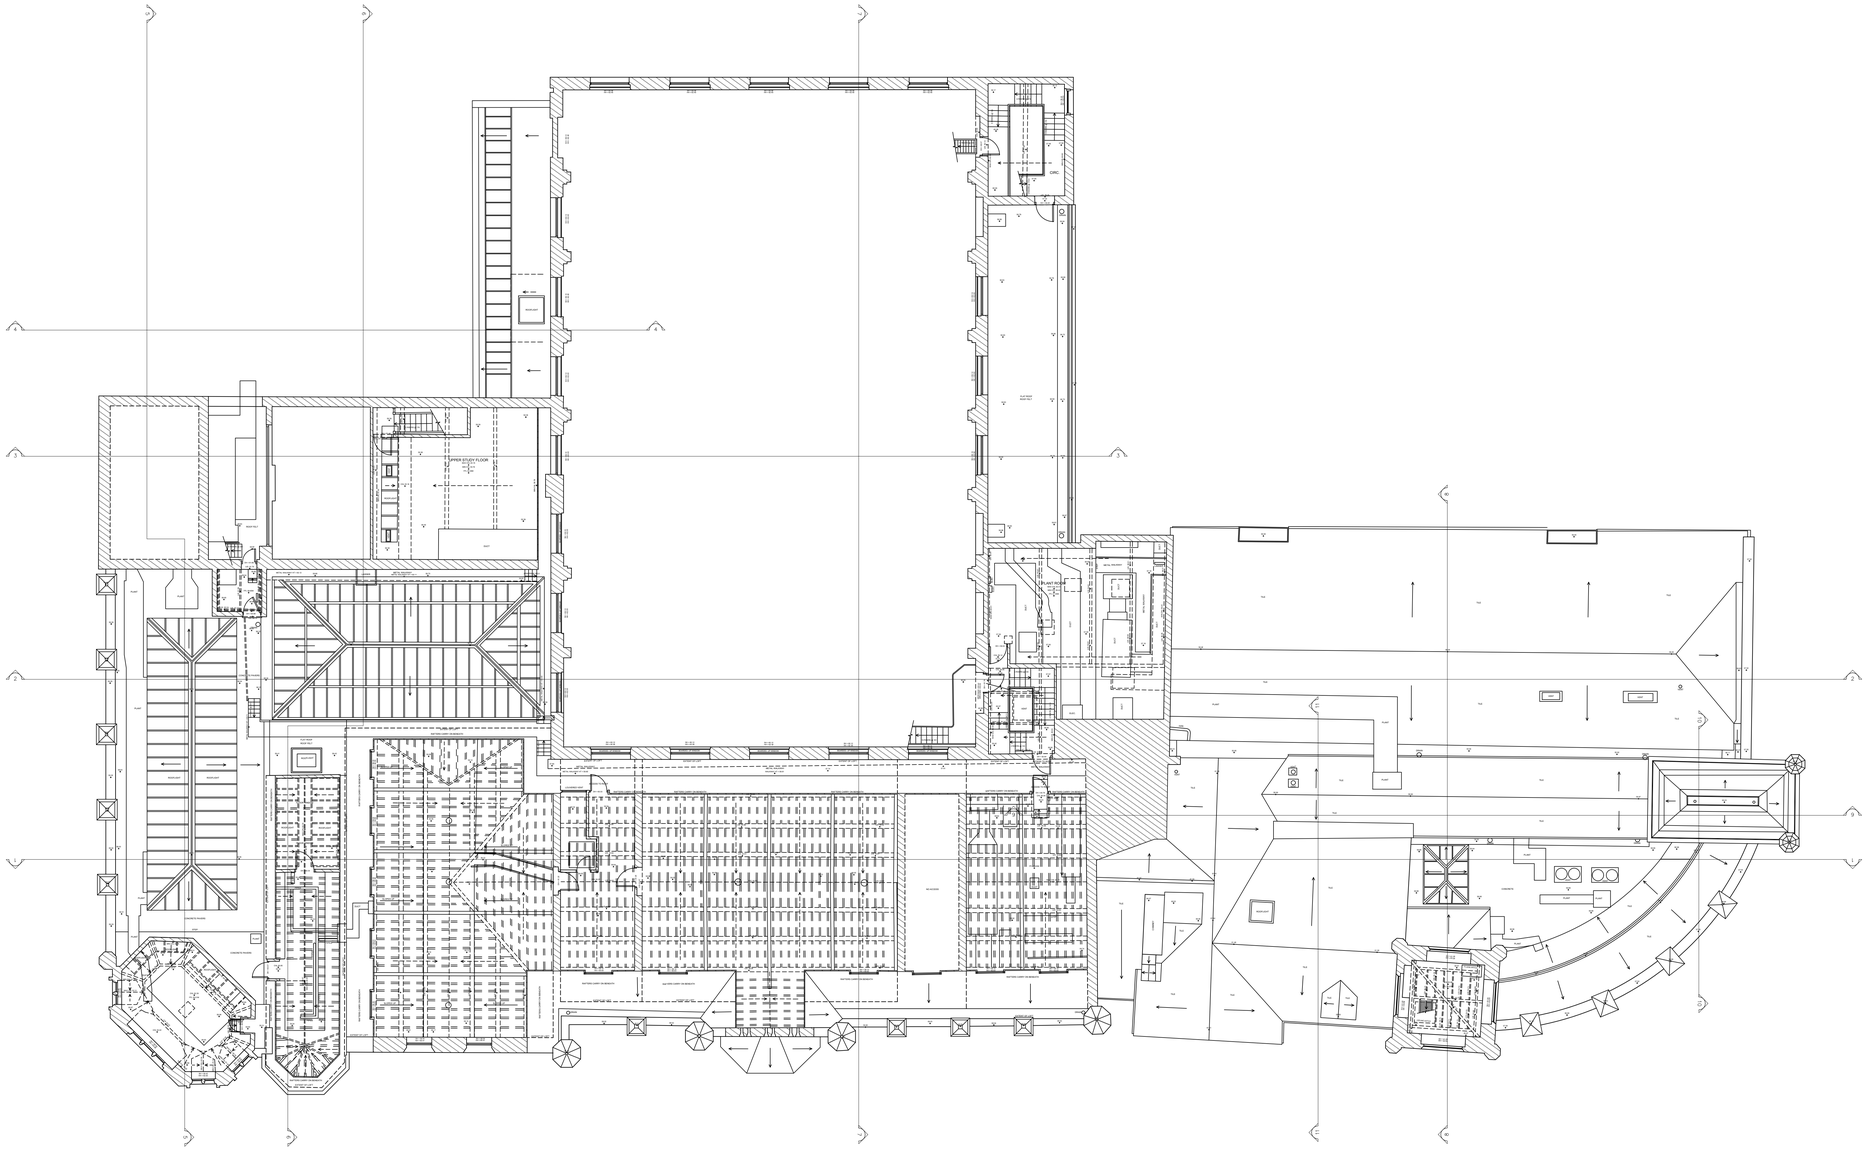

FOURTH FLOOR PLAN

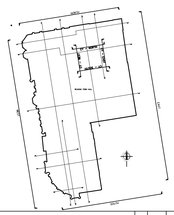

Rev:	Comments	By	Chkd	Date
–	–	–	–	– –

Project Name
Reading Town Hall, Blagrave St, Reading RG1 1QH

Drawing Name:
SOVA240903 MBS

Drawing Title :
FOURTH FLOOR PLAN

Client:
Morse Webb Architects

Date
17/01/2025

Scale
A0 @ 1:100

Drawn by:	Checked by:	Project Code:	Revision:
SOVA – DK	SOVA – DD	SOVA240903	– – –

Grid Orientation:	Site Level Datum
OS GPS	OS GPS

Notes :

- All dimensions are to be checked on site where applicable.This drawing must not be scaled and only written dimensions should be respected.
- All finish floor levels relate to topographical survey to GPS datum AOD.

0 10m 20m 30m

Scale 1:100

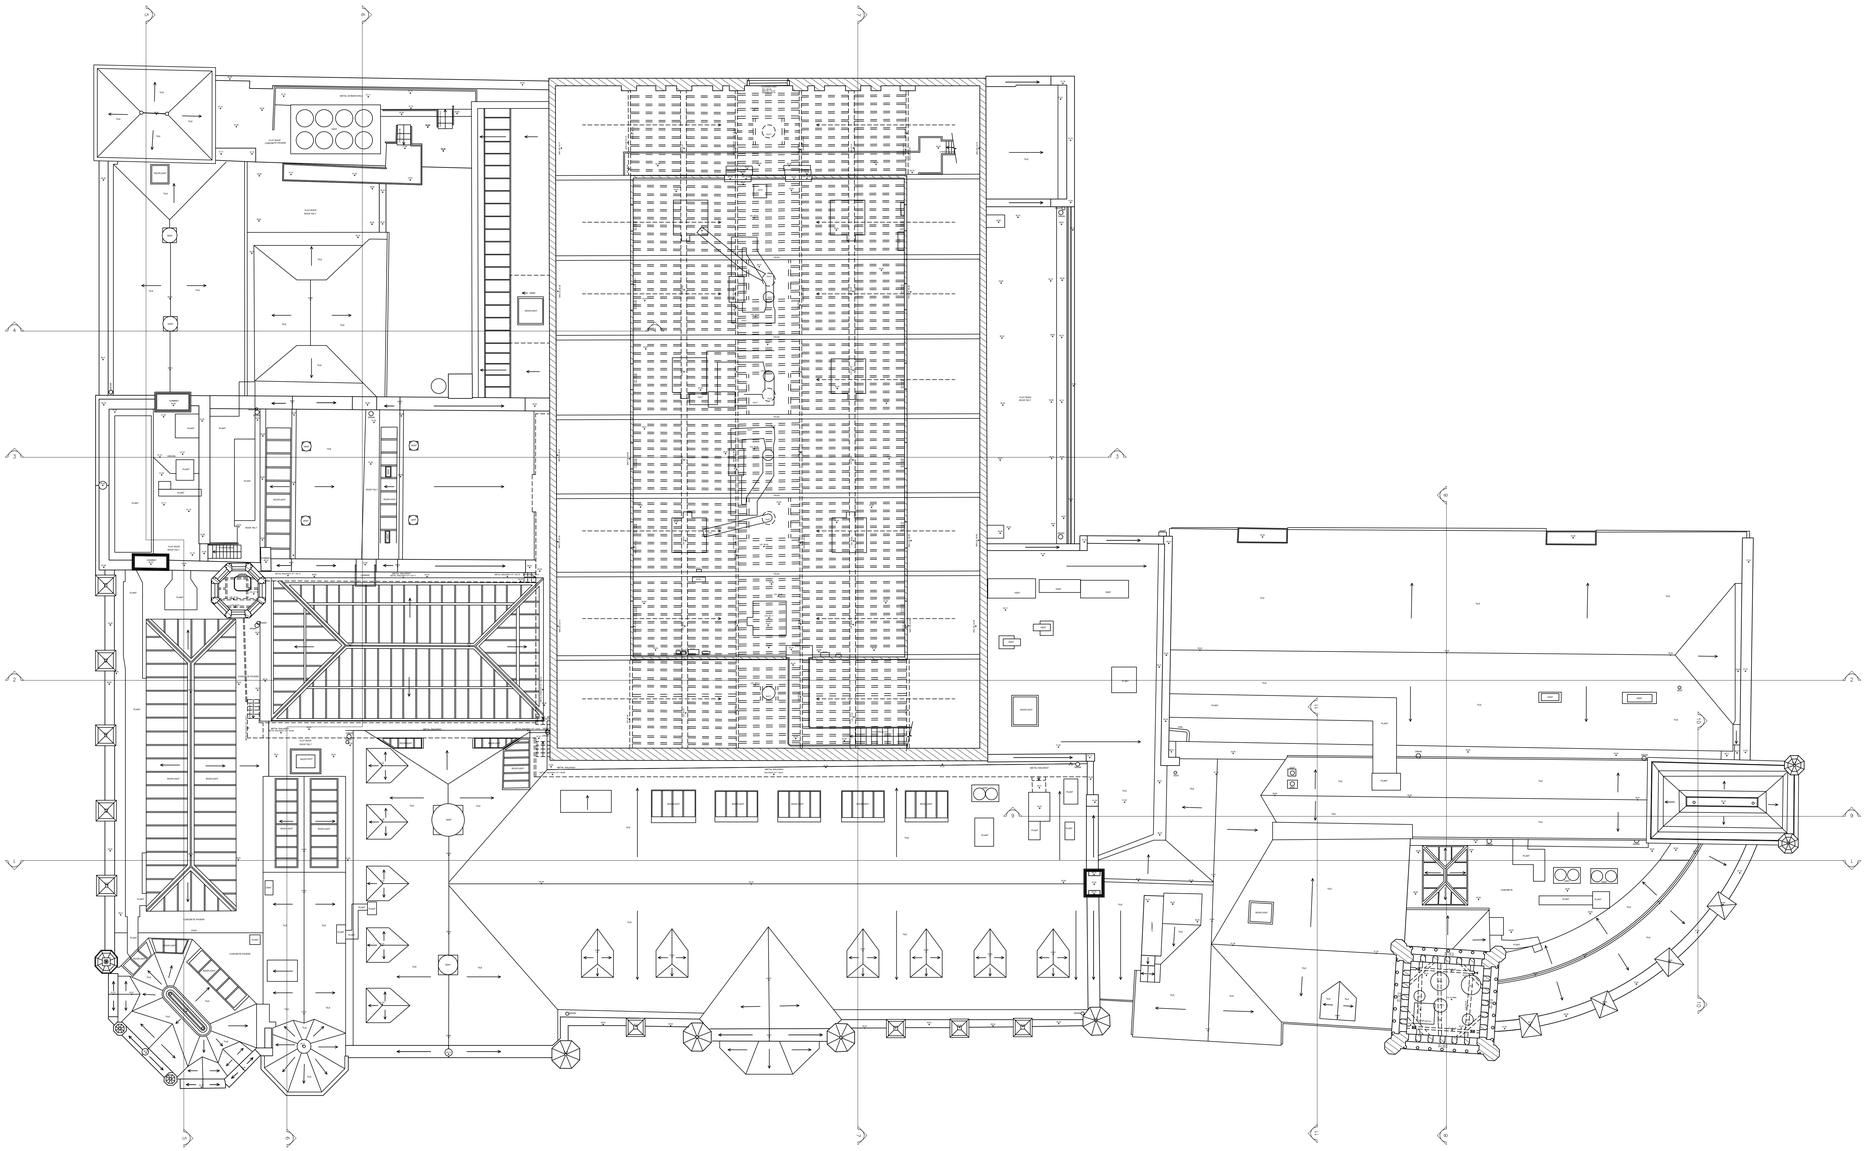

FIFTH FLOOR PLAN

0 10m 20m 30m

Scale 1:100

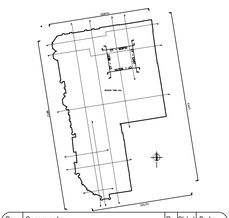

Rev:	Comments	By	Chkd	Date
–	–	–	–	– – –

Project Name
Reading Town Hall, Blagrave St, Reading RG1 1QH

Drawing Name:
SOVA240903 MBS

Drawing Title :
FIFTH FLOOR PLAN

Client:
Morse Webb Architects

Date
17/01/2025

Scale
A0 @ 1:100

Drawn by:	Checked by:	Project Code:	Revision:
SOVA – DK	SOVA – DD	SOVA240903	– – –

Grid Orientation:	Site Level Datum
OS GPS	OS GPS

Notes :

- All dimensions are to be checked on site where applicable.This drawing must not be scaled. And only written dimensions should be relied upon.
- All finish floor levels relate to topographical survey to OPS datum AOD.

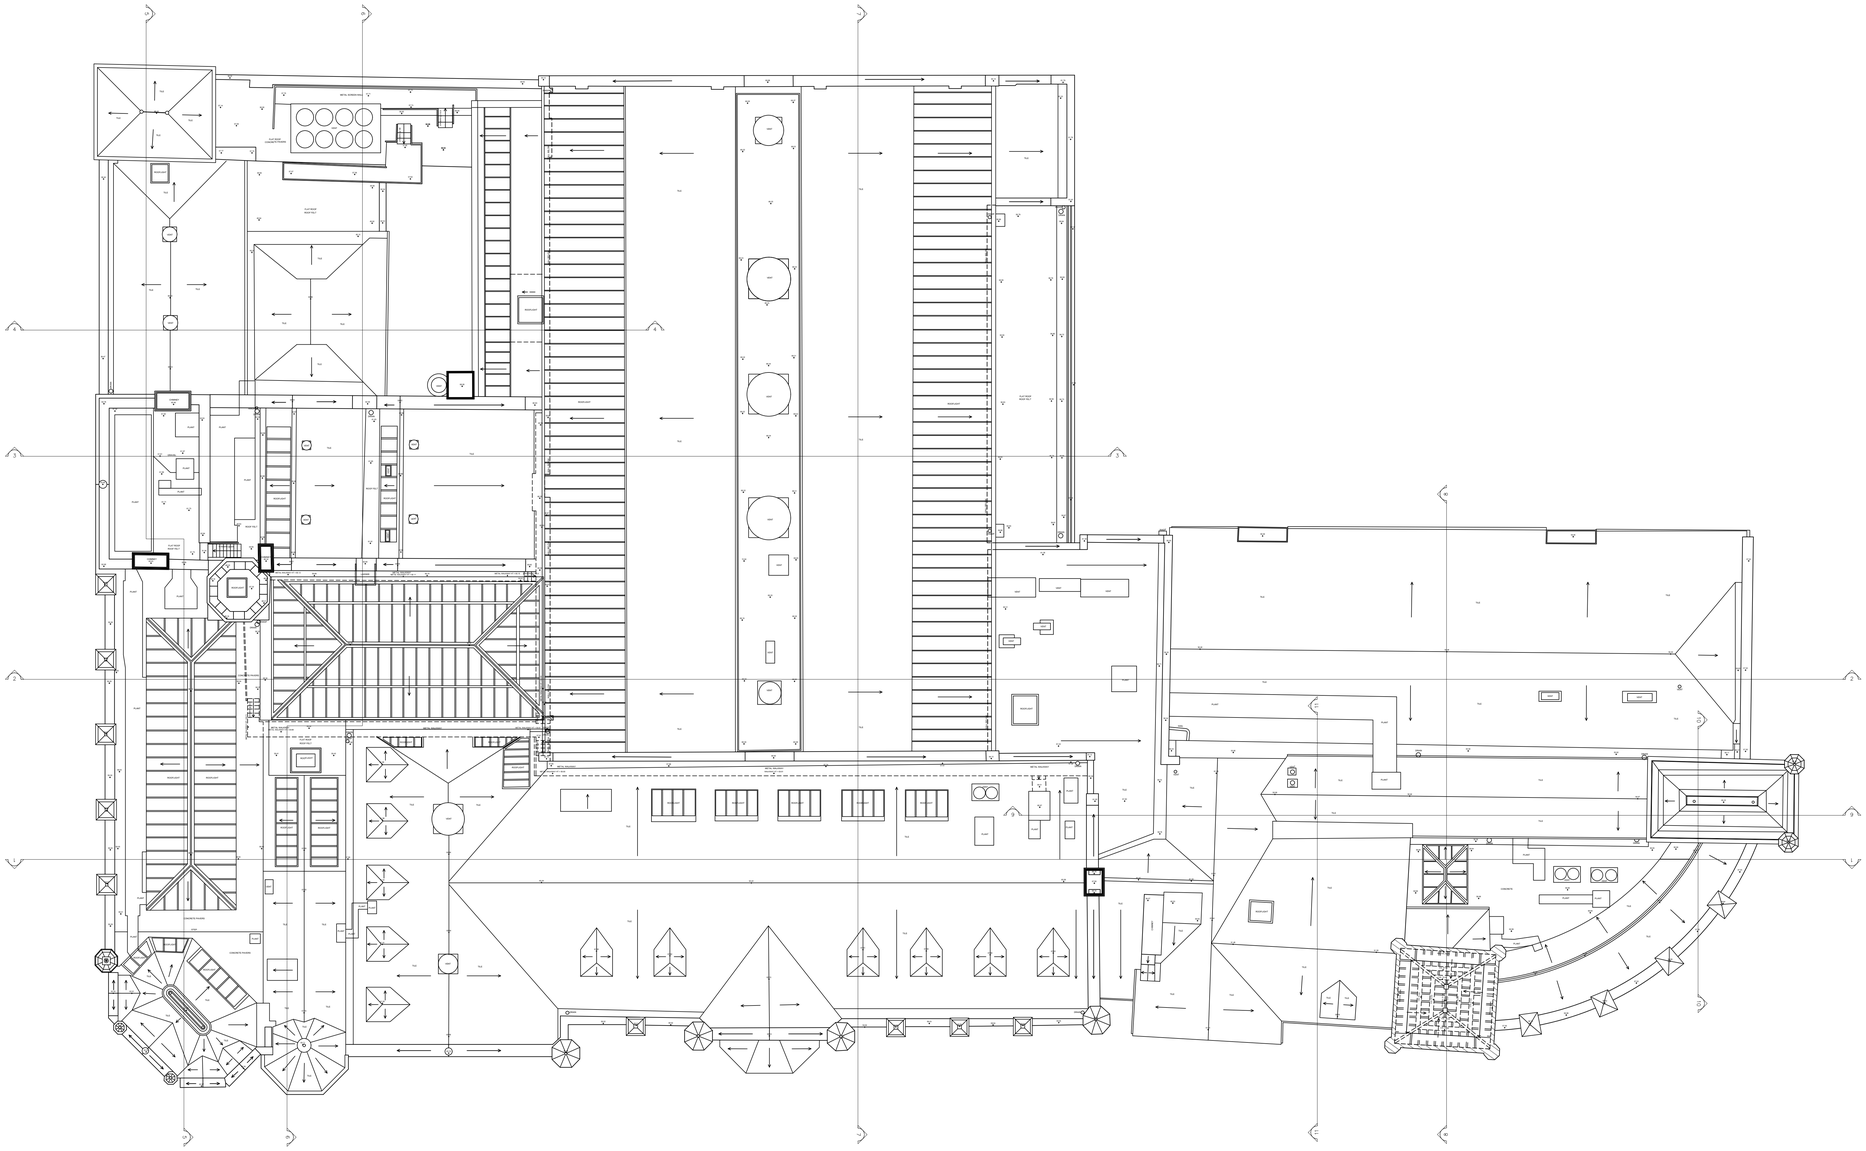

SIXTH FLOOR PLAN

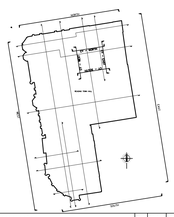

Rev:	Comments	By	Chkd	Date
--	--	--	--	----

Project Name
Reading Town Hall, Blagrave St, Reading RG1 1QH

Drawing Name:
SOVA240903 MBS

Drawing Title :
SIXTH FLOOR PLAN

Client:
Morse Webb Architects

Date
17/01/2025

Scale
A0 @ 1:100

Drawn by:	Checked by:	Project Code:	Revision:
SOVA - DK	SOVA - DD	SOVA240903	---

Grid Orientation:	Site Level Datum
OS GPS	OS GPS

Notes :

- All dimensions are to be checked on site where applicable.This drawing must not be scaled, and only written dimensions should be respected.
- All finish floor levels relate to topographical survey to OPS datum AOD.

0 10m 20m 30m

Scale 1:100

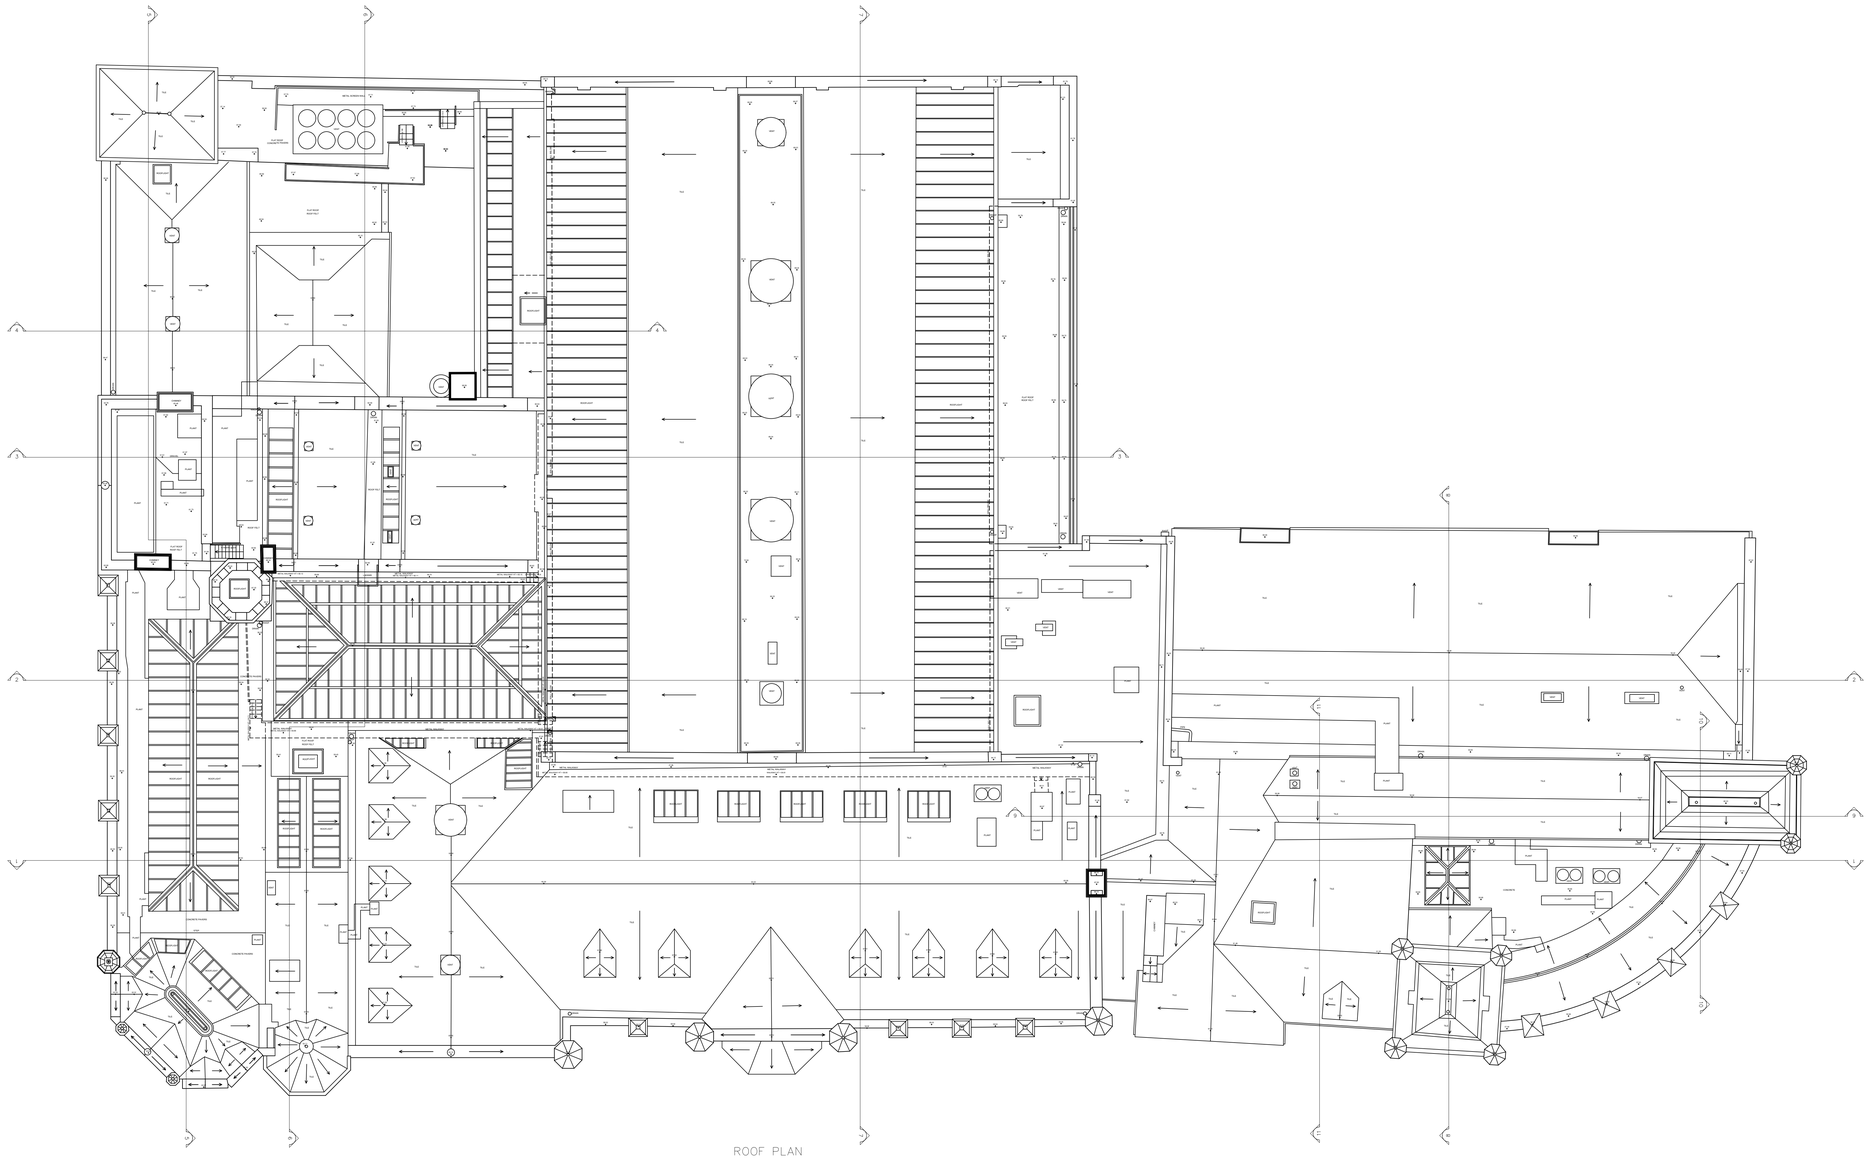

ROOF PLAN

Rev:	Comments	By	Chkd	Date
--	--	--	--	----

Project Name
Reading Town Hall, Blagrave St, Reading RG1 1QH

Drawing Name:
SOVA240903 MBS

Drawing Title :
ROOF PLAN PLAN

Client:
Morse Webb Architects

Date
17/01/2025

Scale
A0 @ 1:100

Drawn by:	Checked by:	Project Code:	Revision:
SOVA – DK	SOVA – DD	SOVA240903	----

Grid Orientation:	Site Level Datum
OS GPS	OS GPS

Notes :

- All dimensions are to be checked on site where applicable.This drawing must not be scaled, and only written dimensions should be respected.
- All finish floor levels relate to topographical survey to OPS datum A00.

NORTH ELEVATION

Rev.	Comments	By	Chkd	Date
-	-	-	-	--

Project Name
Reading Town Hall, Blagrave St, Reading RG1 1QH

Drawing Name:
SOVA240903 MBS

Drawing Title :
NORTH ELEVATION

Client:
Morse Webb Architects

Date
17/01/2025

Scale
A0 @ 1:100

Drawn by:	Checked by:	Project Code:	Revision:
SOVA – DK	SOVA – DD	SOVA240903	---

Grid Orientation:	Site Level Datum
OS GPS	OS GPS

Notes :

- All dimensions are to be checked on site where applicable.This drawing must not be scaled, and only written dimensions should be respected.
- All finish floor levels relate to topographical survey to GPS datum AOD.

EAST ELEVATION

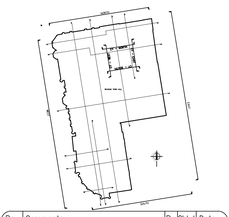

Rev:	Comments	By	Chkd	Date
–	–	–	–	– –

Project Name
Reading Town Hall, Blagrave St, Reading RG1 1QH

Drawing Name:
SOVA240903 MBS

Drawing Title :
EAST ELEVATION

Client:
Morse Webb Architects

Date
17/01/2025

Scale
A0 @ 1:100

Drawn by:	Checked by:	Project Code:	Revision:
SOVA – DK	SOVA – DD	SOVA240903	– – –

Grid Orientation:	Site Level Datum
OS GPS	OS GPS

Notes :

- All dimensions are to be checked on site where applicable.This drawing must not be scaled, and only written dimensions should be respected.
- All finish floor levels relate to topographical survey to GPS datum A00.

0 10m 20m 30m

Scale 1:100

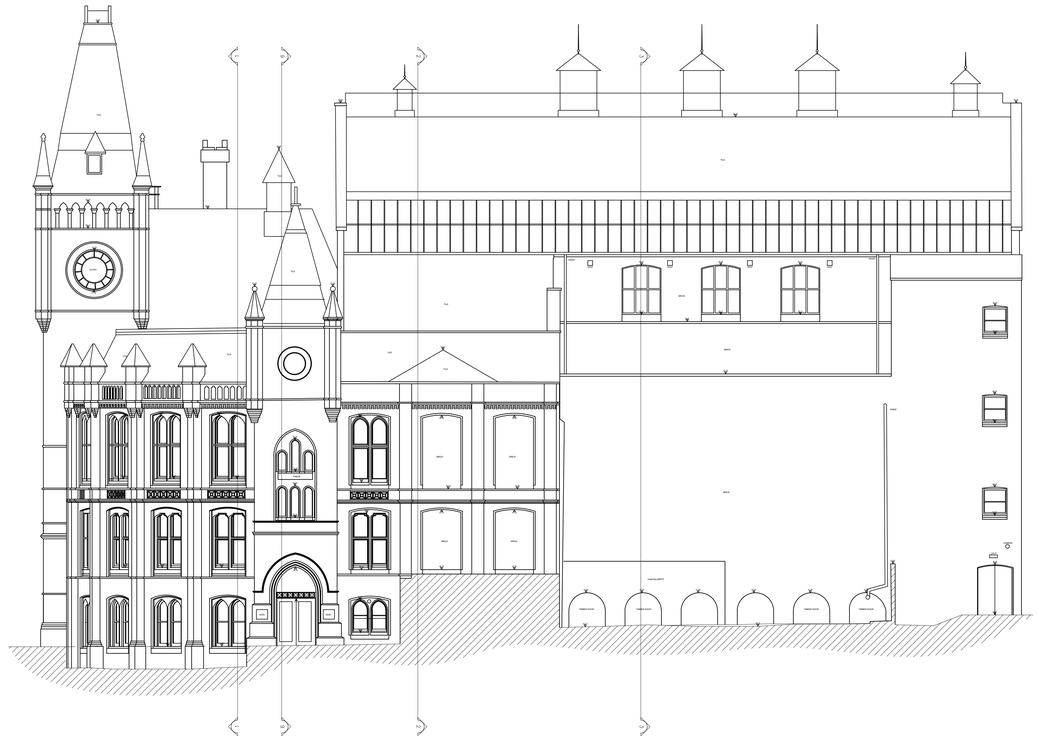

40.00
DATUM

SOUTH ELEVATION

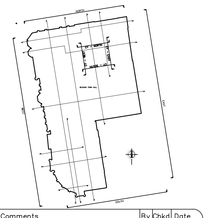

Rev:	Comments	By	Chkd	Date
–	–	–	–	– – –

Project Name
Reading Town Hall, Blagrave St,
Reading RG1 1QH

Drawing Name:
SOVA240903 MBS

Drawing Title :
SOUTH ELEVATION

Client:
Morse Webb Architects

Date
17/01/2025

Scale
A0 @ 1:100

Drawn by:	Checked by:	Project Code:	Revision:
SOVA – DK	SOVA – DD	SOVA240903	– – –

Grid Orientation:	Site Level Datum
OS GPS	OS GPS

Notes :

- All dimensions are to be checked on site where applicable.This drawing must not be scaled, and only written dimensions should be respected.
- All finish floor levels relate to topographical survey to GPS datum A00.

0 10m 20m 30m

Scale 1:100

40.00
DATUM

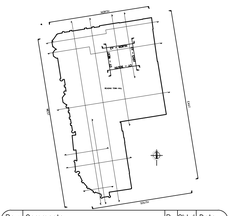

Rev:	Comments	By	Chkd	Date
–	–	–	–	– –

Project Name
Reading Town Hall, Blagrave St,
Reading RG1 1QH

Drawing Name:
SOVA240903 MBS

Drawing Title :
WEST ELEVATION

Client:
Morse Webb Architects

Date
17/01/2025

Scale
A0 @ 1:100

Drawn by:	Checked by:	Project Code:	Revision:
SOVA – DK	SOVA – DD	SOVA240903	– – –

Grid Orientation:	Site Level Datum
OS GPS	OS GPS

Notes :

- All dimensions are to be checked on site where applicable.This drawing must not be scaled, and only written dimensions should be respected.
- All finish floor levels relate to topographical survey to GPS datum AOD.

0 10m 20m 30m

Scale 1:100

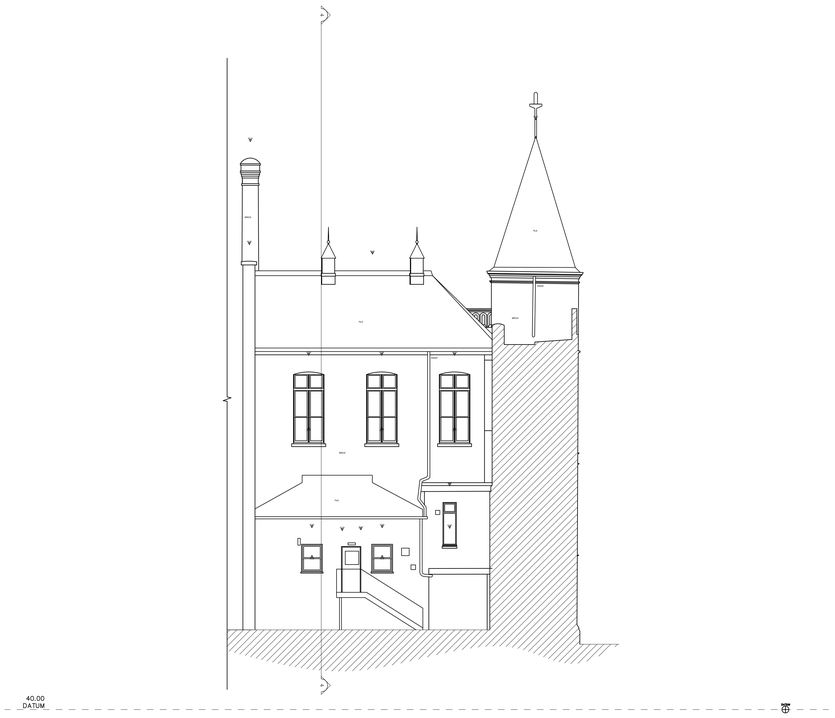

NORTH COURTYARD ELEVATION

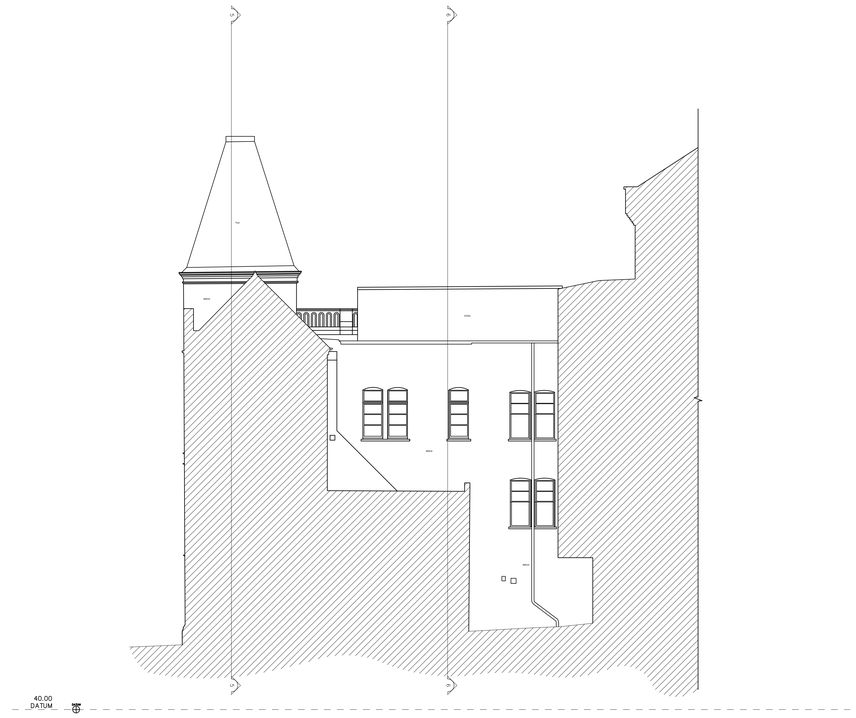

EAST COURTYARD ELEVATION

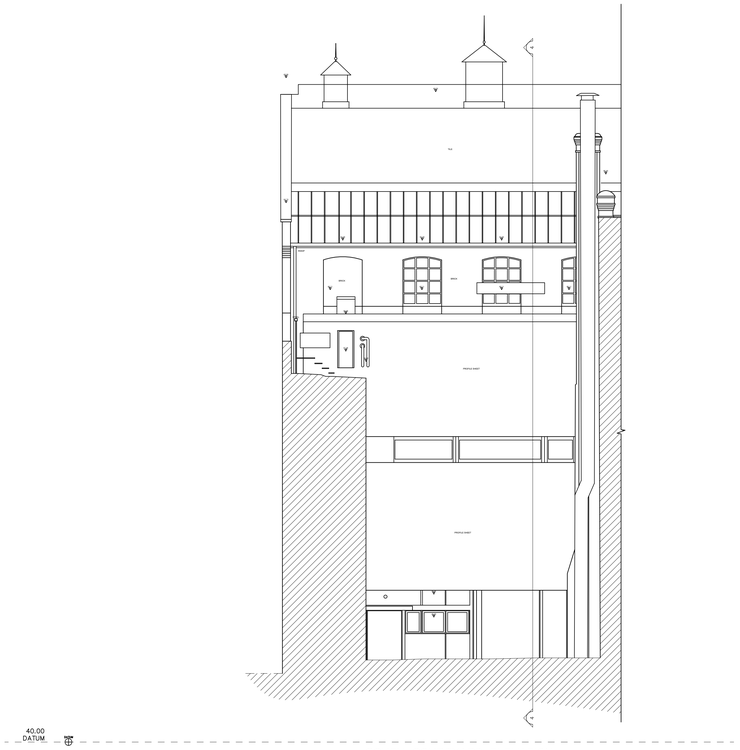

SOUTH COURTYARD ELEVATION

WEST COURTYARD ELEVATION

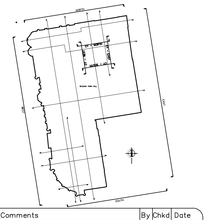

Rev:	Comments	By	Chkd	Date
–	–	–	–	– – –

Project Name
Reading Town Hall, Blagrave St, Reading RG1 1QH

Drawing Name:
SOVA240903 MBS

Drawing Title :
COURTYARD ELEVATIONS

Client:
Morse Webb Architects

Date
17/01/2025

Scale
A0 @ 1:100

Drawn by:	Checked by:	Project Code:	Revision:
SOVA – DK	SOVA – DD	SOVA240903	– – –

Grid Orientation:	Site Level Datum
OS GPS	OS GPS

Notes :

- All dimensions are to be checked on site where applicable.This drawing must not be scaled, and only written dimensions should be respected.
- All finish floor levels relate to topographical survey to GPS datum A00.

0 10m 20m 30m

Scale 1:100

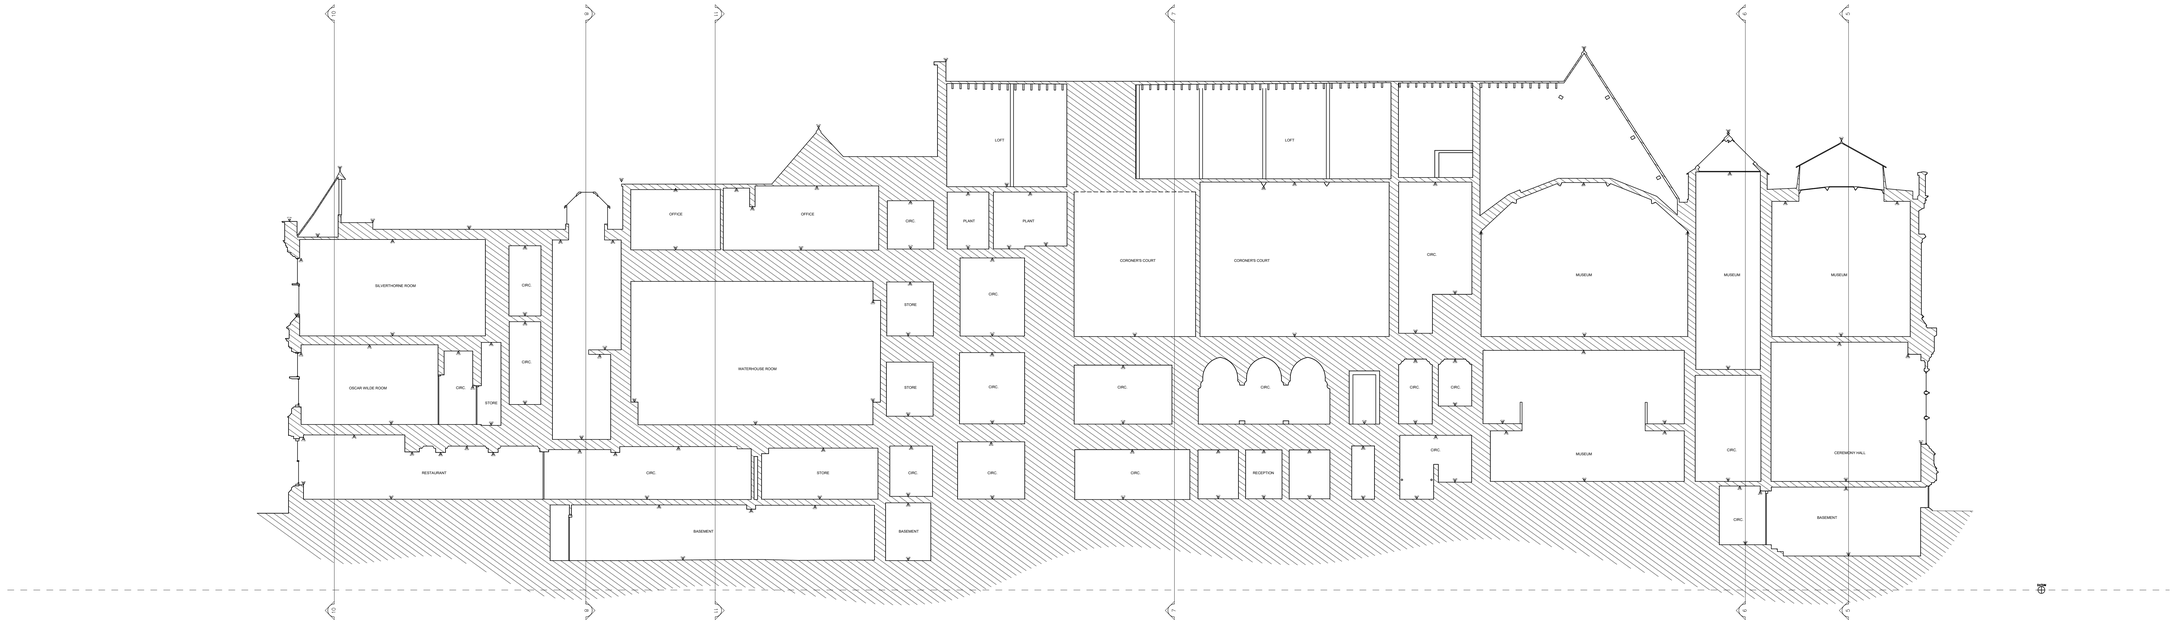

SECTION 1

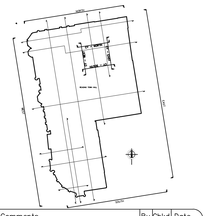

0 10m 20m 30m

Scale 1:100

Rev:	Comments	By	Chkd	Date
-	-	-	-	- -

Project Name
Reading Town Hall, Blagrave St, Reading RG1 1QH

Drawing Name:
SOVA240903 MBS

Drawing Title :
SECTION 1 PLAN

Client:
Morse Webb Architects

Date
17/01/2025

Scale
A0 @ 1:100

Drawn by:	Checked by:	Project Code:	Revision:
SOVA – DK	SOVA – DD	SOVA240903	- - -

Grid Orientation:	Site Level Datum
OS GPS	OS GPS

Notes :

- All dimensions are to be checked on site where applicable.This drawing must not be scaled, and only written dimensions should be respected.
- All finish floor levels relate to topographical survey to GPS datum AOD.

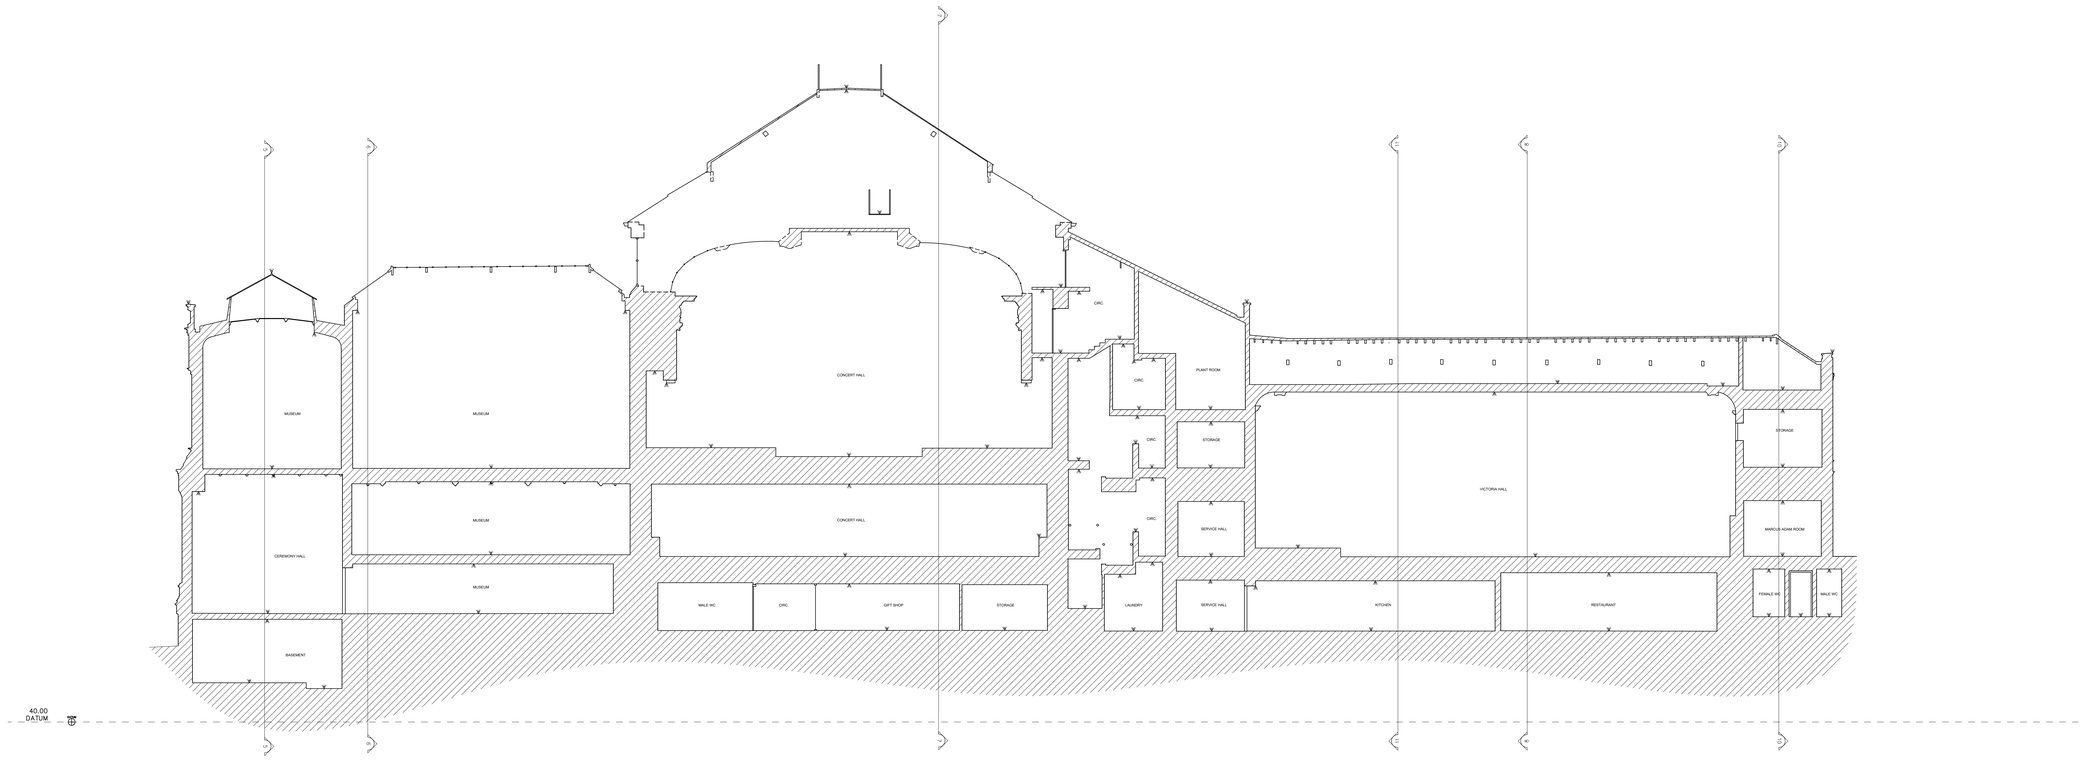

SECTION 2

Rev:	Comments	By	Chkd	Date
–	–	–	–	– –

Project Name
Reading Town Hall, Blagrave St, Reading RG1 1QH

Drawing Name:
SOVA240903 MBS

Drawing Title :
SECTION 2 PLAN

Client:
Morse Webb Architects

Date
17/01/2025

Scale
A0 @ 1:100

Drawn by:	Checked by:	Project Code:	Revision:
SOVA – DK	SOVA – DD	SOVA240903	– – –

Grid Orientation:	Site Level Datum
OS GPS	OS GPS

Notes :

- All dimensions are to be checked on site where applicable.This drawing must not be scaled, and only written dimensions should be respected.
- All finish floor levels relate to topographical survey to GPS datum AOD.

0 10m 20m 30m

Scale 1:100

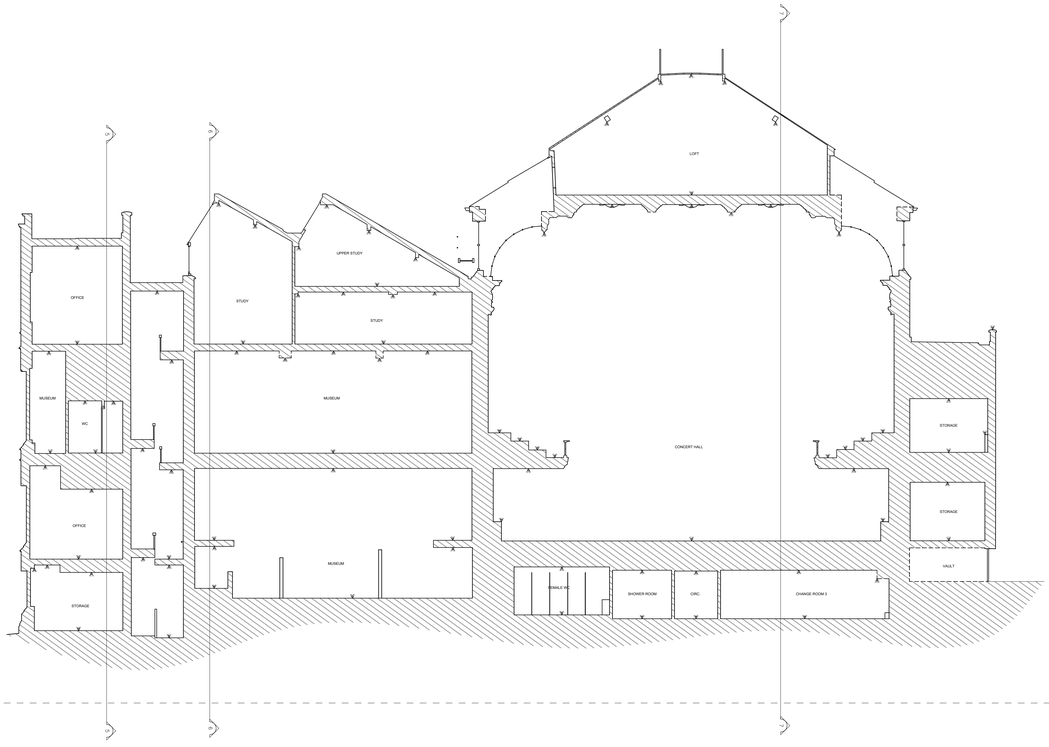

40.00
DATUM

SECTION 3

Rev:	Comments	By	Chkd	Date
-	-	-	-	- - -

Project Name
Reading Town Hall, Blagrave St, Reading RG1 1QH

Drawing Name:
SOVA240903 MBS

Drawing Title :
SECTION 3 PLAN

Client:
Morse Webb Architects

Date
17/01/2025

Scale
A0 @ 1:100

Drawn by:	Checked by:	Project Code:	Revision:
SOVA - DK	SOVA - BD	SOVA240903	- - - -

Grid Orientation:	Site Level Datum
OS GPS	OS GPS

Notes :

- All dimensions are to be checked on site where applicable.This drawing must not be scaled, and only written dimensions should be respected.
- All finish floor levels relate to topographical survey to OPS datum AOD.

0 10m 20m 30m

Scale 1:100

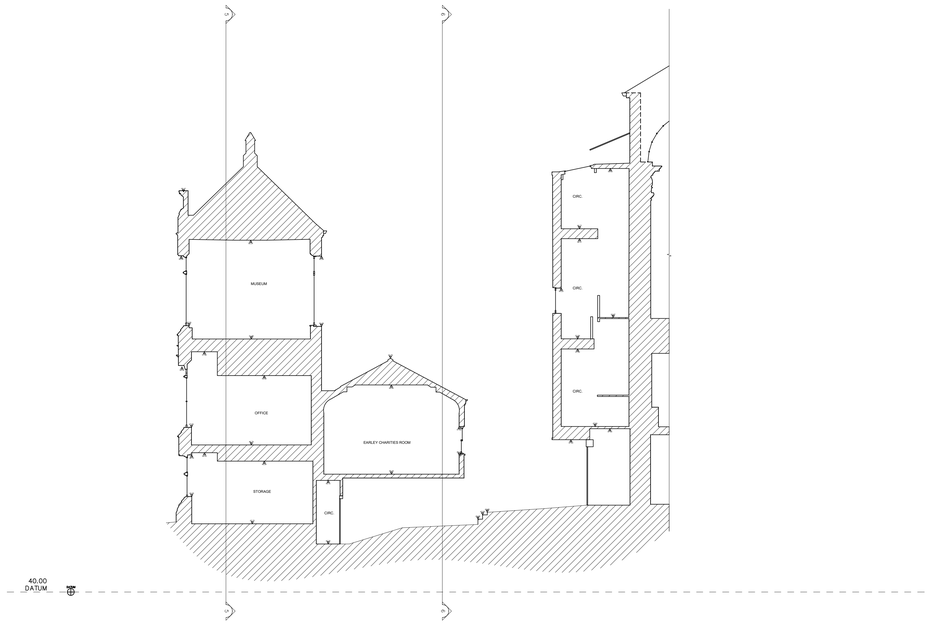

SECTION 4

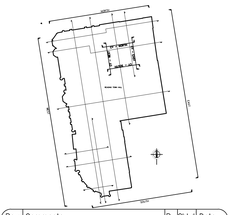

Rev:	Comments	By	Chkd	Date
-	-	-	-	--

Project Name
Reading Town Hall, Blagrave St, Reading RG1 1QH

Drawing Name:
SOVA240903 MBS

Drawing Title :
SECTION 4 PLAN

Client:
Morse Webb Architects

Date
17/01/2025

Scale
A0 @ 1:100

Drawn by:	Checked by:	Project Code:	Revision:
SOVA – DK	SOVA – DD	SOVA240903	---

Grid Orientation:	Site Level Datum
OS GPS	OS GPS

Notes :

- All dimensions are to be checked on site where applicable.This drawing must not be scaled, and only written dimensions should be respected.
- All finish floor levels relate to topographical survey to GPS datum AOD.

0 10m 20m 30m

Scale 1:100

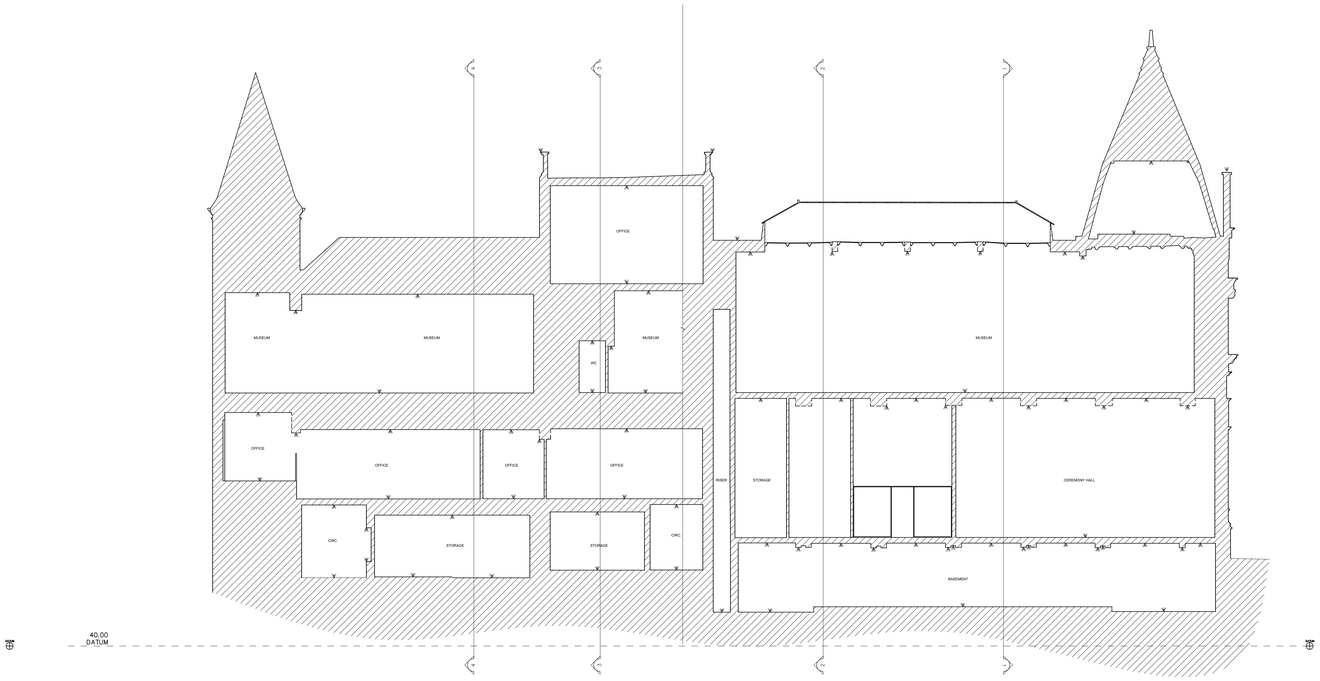

SECTION 5

Rev.	Comments	By	Chkd	Date
–	–	–	–	––

Project Name
Reading Town Hall, Blagrave St, Reading RG1 1QH

Drawing Name:
SOVA240903 MBS

Drawing Title :
SECTION 5 PLAN

Client:
Morse Webb Architects

Date
17/01/2025

Scale
A0 @ 1:100

Drawn by:	Checked by:	Project Code:	Revision:
SOVA – DK	SOVA – DD	SOVA240903	–––

Grid Orientation:	Site Level Datum
OS GPS	OS GPS

Notes :

- All dimensions are to be checked on site where applicable.This drawing must not be scaled, and only written dimensions should be respected.
- All finish floor levels relate to topographical survey to OPS datum AOD.

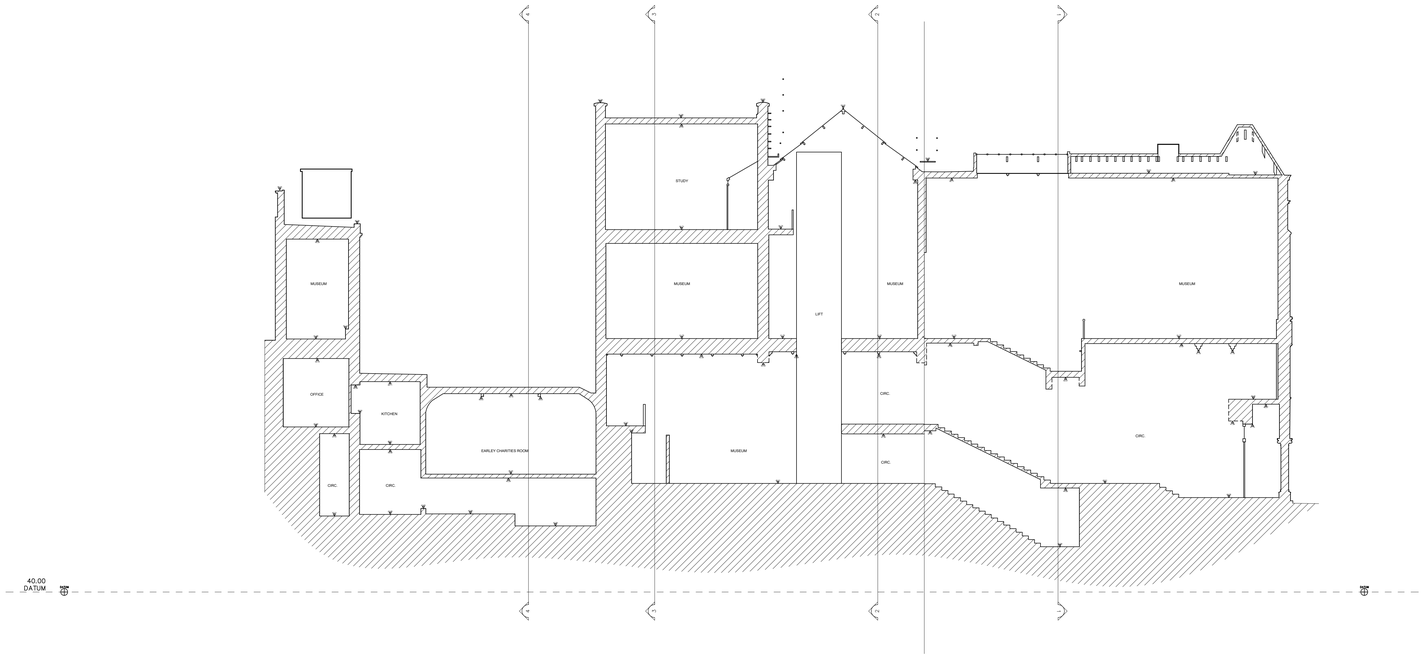

SECTION 6

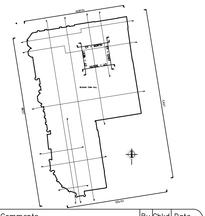

Rev:	Comments	By	Chkd	Date
-	-	-	-	--

Project Name
Reading Town Hall, Blagrave St, Reading RG1 1QH

Drawing Name:
SOVA240903 MBS

Drawing Title :
SECTION 6 PLAN

Client:
Morse Webb Architects

Date
17/01/2025

Scale
A0 @ 1:100

Drawn by:	Checked by:	Project Code:	Revision:
SOVA – DK	SOVA – DD	SOVA240903	---

Grid Orientation:	Site Level Datum
OS GPS	OS GPS

Notes :

- All dimensions are to be checked on site where applicable.This drawing must not be scaled, and only written dimensions should be respected.
- All finish floor levels relate to topographical survey to GPS datum AOD.

0 10m 20m 30m

Scale 1:100

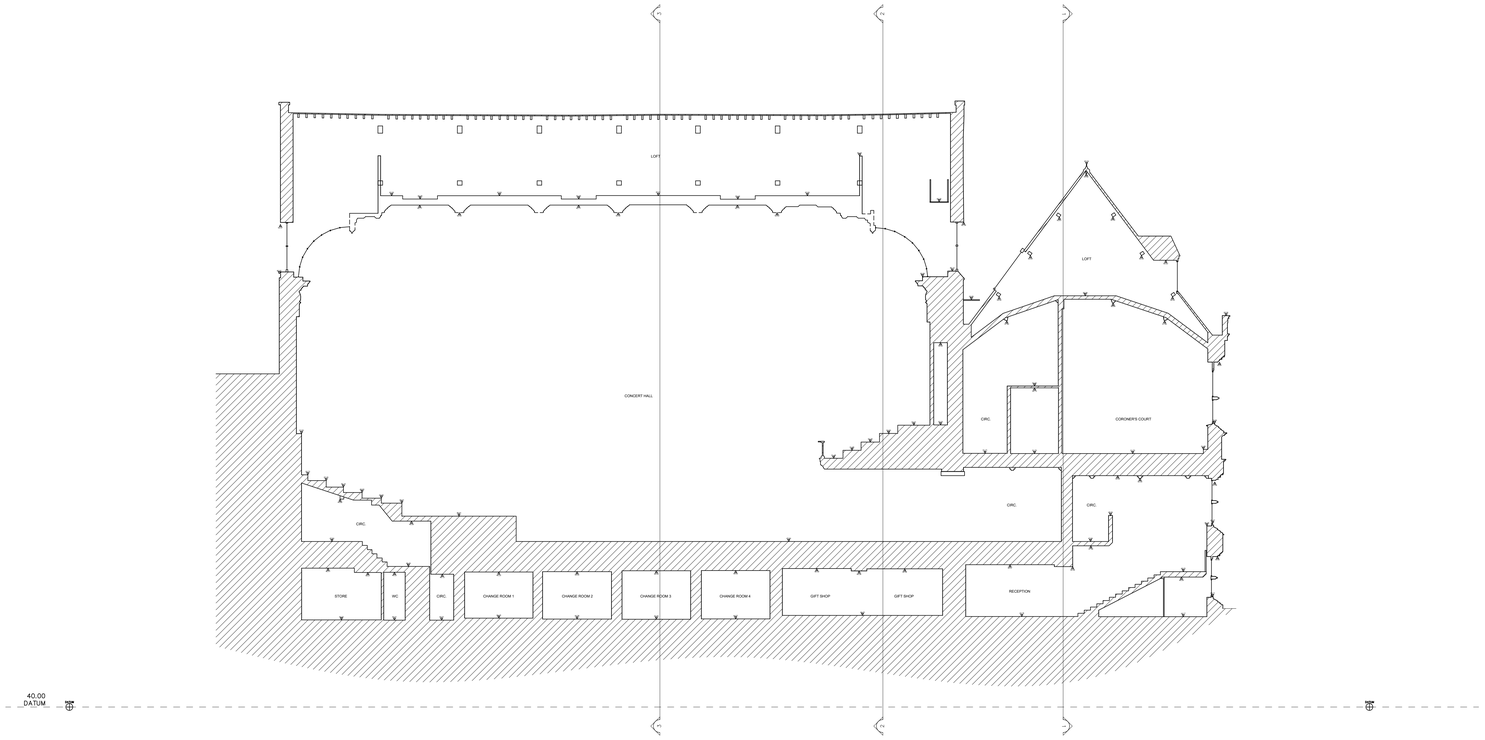

SECTION 7

0 10m 20m 30m

Scale 1:100

Rev:	Comments	By	Chkd	Date
-	-	-	-	---

Project Name
Reading Town Hall, Blagrave St, Reading RG1 1QH

Drawing Name:
SOVA240903 MBS

Drawing Title :
SECTION 7 PLAN

Client:
Morse Webb Architects

Date
17/01/2025

Scale
A0 @ 1:100

Drawn by:	Checked by:	Project Code:	Revision:
SOVA – DK	SOVA – DD	SOVA240903	---

Grid Orientation:
OS GPS

Site Level Datum
OS GPS

Notes :

- All dimensions are to be checked on site where applicable.This drawing must not be scaled, and only written dimensions should be respected.
- All finish floor levels relate to topographical survey to GPS datum AOD.

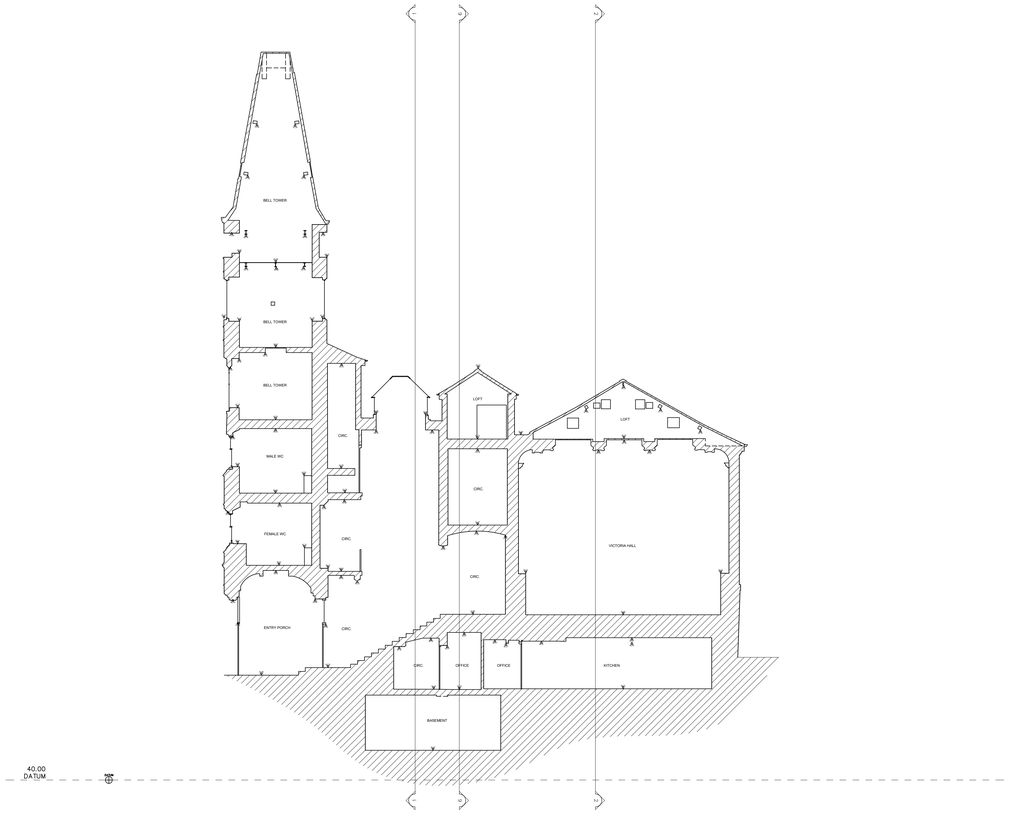

SECTION 8

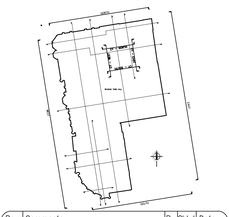

Rev.	Comments	By	Chkd	Date
-	-	-	-	--

Project Name
Reading Town Hall, Blagrave St, Reading RG1 1QH

Drawing Name:
SOVA240903 MBS

Drawing Title :
SECTION 8 PLAN

Client:
Morse Webb Architects

Date
17/01/2025

Scale
A0 @ 1:100

Drawn by:	Checked by:	Project Code:	Revision:
SOVA – DK	SOVA – DD	SOVA240903	---

Grid Orientation:	Site Level Datum
OS GPS	OS GPS

Notes :

- All dimensions are to be checked on site where applicable.This drawing must not be scaled, and only written dimensions should be respected.
- All finish floor levels relate to topographical survey to OPS datum AOD.

0 10m 20m 30m

Scale 1:100

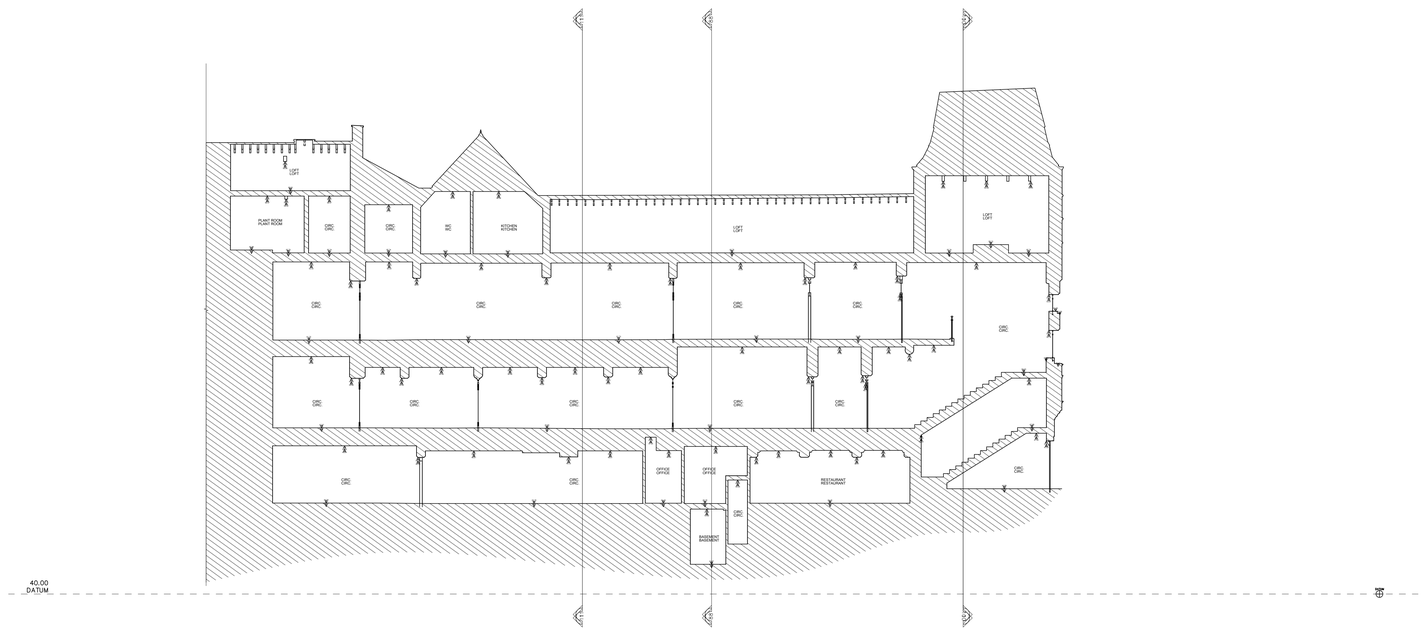

SECTION 9

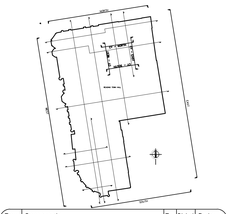

Rev:	Comments	By	Chkd	Date
-	-	-	-	--

Project Name
Reading Town Hall, Blagrave St, Reading RG1 1QH

Drawing Name:
SOVA240903 MBS

Drawing Title :
SECTION 9 PLAN

Client:
Morse Webb Architects

Date
17/01/2025

Scale
A0 @ 1:100

Drawn by:	Checked by:	Project Code:	Revision:
SOVA – DK	SOVA – DD	SOVA240903	---

Grid Orientation:	Site Level Datum
OS GPS	OS GPS

Notes :

- All dimensions are to be checked on site where applicable.This drawing must not be scaled, and only written dimensions should be respected.
- All finish floor levels relate to topographical survey to GPS datum A00.

0 10m 20m 30m

Scale 1:100

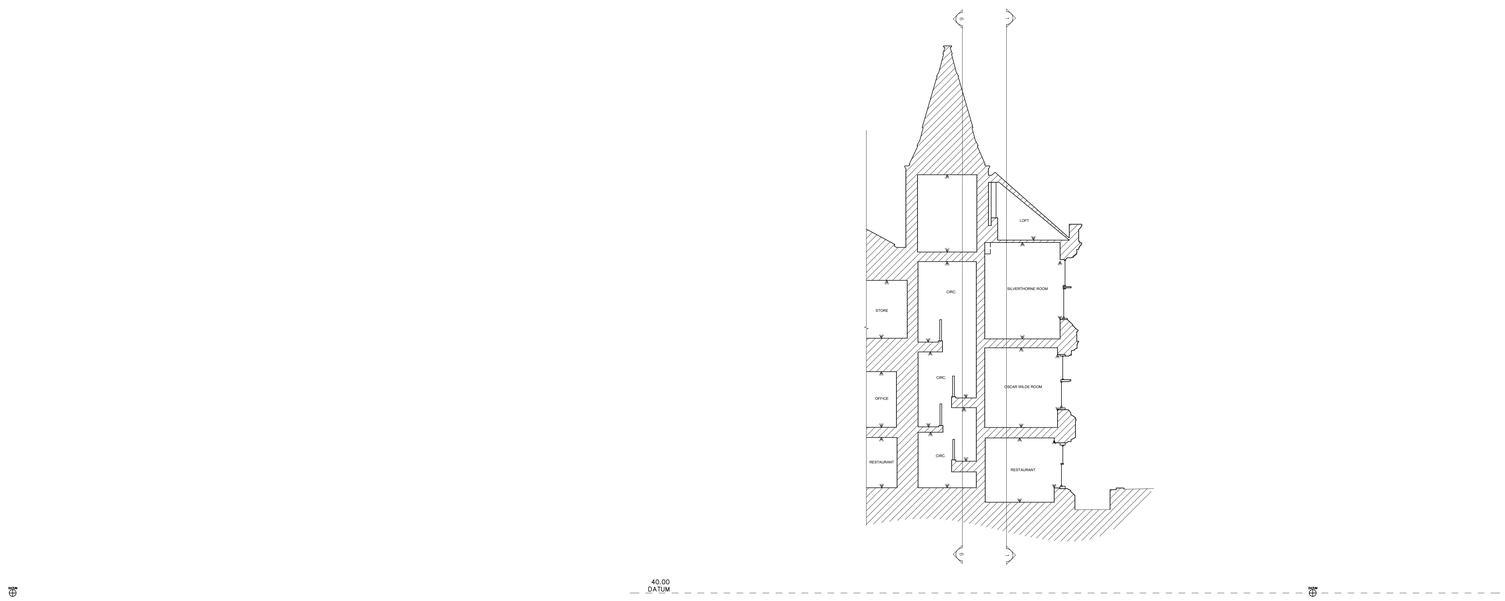

SECTION 10

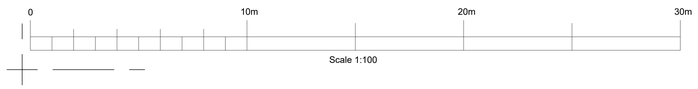

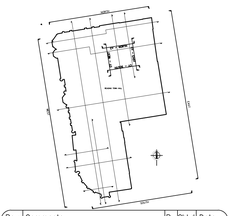

Rev:	Comments	By	Chkd	Date
-	-	-	-	---

Project Name
Reading Town Hall, Blagrave St, Reading RG1 1QH

Drawing Name:
SOVA240903 MBS

Drawing Title :
SECTION 10 PLAN

Client:
Morse Webb Architects

Date
17/01/2025

Scale
A0 @ 1:100

Drawn by:	Checked by:	Project Code:	Revision:
SOVA – DK	SOVA – DD	SOVA240903	---

Grid Orientation:	Site Level Datum
OS GPS	OS GPS

Notes :

- All dimensions are to be checked on site where applicable.This drawing must not be scaled, and only written dimensions should be respected.
- All finish floor levels relate to topographical survey to GPS datum AOD.

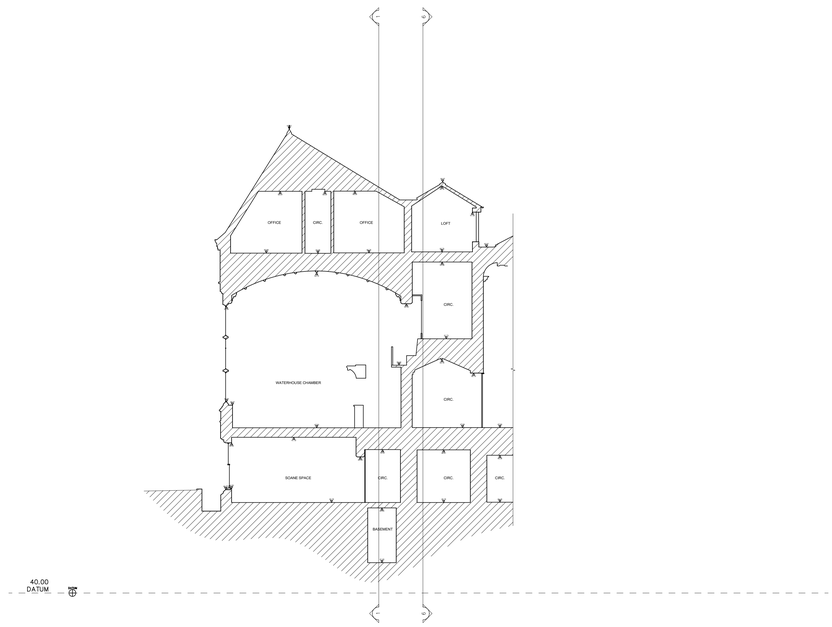

SECTION 11

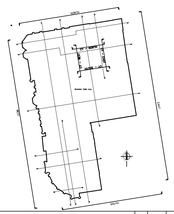

0 10m 20m 30m

Scale 1:100

Rev:	Comments	By	Chkd	Date
-	-	-	-	---

Project Name
Reading Town Hall, Blagrave St, Reading RG1 1QH

Drawing Name:
SOVA240903 MBS

Drawing Title :
SECTION 11 PLAN

Client:
Morse Webb Architects

Date
17/01/2025

Scale
A0 @ 1:100

Drawn by:	Checked by:	Project Code:	Revision:
SOVA – DK	SOVA – BD	SOVA240903	---

Grid Orientation:	Site Level Datum
OS GPS	OS GPS

Notes :

- All dimensions are to be checked on site where applicable.This drawing must not be scaled, and only written dimensions should be respected.
- All finish floor levels relate to topographical survey to GPS datum AOD.