




GENERAL NOTES

Use written dimensions only, do not scale from drawing. Use latest revision of all referenced information.

LAT 51.456802	LONG -0.973112
---------------	----------------

A	16/09/2025	New BT Streethub Structure	RMK	ABH
Rev	Date	Description	Drawn	Chkd

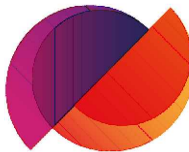

mitie




Drg Status	
PLANNING	
Cell No. & Name	
REA-109	
Site Name & Address	
Pavement o/s 27 Friar Street, Reading RG1 1DP	
Drawing Title	
SITE LOCATION MAPS	
Scale As Shown	Date 16/09/2025
Drawn By RMK	Checked By ABH
Drawing Number	Revision
001	A



SITE LOCATION
SCALE 1:50000

Ordnance Survey map extract based upon Landranger map series with the permission of the controller of His Majesty's Stationery Office.
Mitie licence no. 100047474.
Crown copyright.

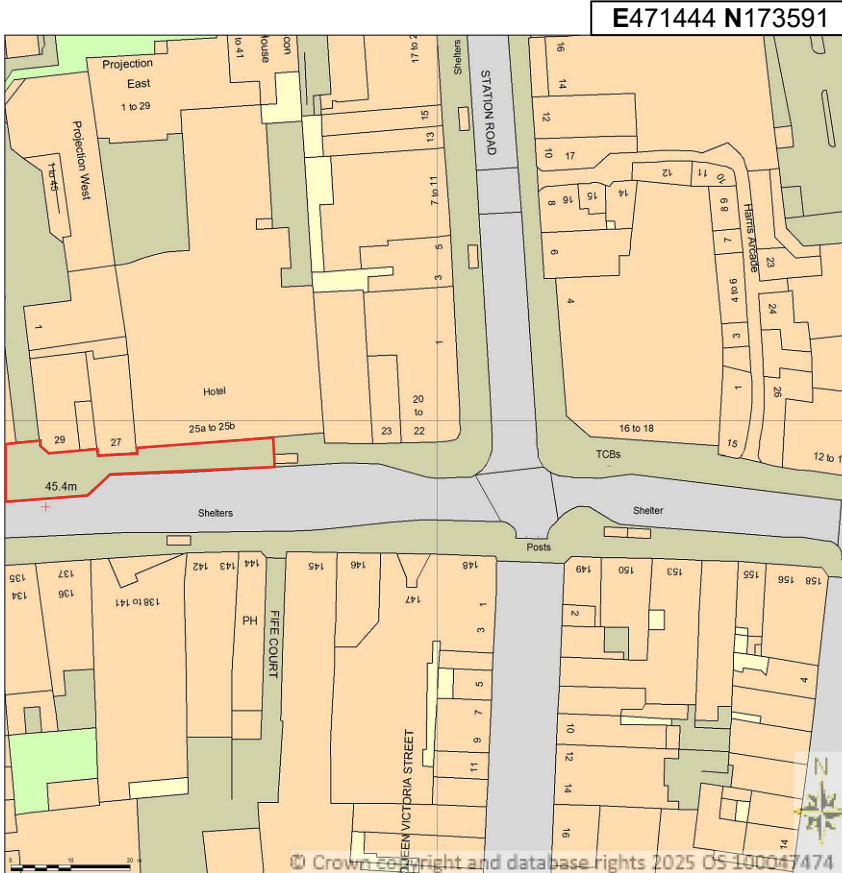

DETAILED SITE LOCATION
SCALE 1:1250

Ordnance Survey map extract based upon Landranger map series with the permission of the controller of His Majesty's Stationery Office.
Mitie licence no. 100047474.
Crown copyright.