

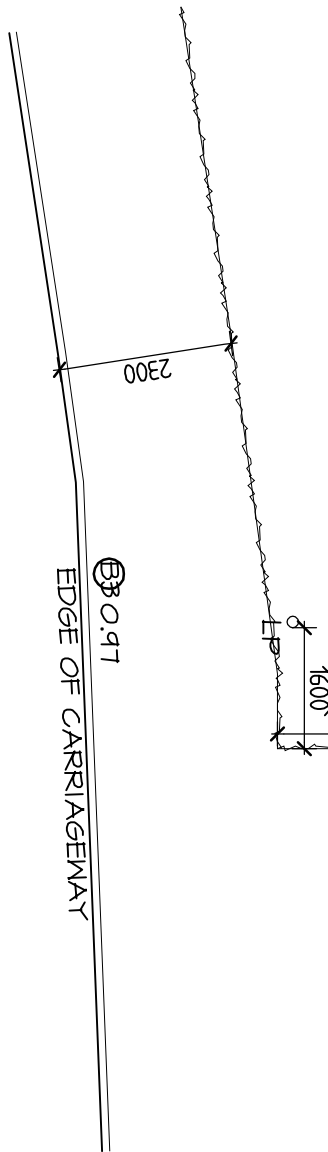
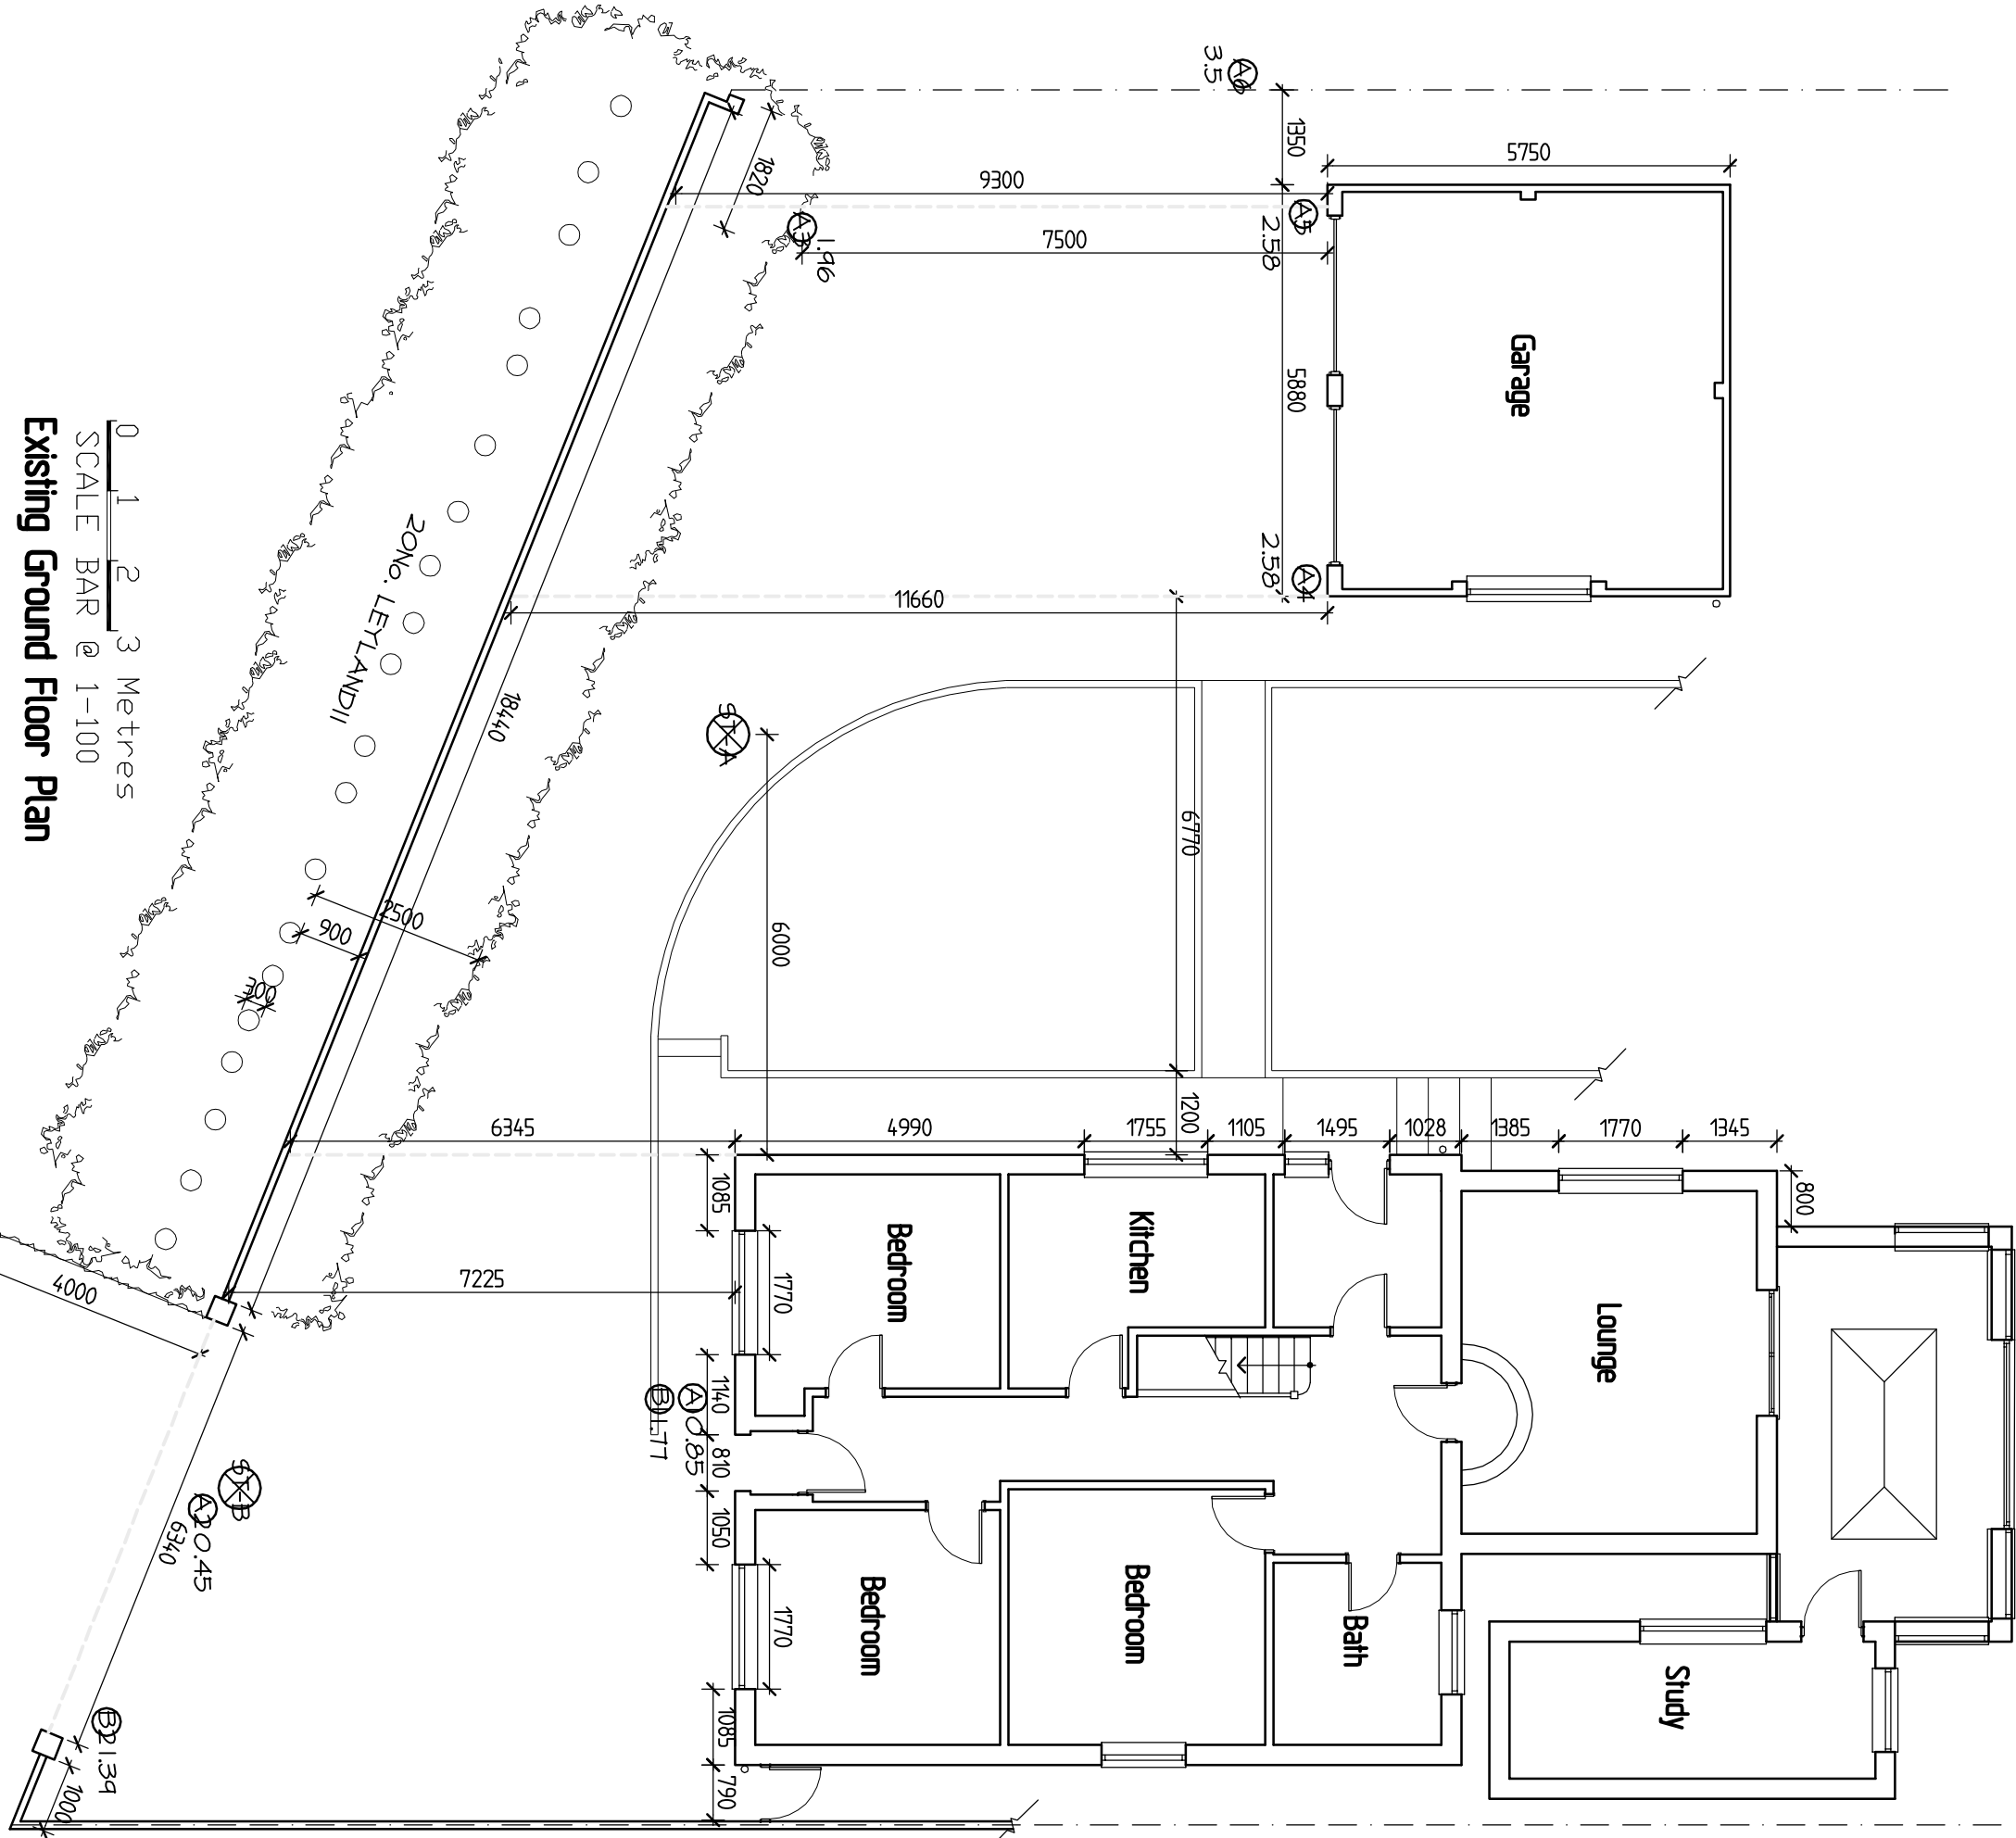
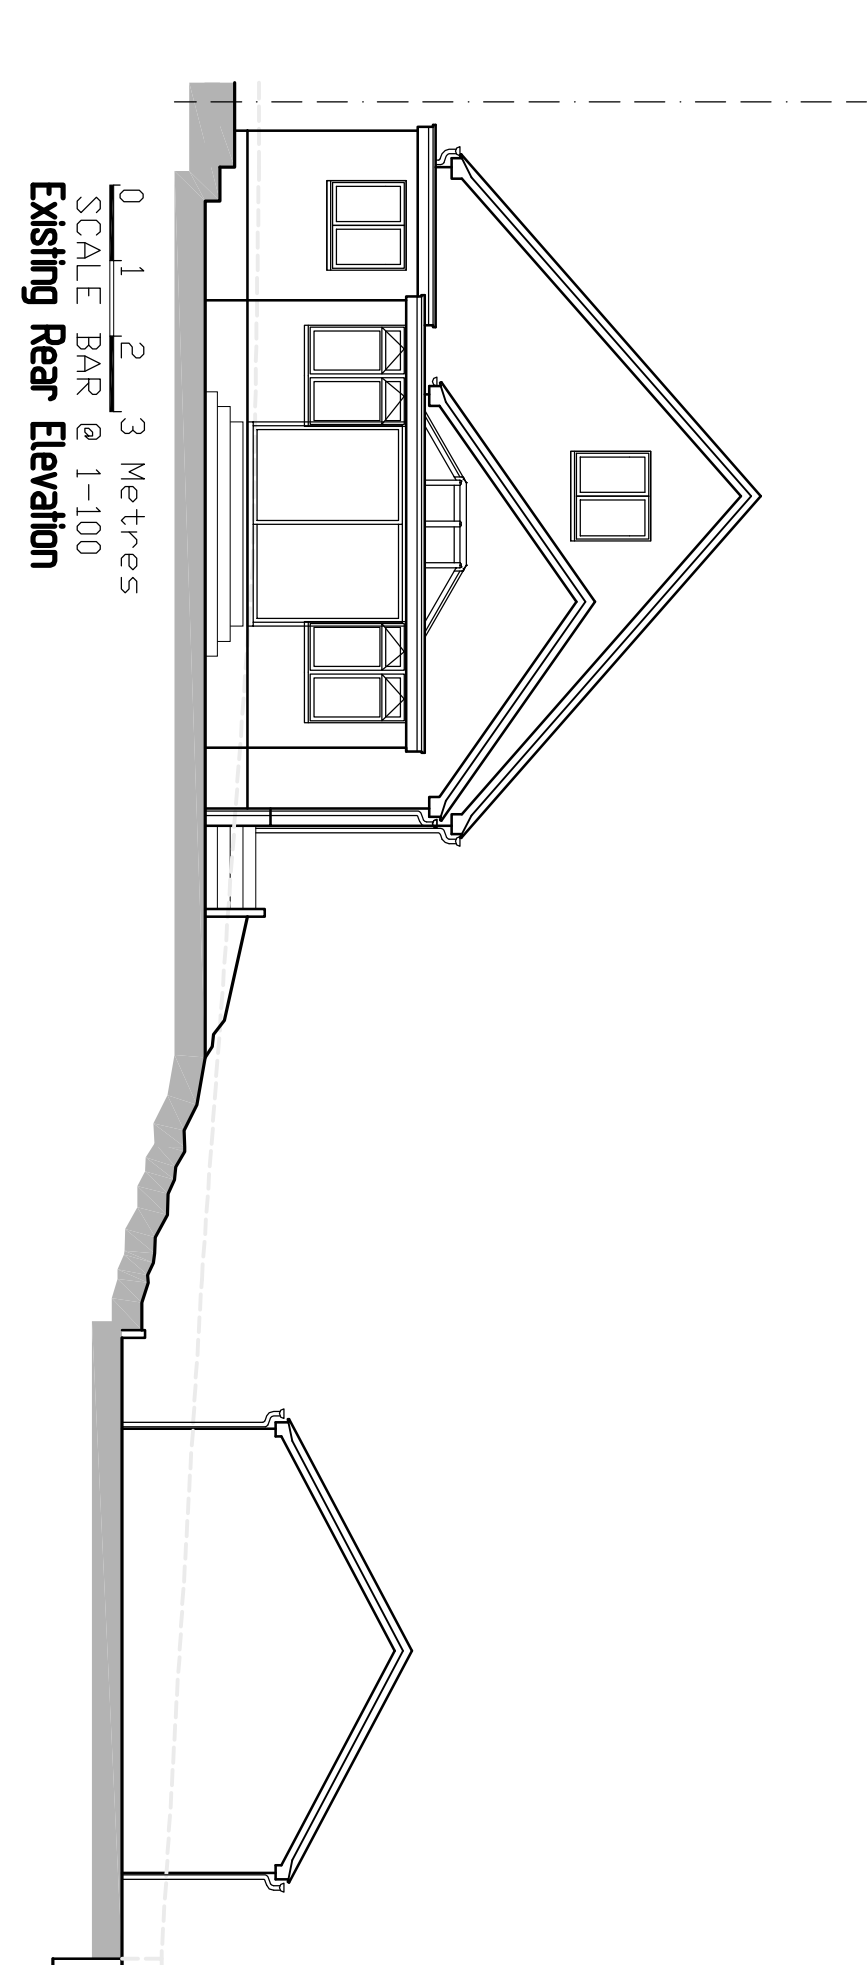
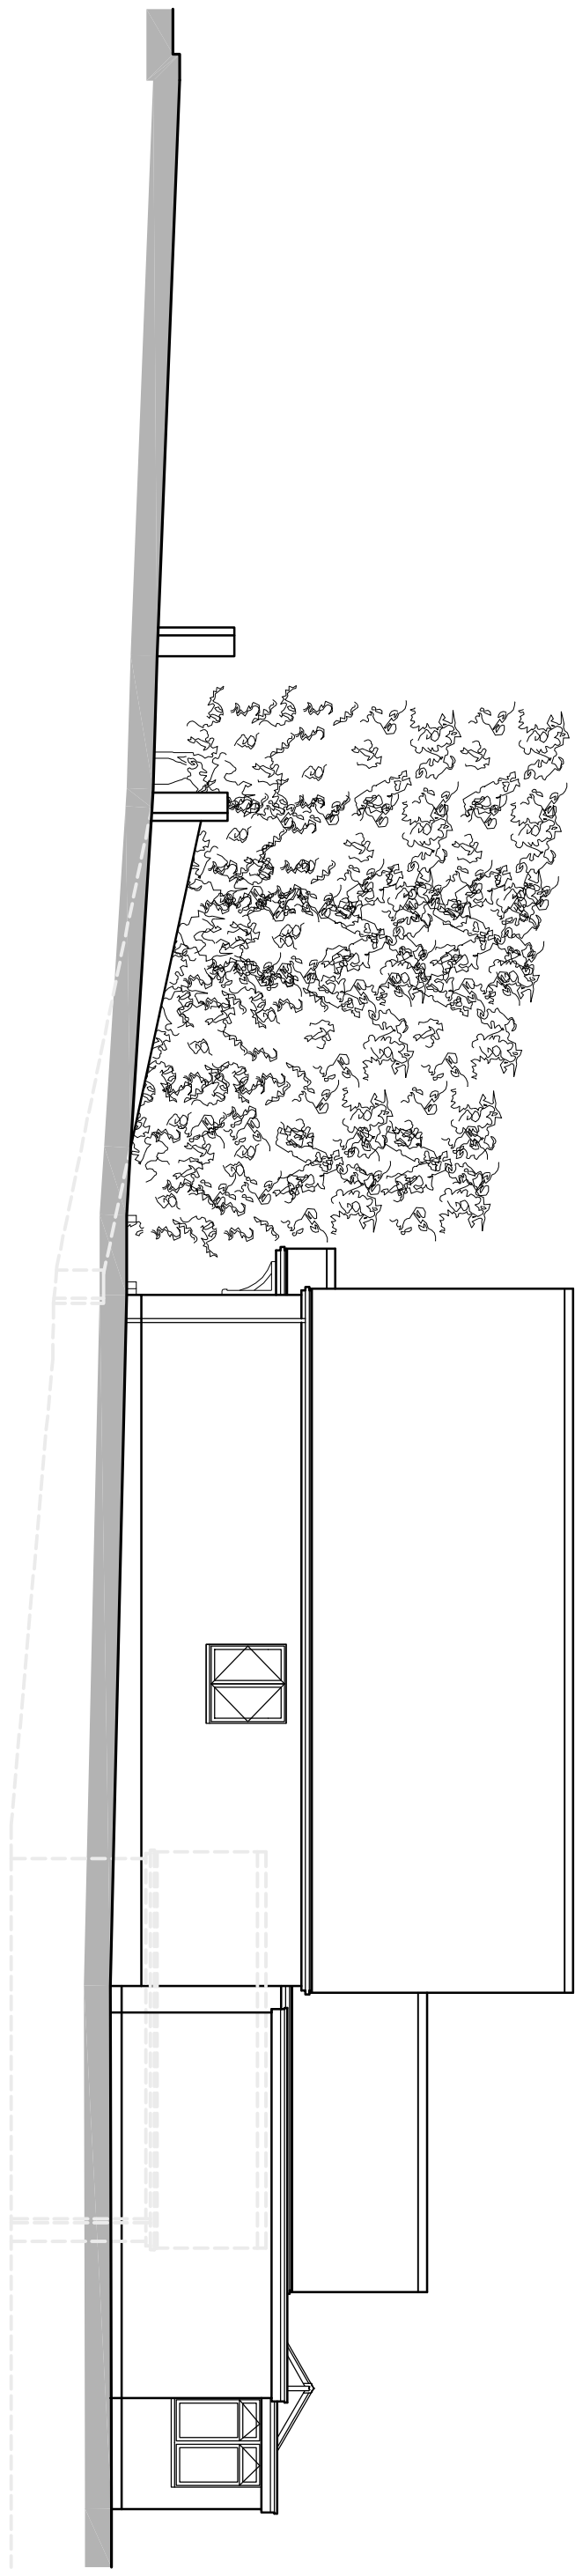


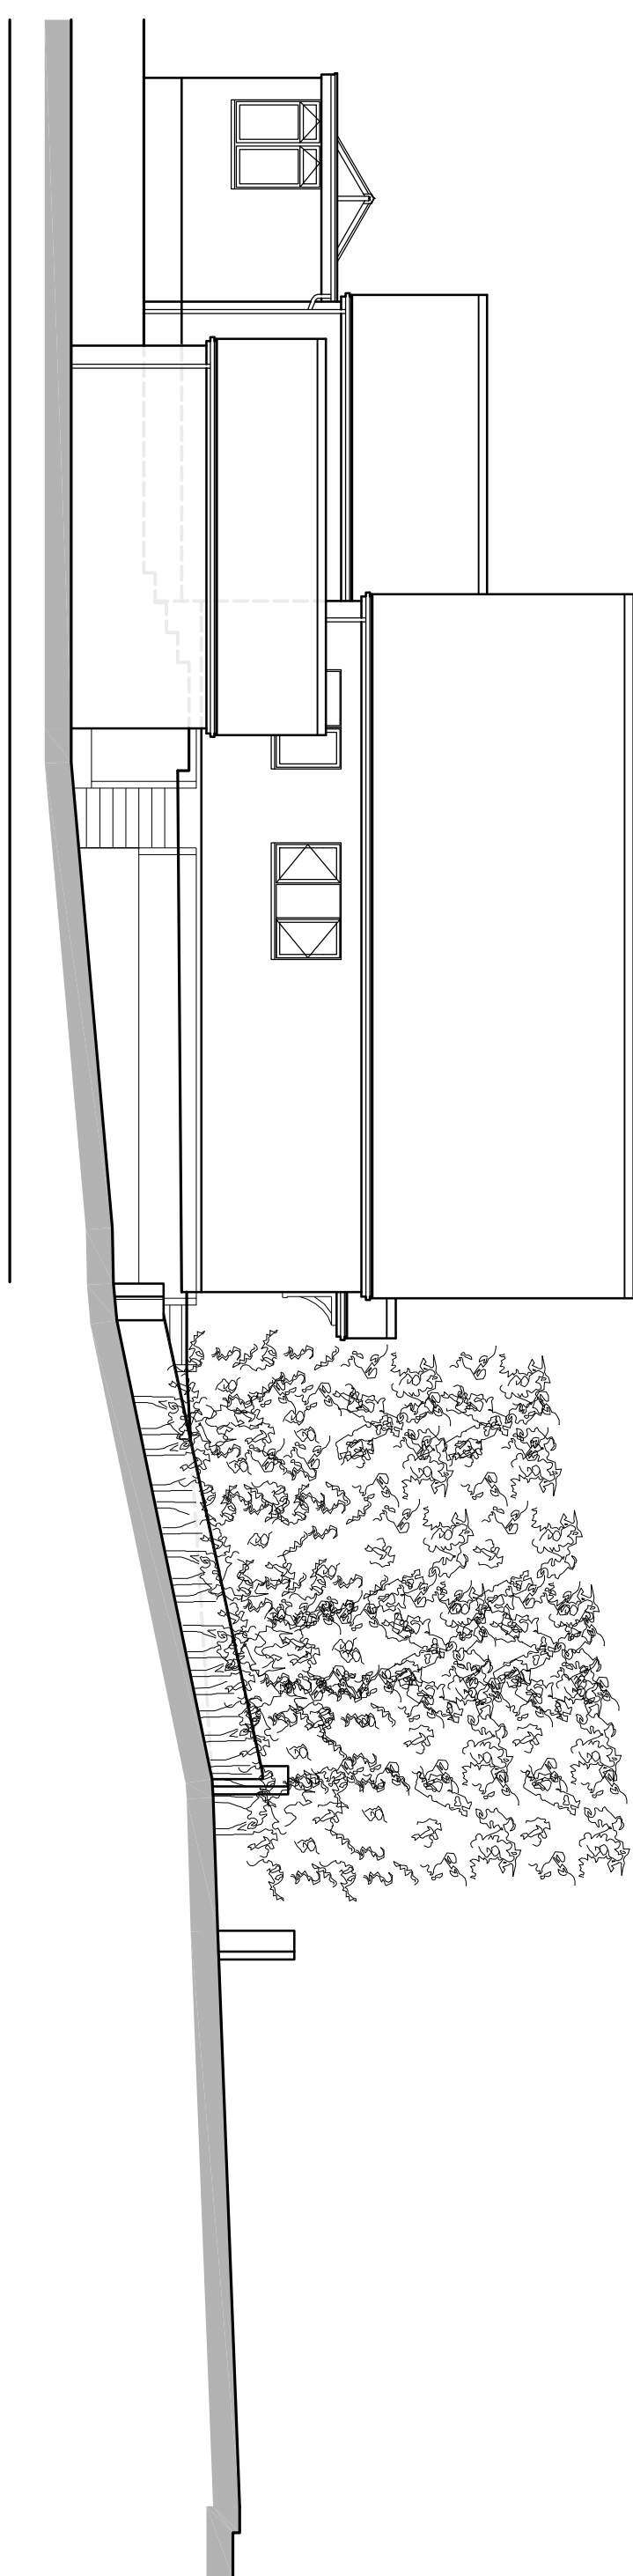

0 10 20 30 Metres
SCALE BAR @ 1-1250
Location Plan I-1250

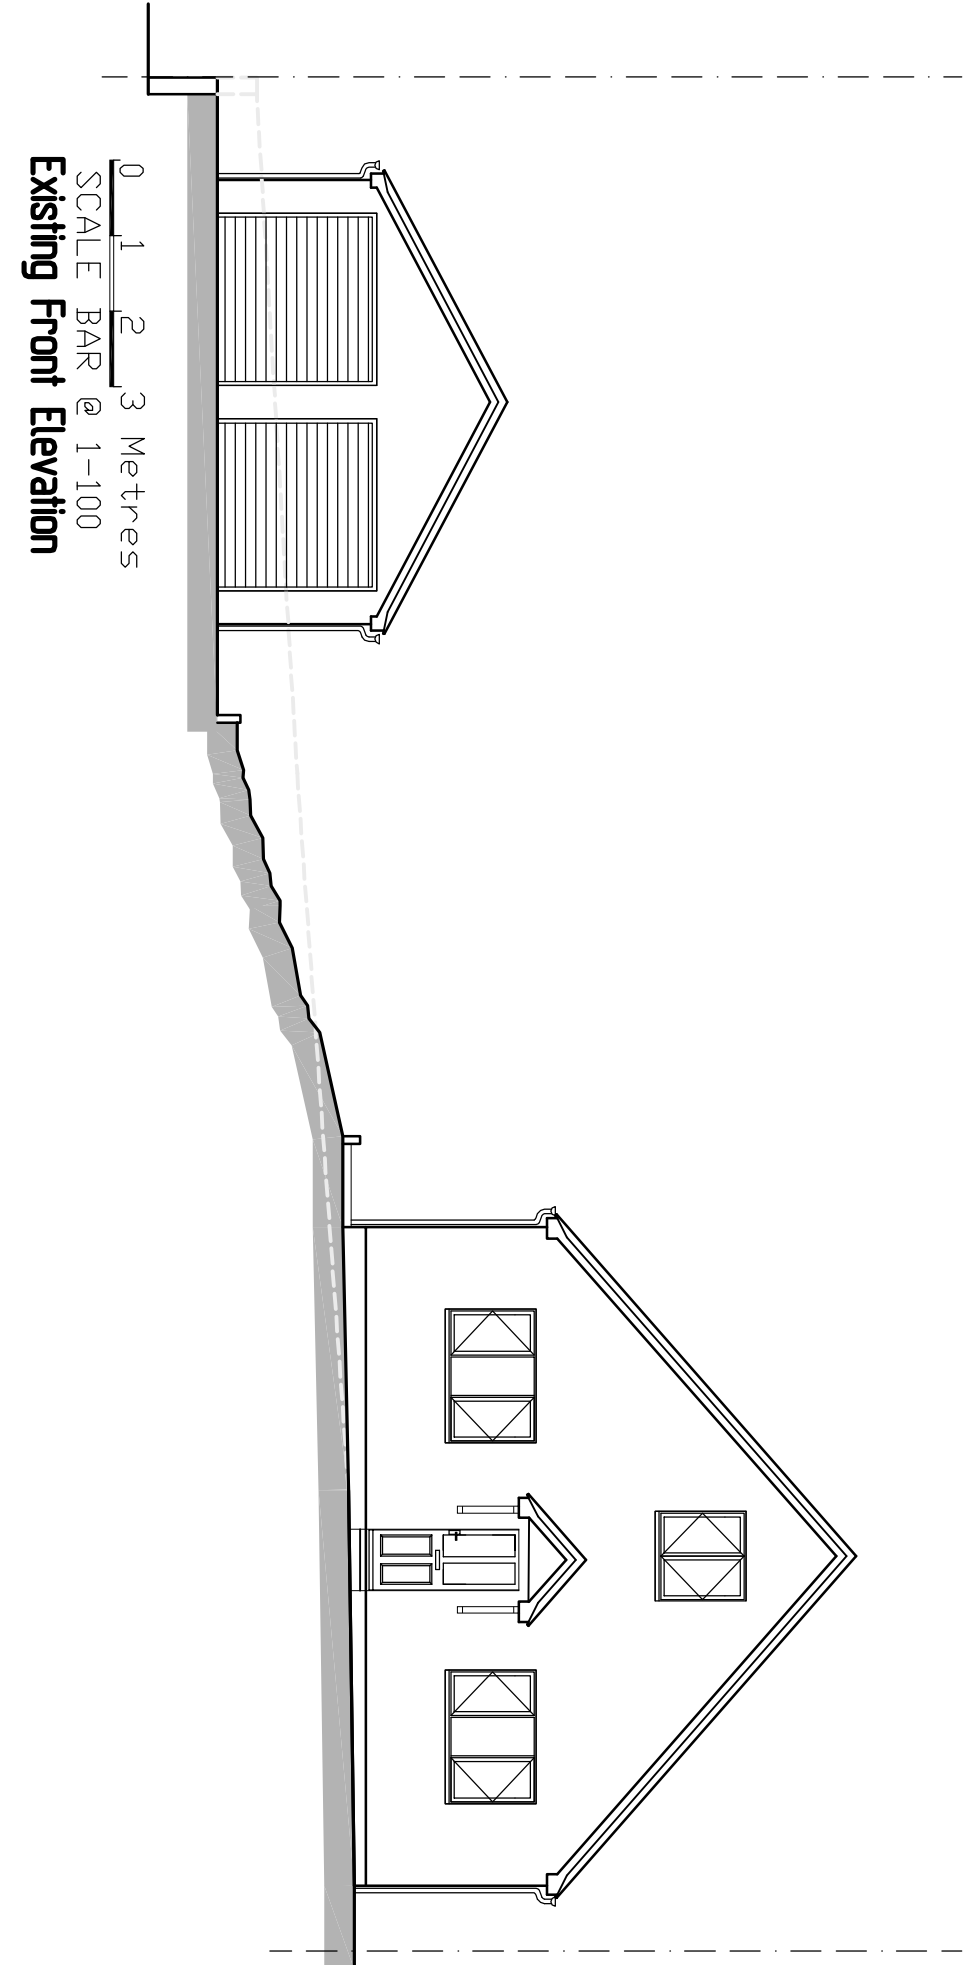

G R E G
Farrell
Building & Design Consultant
greg@gregfarrell.co.uk

43 Waverley Way,
Tilbury, Basildon,
Essex, SSG14 4BJ
Tel: 01701 941 6249
Mobile: 07967 009862

REVISIONS	
Rev.	Description

JOB TITLE

110 Norcot Road
Tilhurst

Existing Plans & Elevations

SCALE 1:50 1:100 DATE August 2025 DRAWING No. 01