

Contact:
Email: rabinkhadka@hotmail.co.uk,
Cell: 044 + 078 3293 8374
Web site: www.bluearchdesign.co.uk

Notes:
© 2025 Blue Architecture Limited.
All rights reserved.
All drawings are for the purpose of gaining
Planning Permission approval only.
All written dimensions to be taken in
preferences to scaled dimensions.

Rev.	Description	By	Ckd	Date

Client:
Renku Limited.

Project:
Existing side garage extend at front, conversion
into Habitable use and alter existing flat roof
to pitch tiles roof wraparound.

Location:
12 Elstow Avenue, Caversham,Reading,
RG4 6RX.


Status:
PLANNING

Title:
Existing and Proposed Block plans.

Drawn by:	Str. Fr.	Checked by:
L.p	---	R.k
Project no: BAL-1862	Sheet Size A3	Sheet no.
Date: 05/10/2025	Scale: 1:500	05




Scale bar 1:500 (Meter)

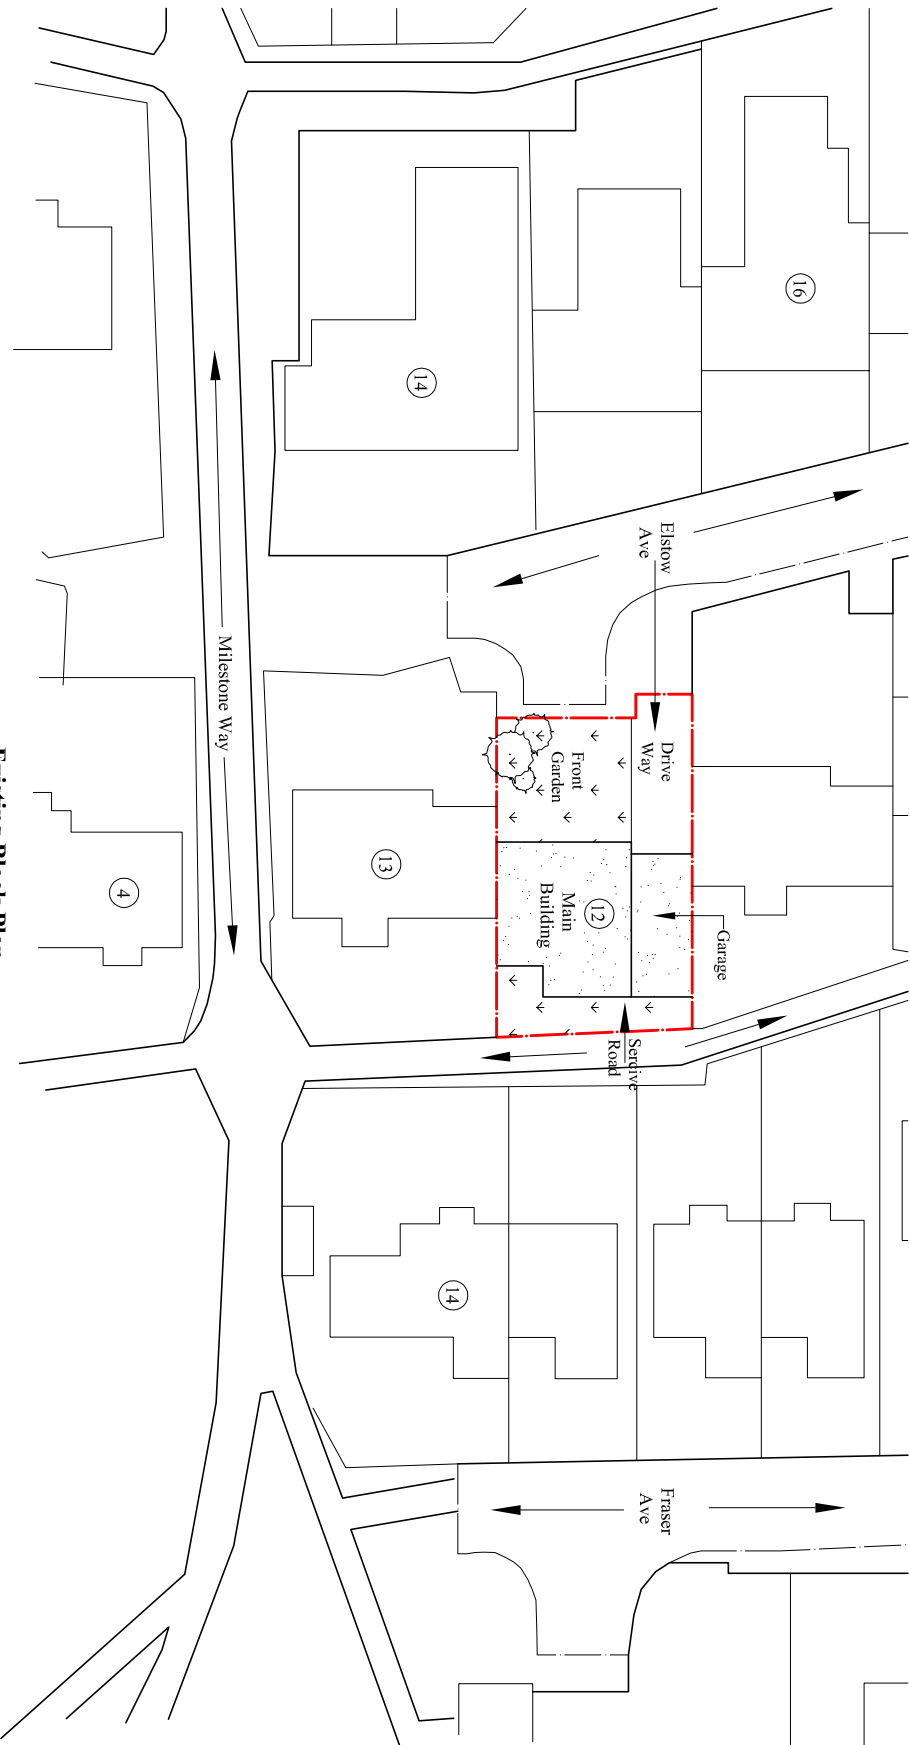

Existing Block Plan

Scale:1:500

● = Trees

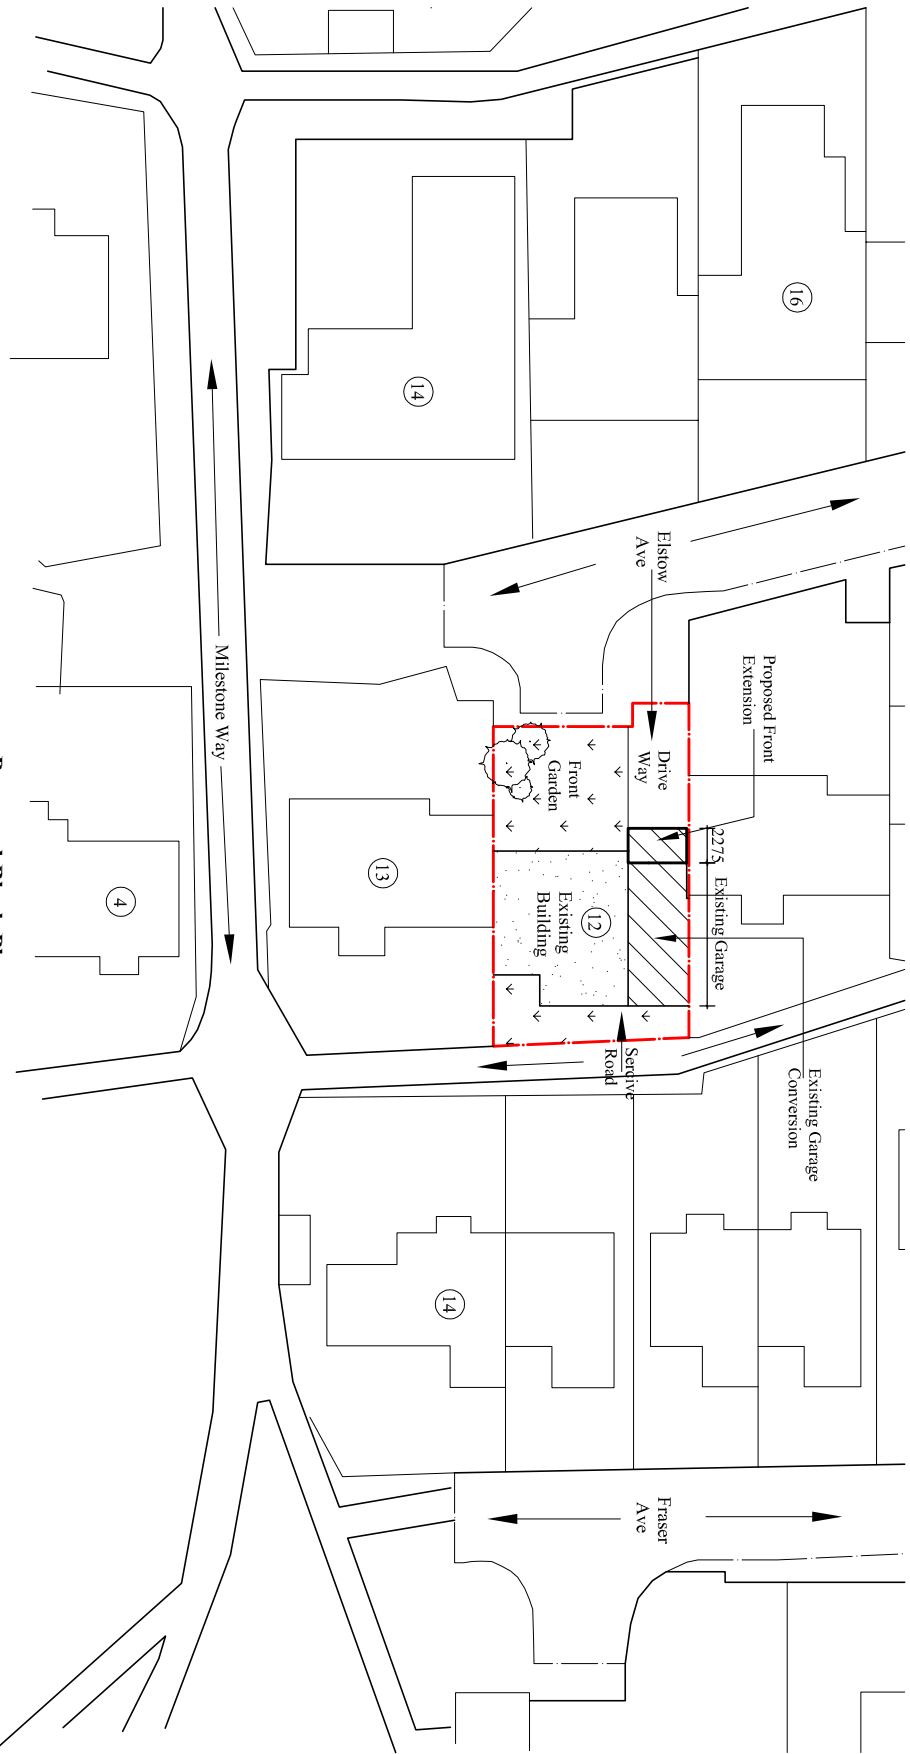

Proposed Block Plan

Scale:1:500

● = Trees