


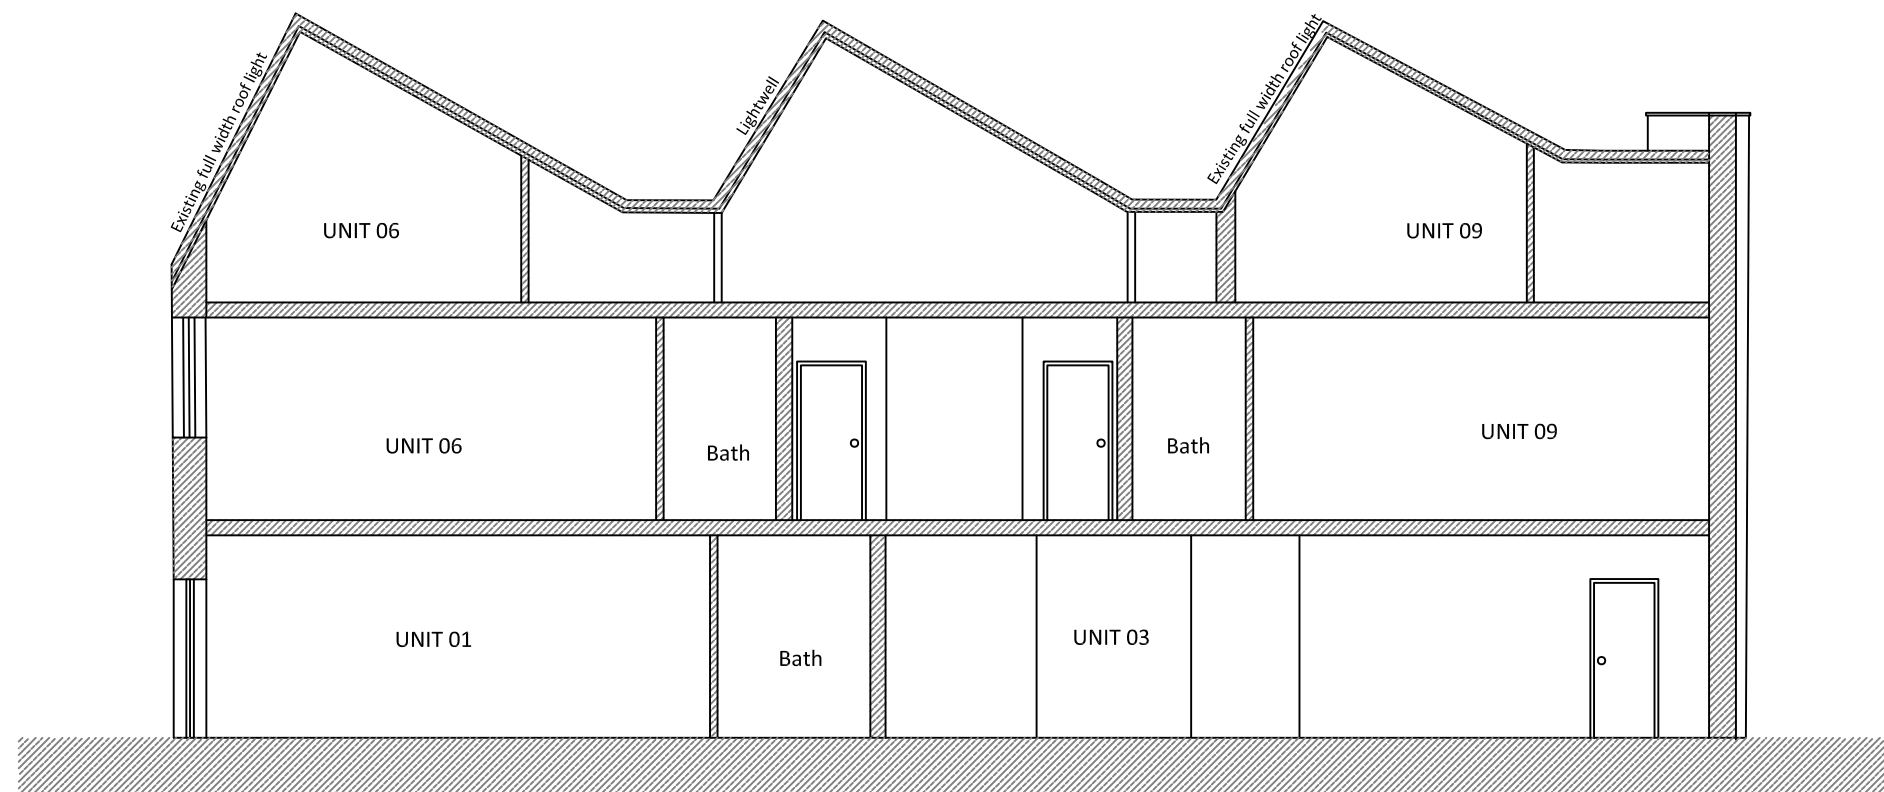

Section x-x



Project
92 AUDLEY STREET
READING RG30 1BS

Drawing
PROPOSED SECTION X-X

Dwg No.	Date
108	JULY 2025

Scale @ A3 1:100

