




Ordnance Survey (c) Crown Copyright 2024. All rights reserved. Licence number 100022432

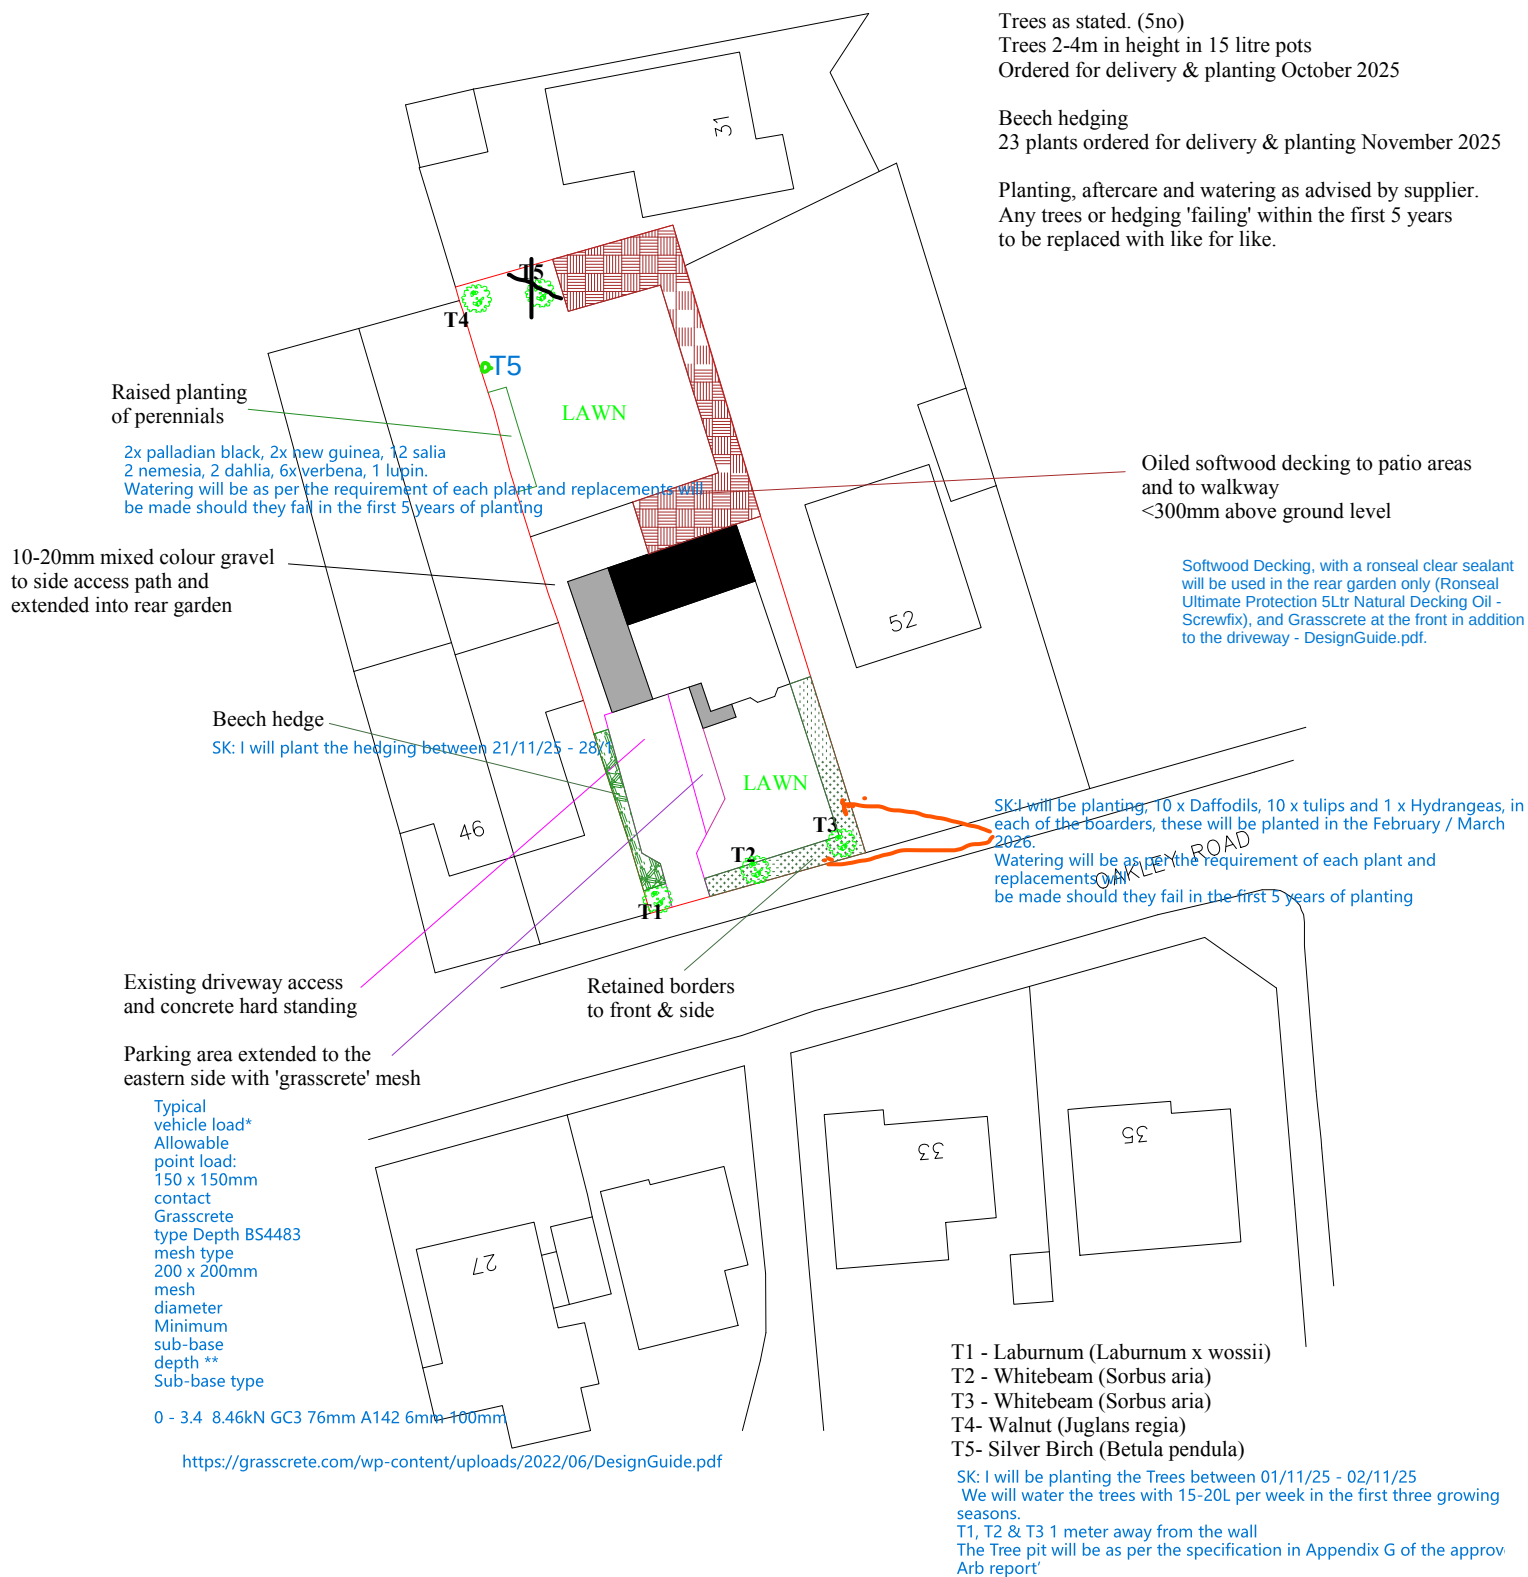

50 Oakley Road
Caversham
RG4 7RN

Landscape Plan_REV
(Revised 22/09/2025)
Scale 1:500
on A4

