



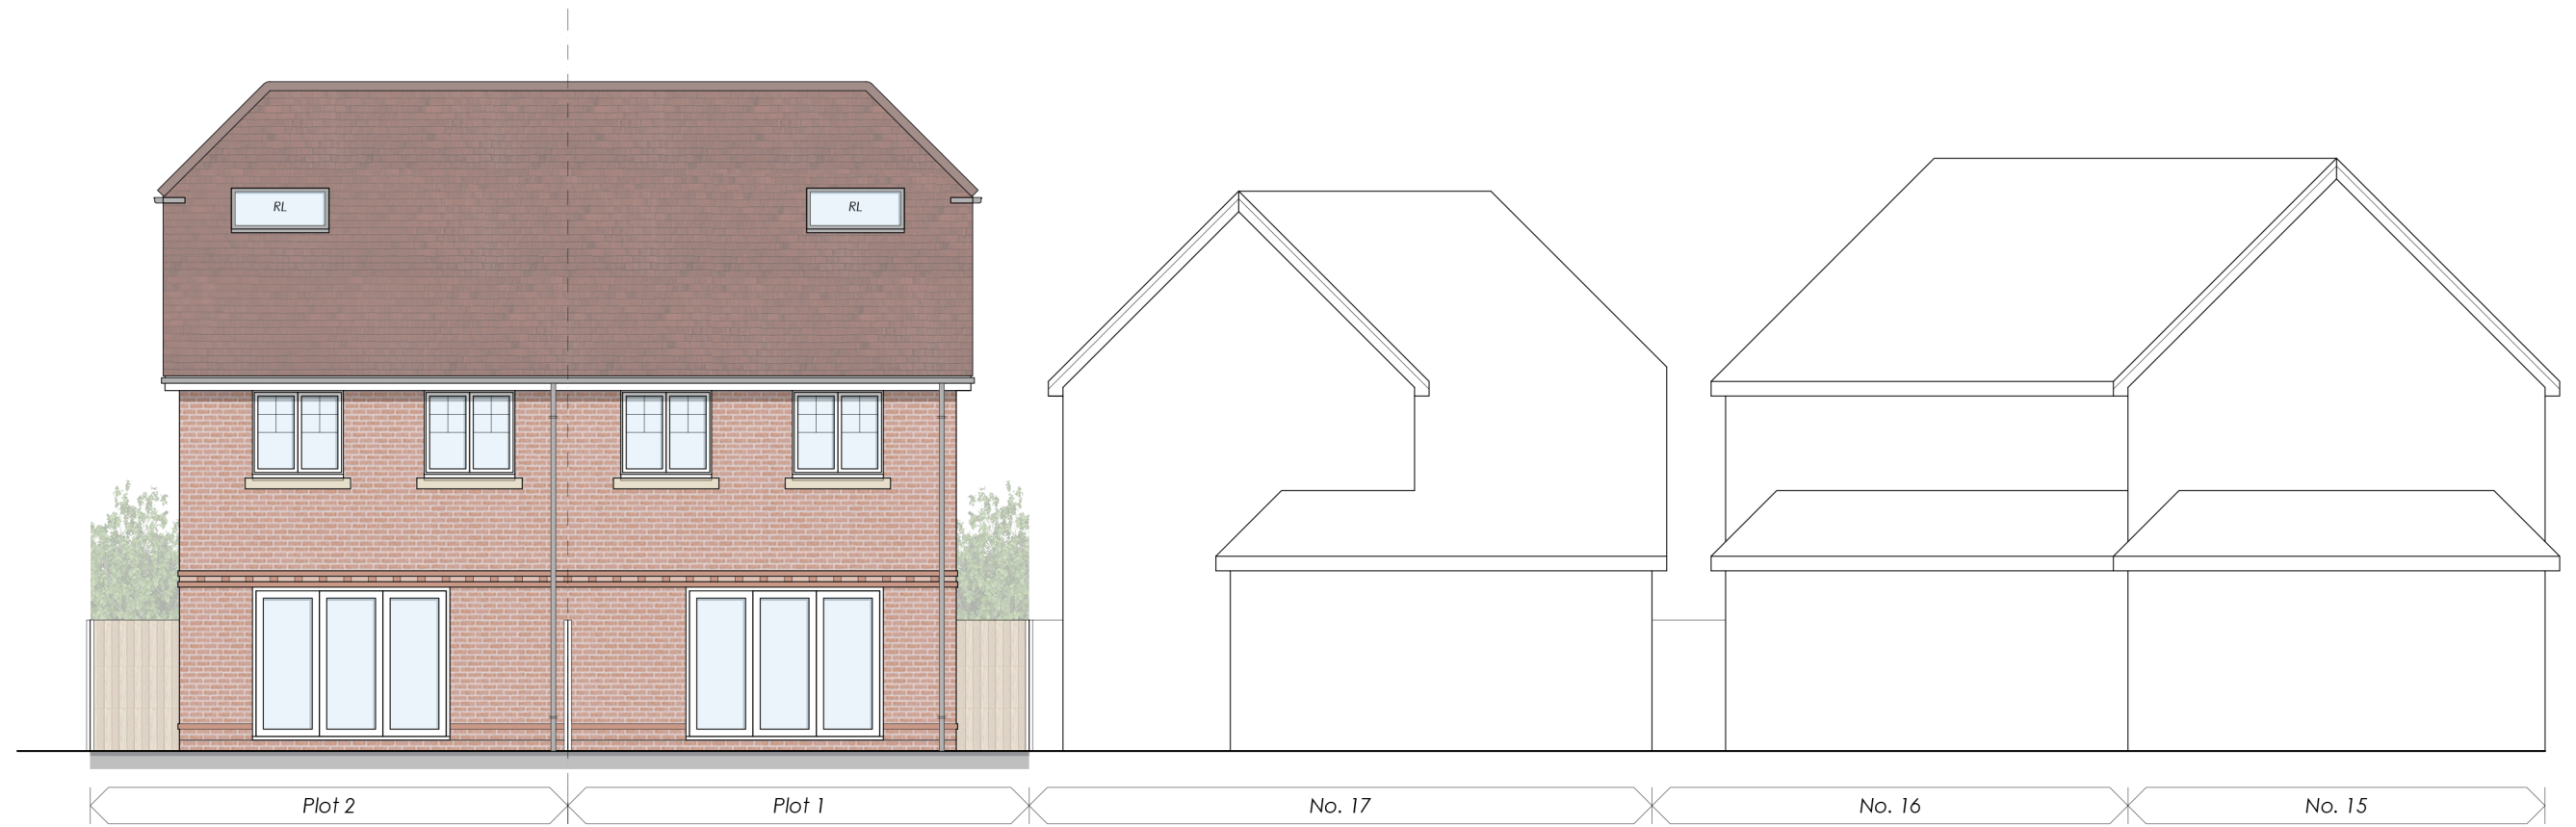

Rear Elevation

Orchard Grove

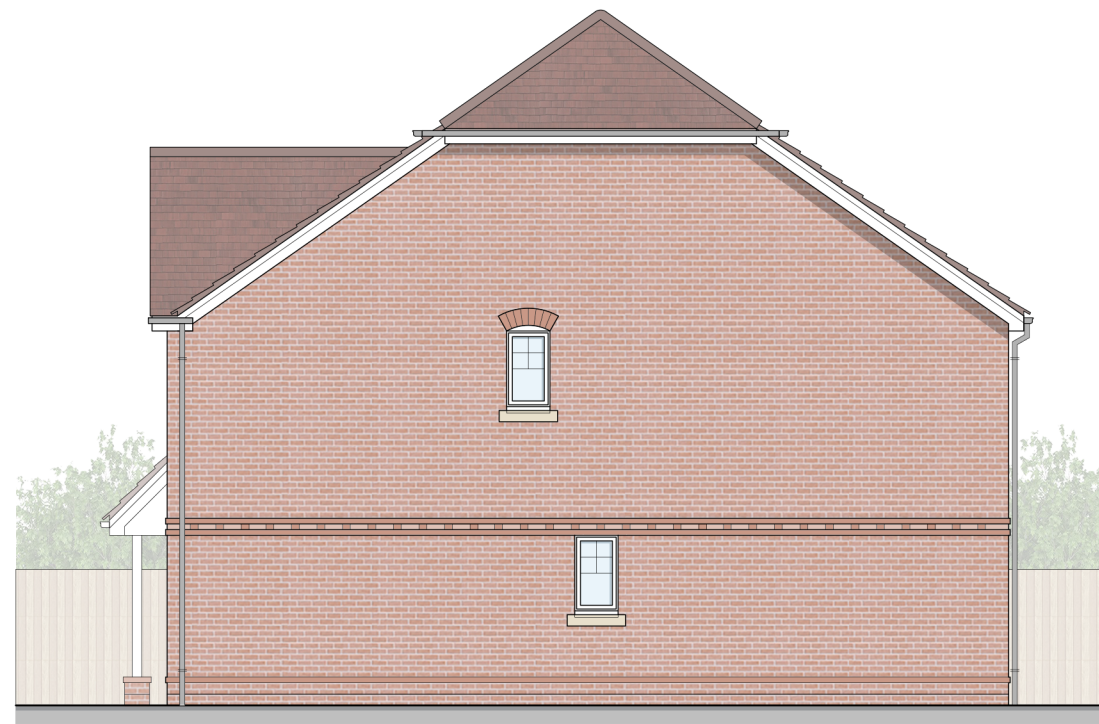

Side Elevation



C	01.10.25	S73 Application
B	11.02.22	Drawing Revised
A	26.02.21	Drawing Revised

Revisions

Client

Bockmer Developments Ltd.

Project
Residential Development
Land rear of 5 Woods Road
Caversham
Reading
RG4 6NA

Status
Planning

Date
2021.02.16

Scale
1:100

Size
A3

Title
Elevations

Number
20.65-107

Revision
C

Spires Architects

9 Monks Way | Reading | RG30 3DP
Tel 07495 529905

This drawing is copyright and may not be reproduced in whole or part without written authority.