

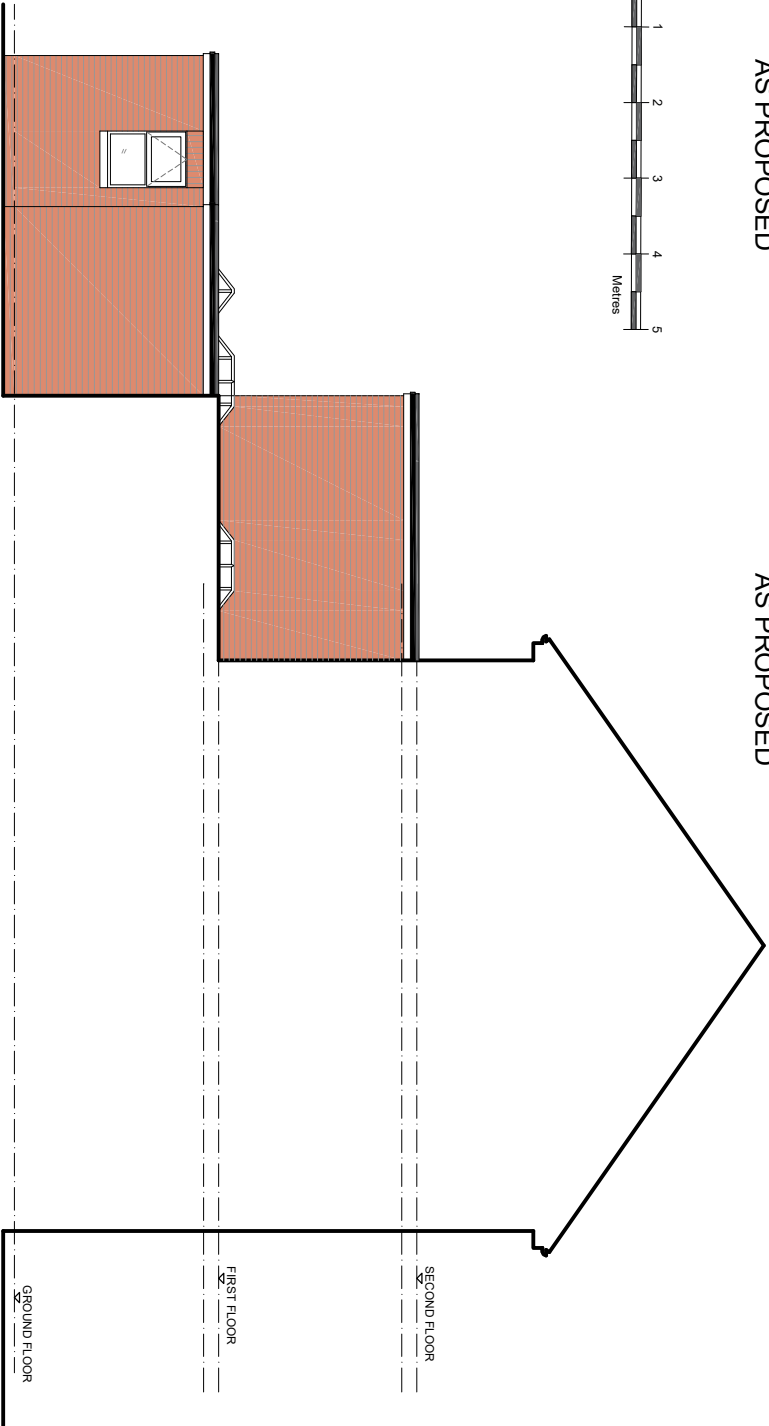


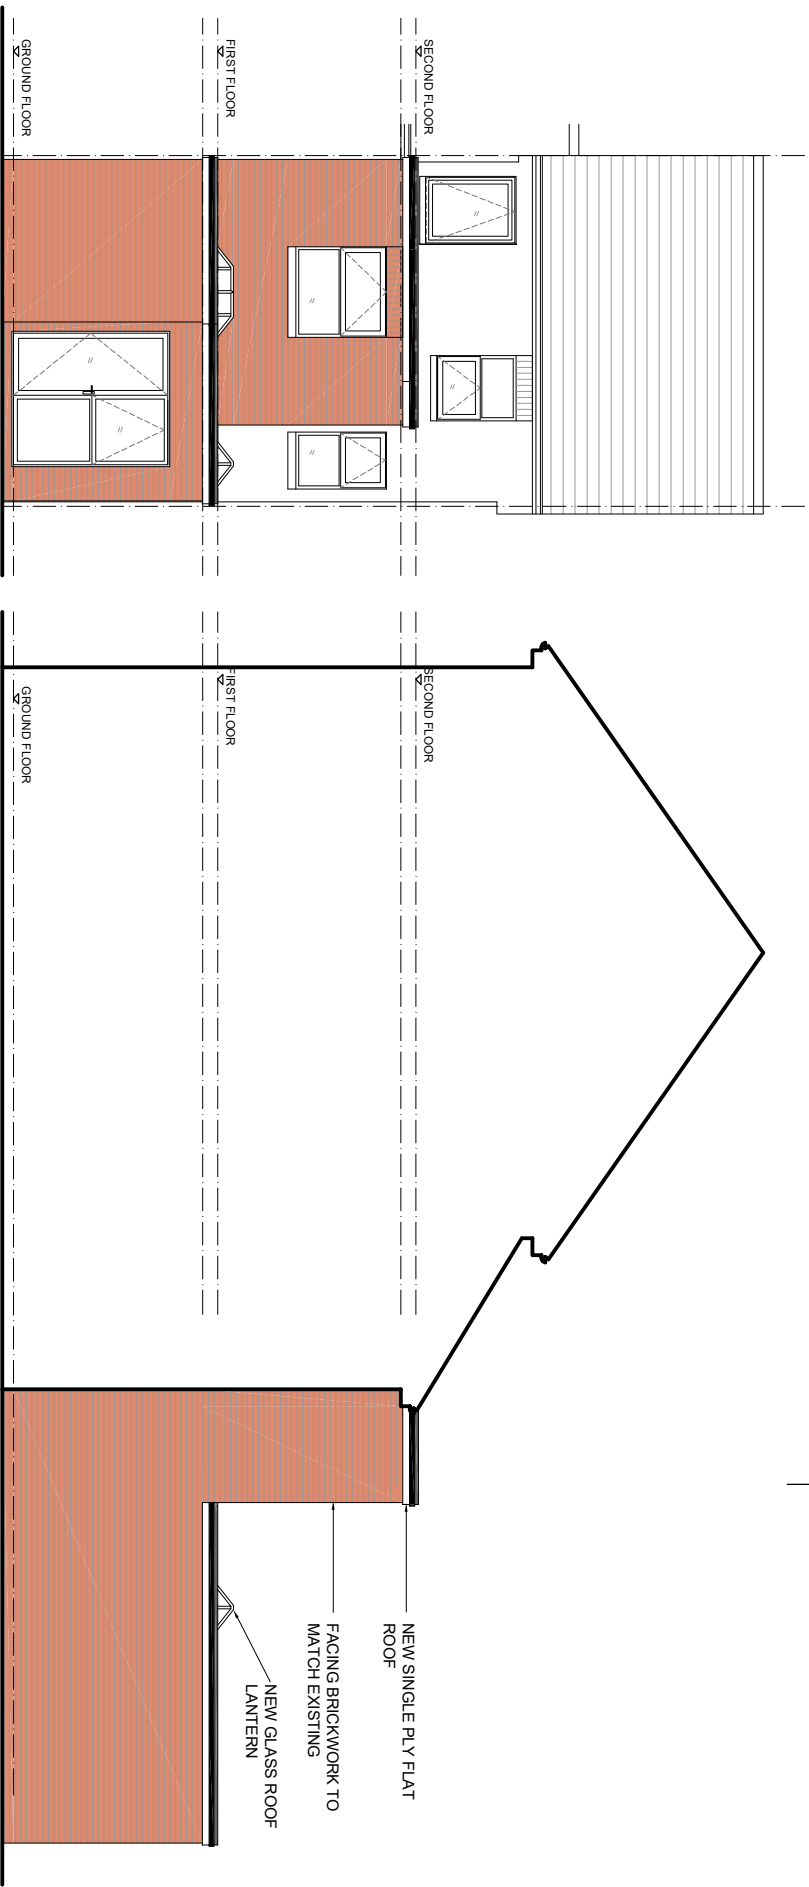

EXISTING LAUREL & WALNUT TREES

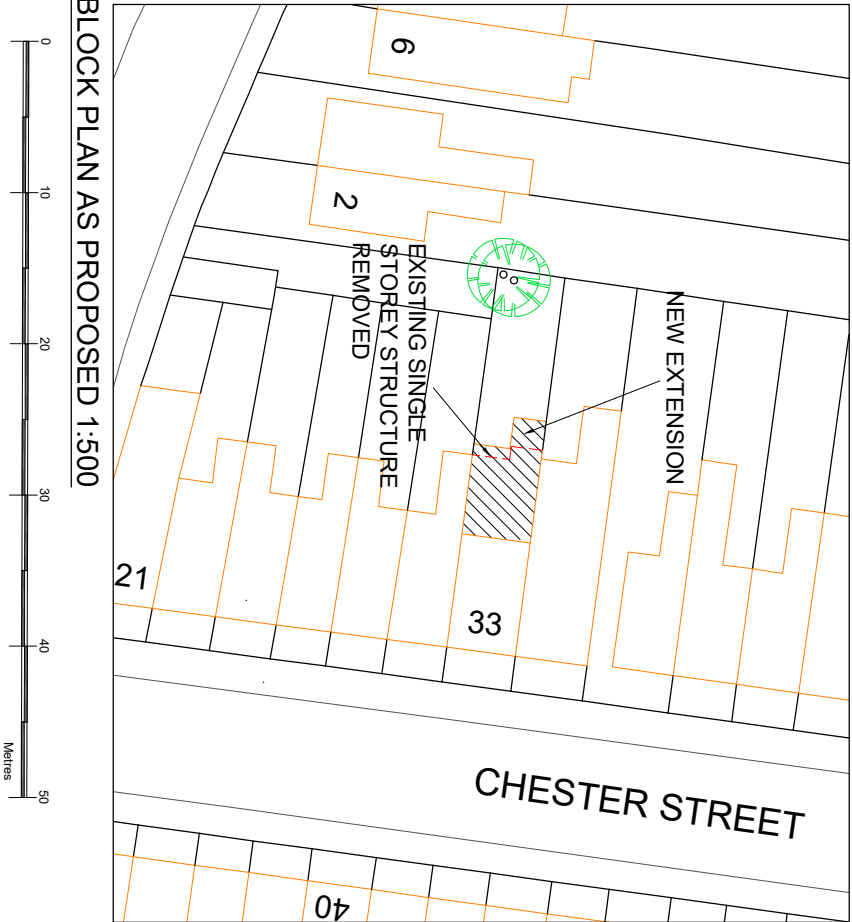

REVISION NOTES

A	03-09-2025	JD	TREE INFO ADDED
B	06-10-2025	JD	FIRST FLOOR EXTENSION DEPTH REDUCED

SIMPLE PLANS
PLANNING & DESIGN SERVICES
e: simpleplans76@gmail.com m: 07715 707733
www.simpleplans.net

© COPYRIGHT
No part of this drawing may be reproduced without written consent.
All contractors must visit site and be responsible for taking and checking all dimensions relating to this work.
Do not scale from this drawing.

STATUS

PLANNING

PROJECT

REAR EXTENSION
33 CHESTER STREET, READING, RG30 1LL

DATE DRAWN BY	JD	SCALE	1:100@A3
DRAWING TIME		PROJECT NO	
ELEVATIONS & BLOCK PLAN		DRAWING NO	PL03
AS PROPOSED		REV	B