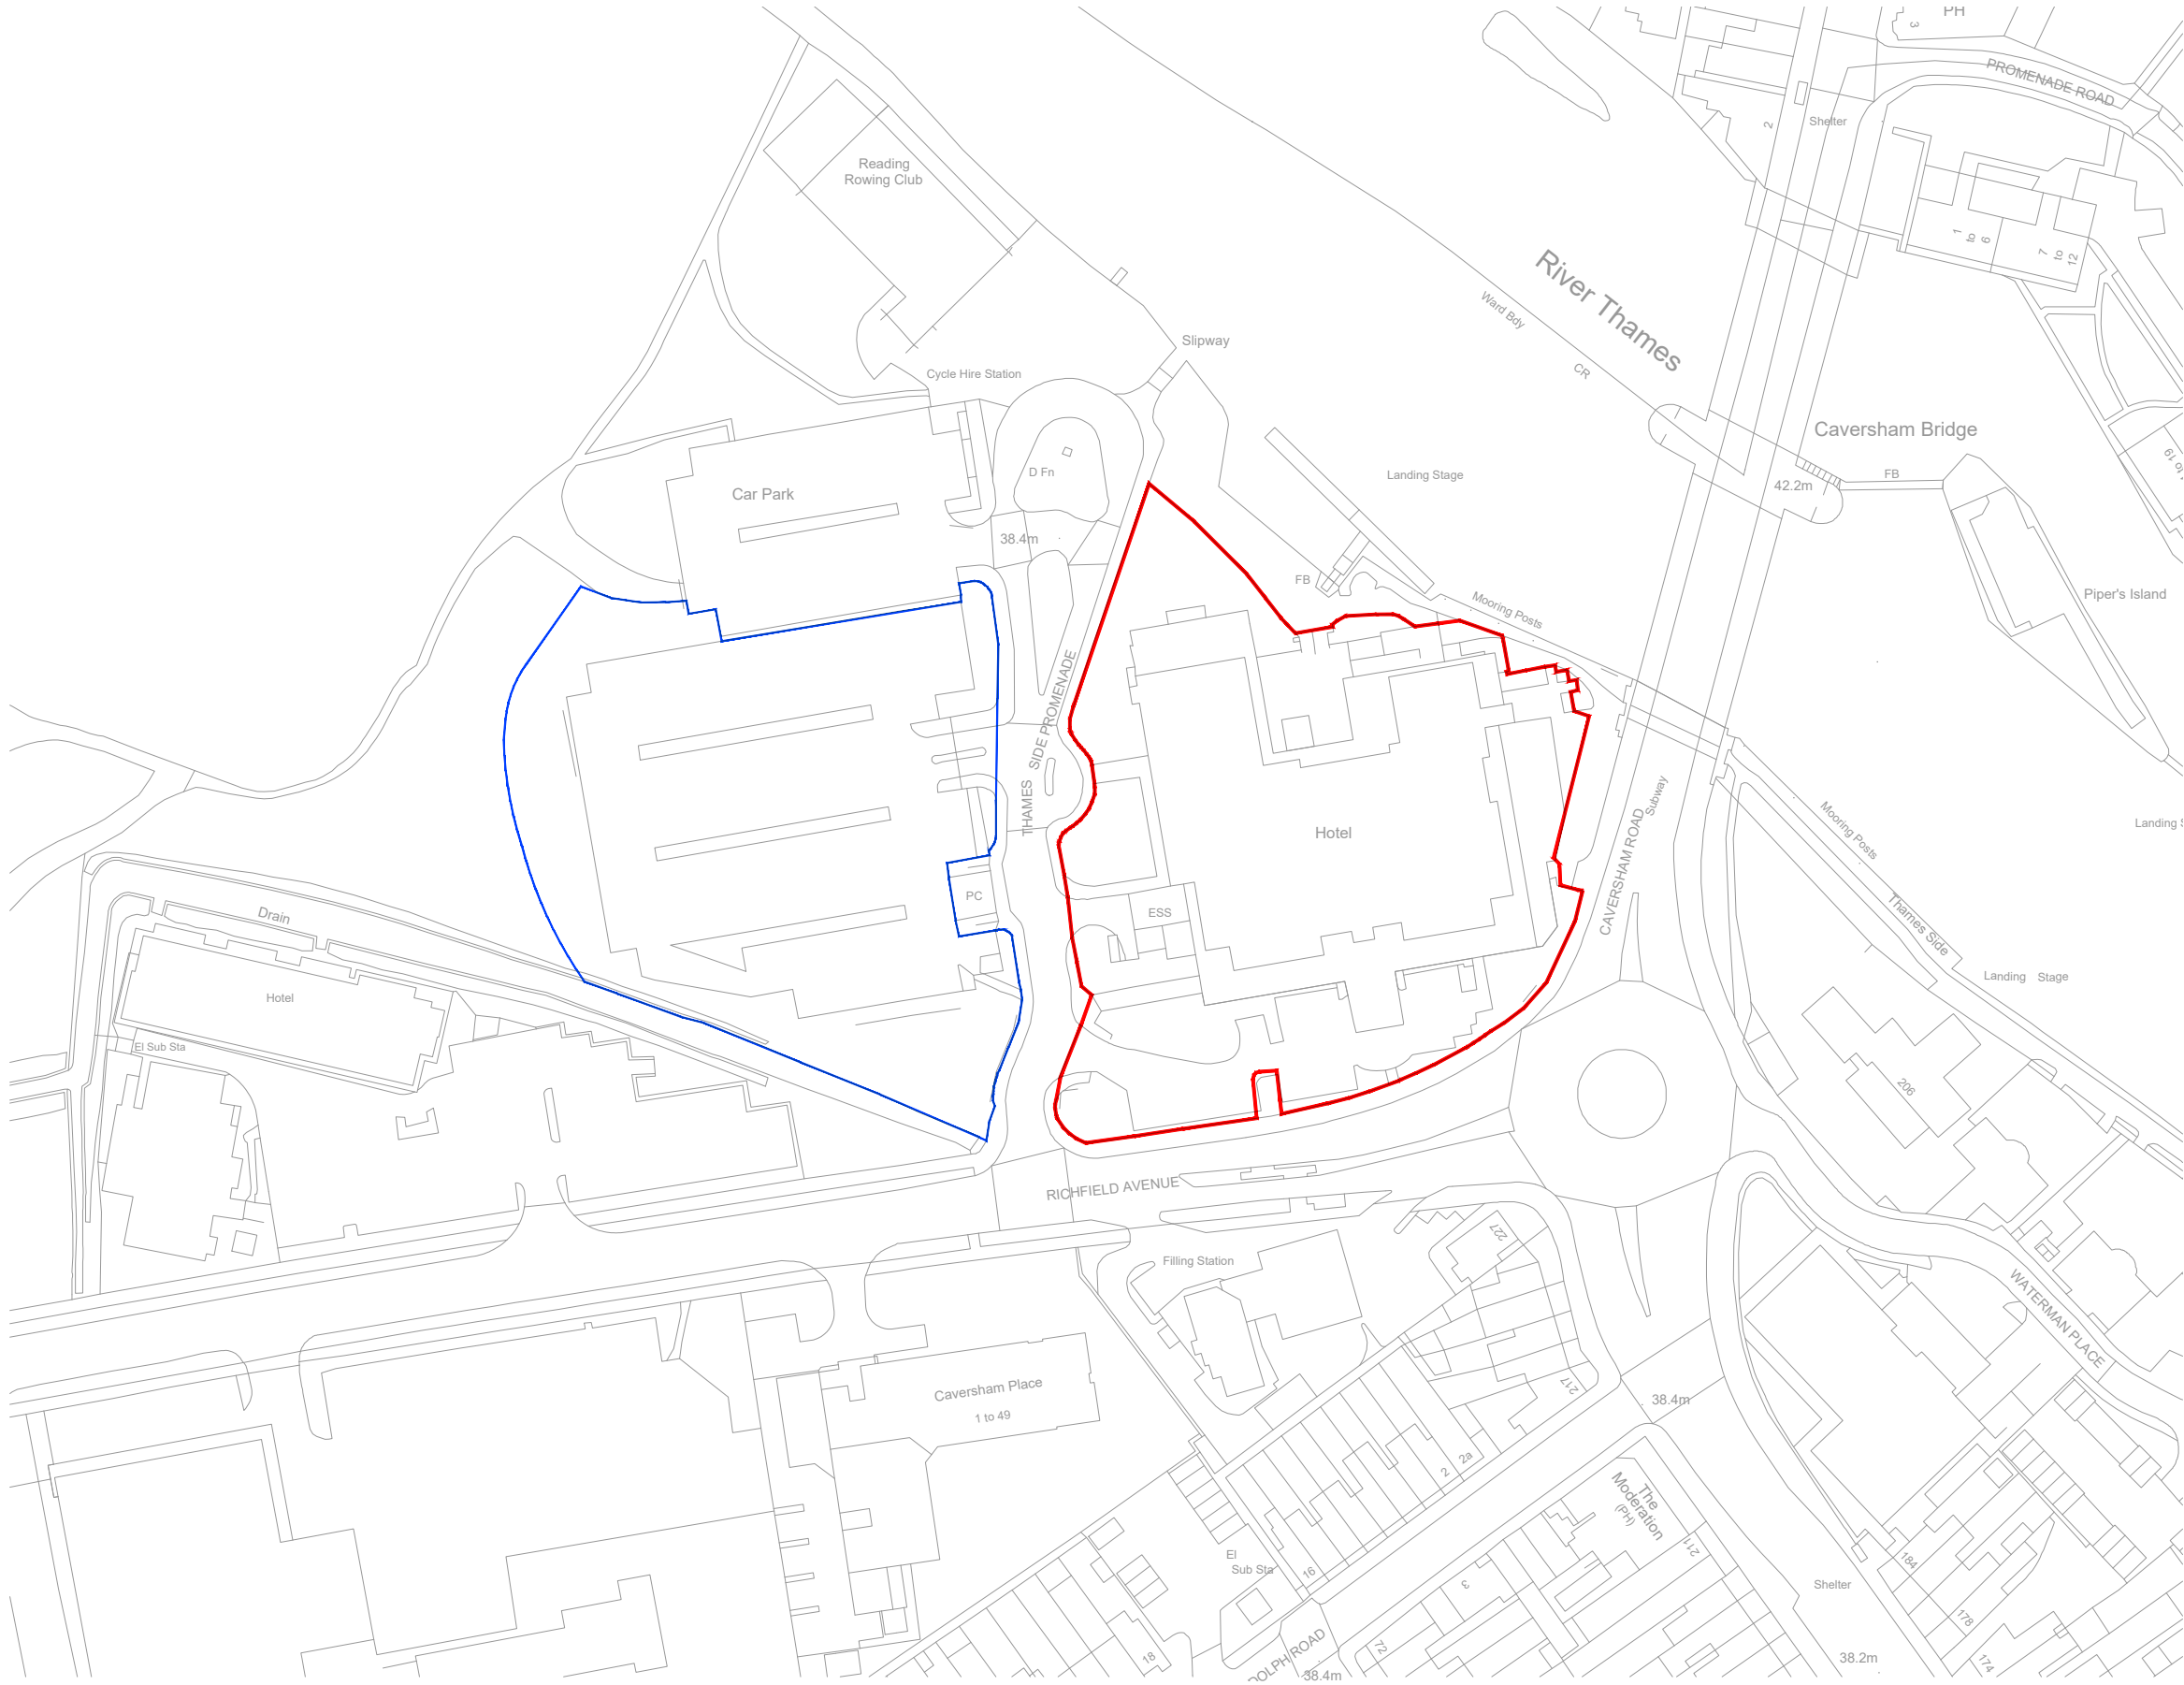


rev	description	drwn	auth	date
DO NOT SCALE OFF THIS DRAWING				

© LEACH RHODES WALKER

LeachRhodesWalker

Architects

info@lrw.co.uk | www.lrw.co.uk
H.Q. 50 Dearmans Place Manchester M3 5LH

Manchester +44 (0)161 833 0211 **London** +44 (0)207 993 1363

CLIENT			
VILLAGE HOTELS			
PROJECT			
VILLAGE HOTEL - READING ALTERATIONS AND EXTENSIONS			
DOCUMENT NAME			
8425-LRW-ZZ-ZZ-DR-A-00-107			
DESCRIPTION			
SITE LOCATION PLAN			
REVISION		SCALE	
P05		1:1250@ A3	
LRW PROJECT No.	DATE CREATED	CREATED BY	AUTHORISED BY
8425	31.03.25	AH	JM

Plot: 1:1250 Map: Reading/Caversham/CP-Drawing/Coversham/Modifications/PLAN-ZZ-ZZ-DR-A-00-107 P05 Site Location Plan Printed 31/03/25